


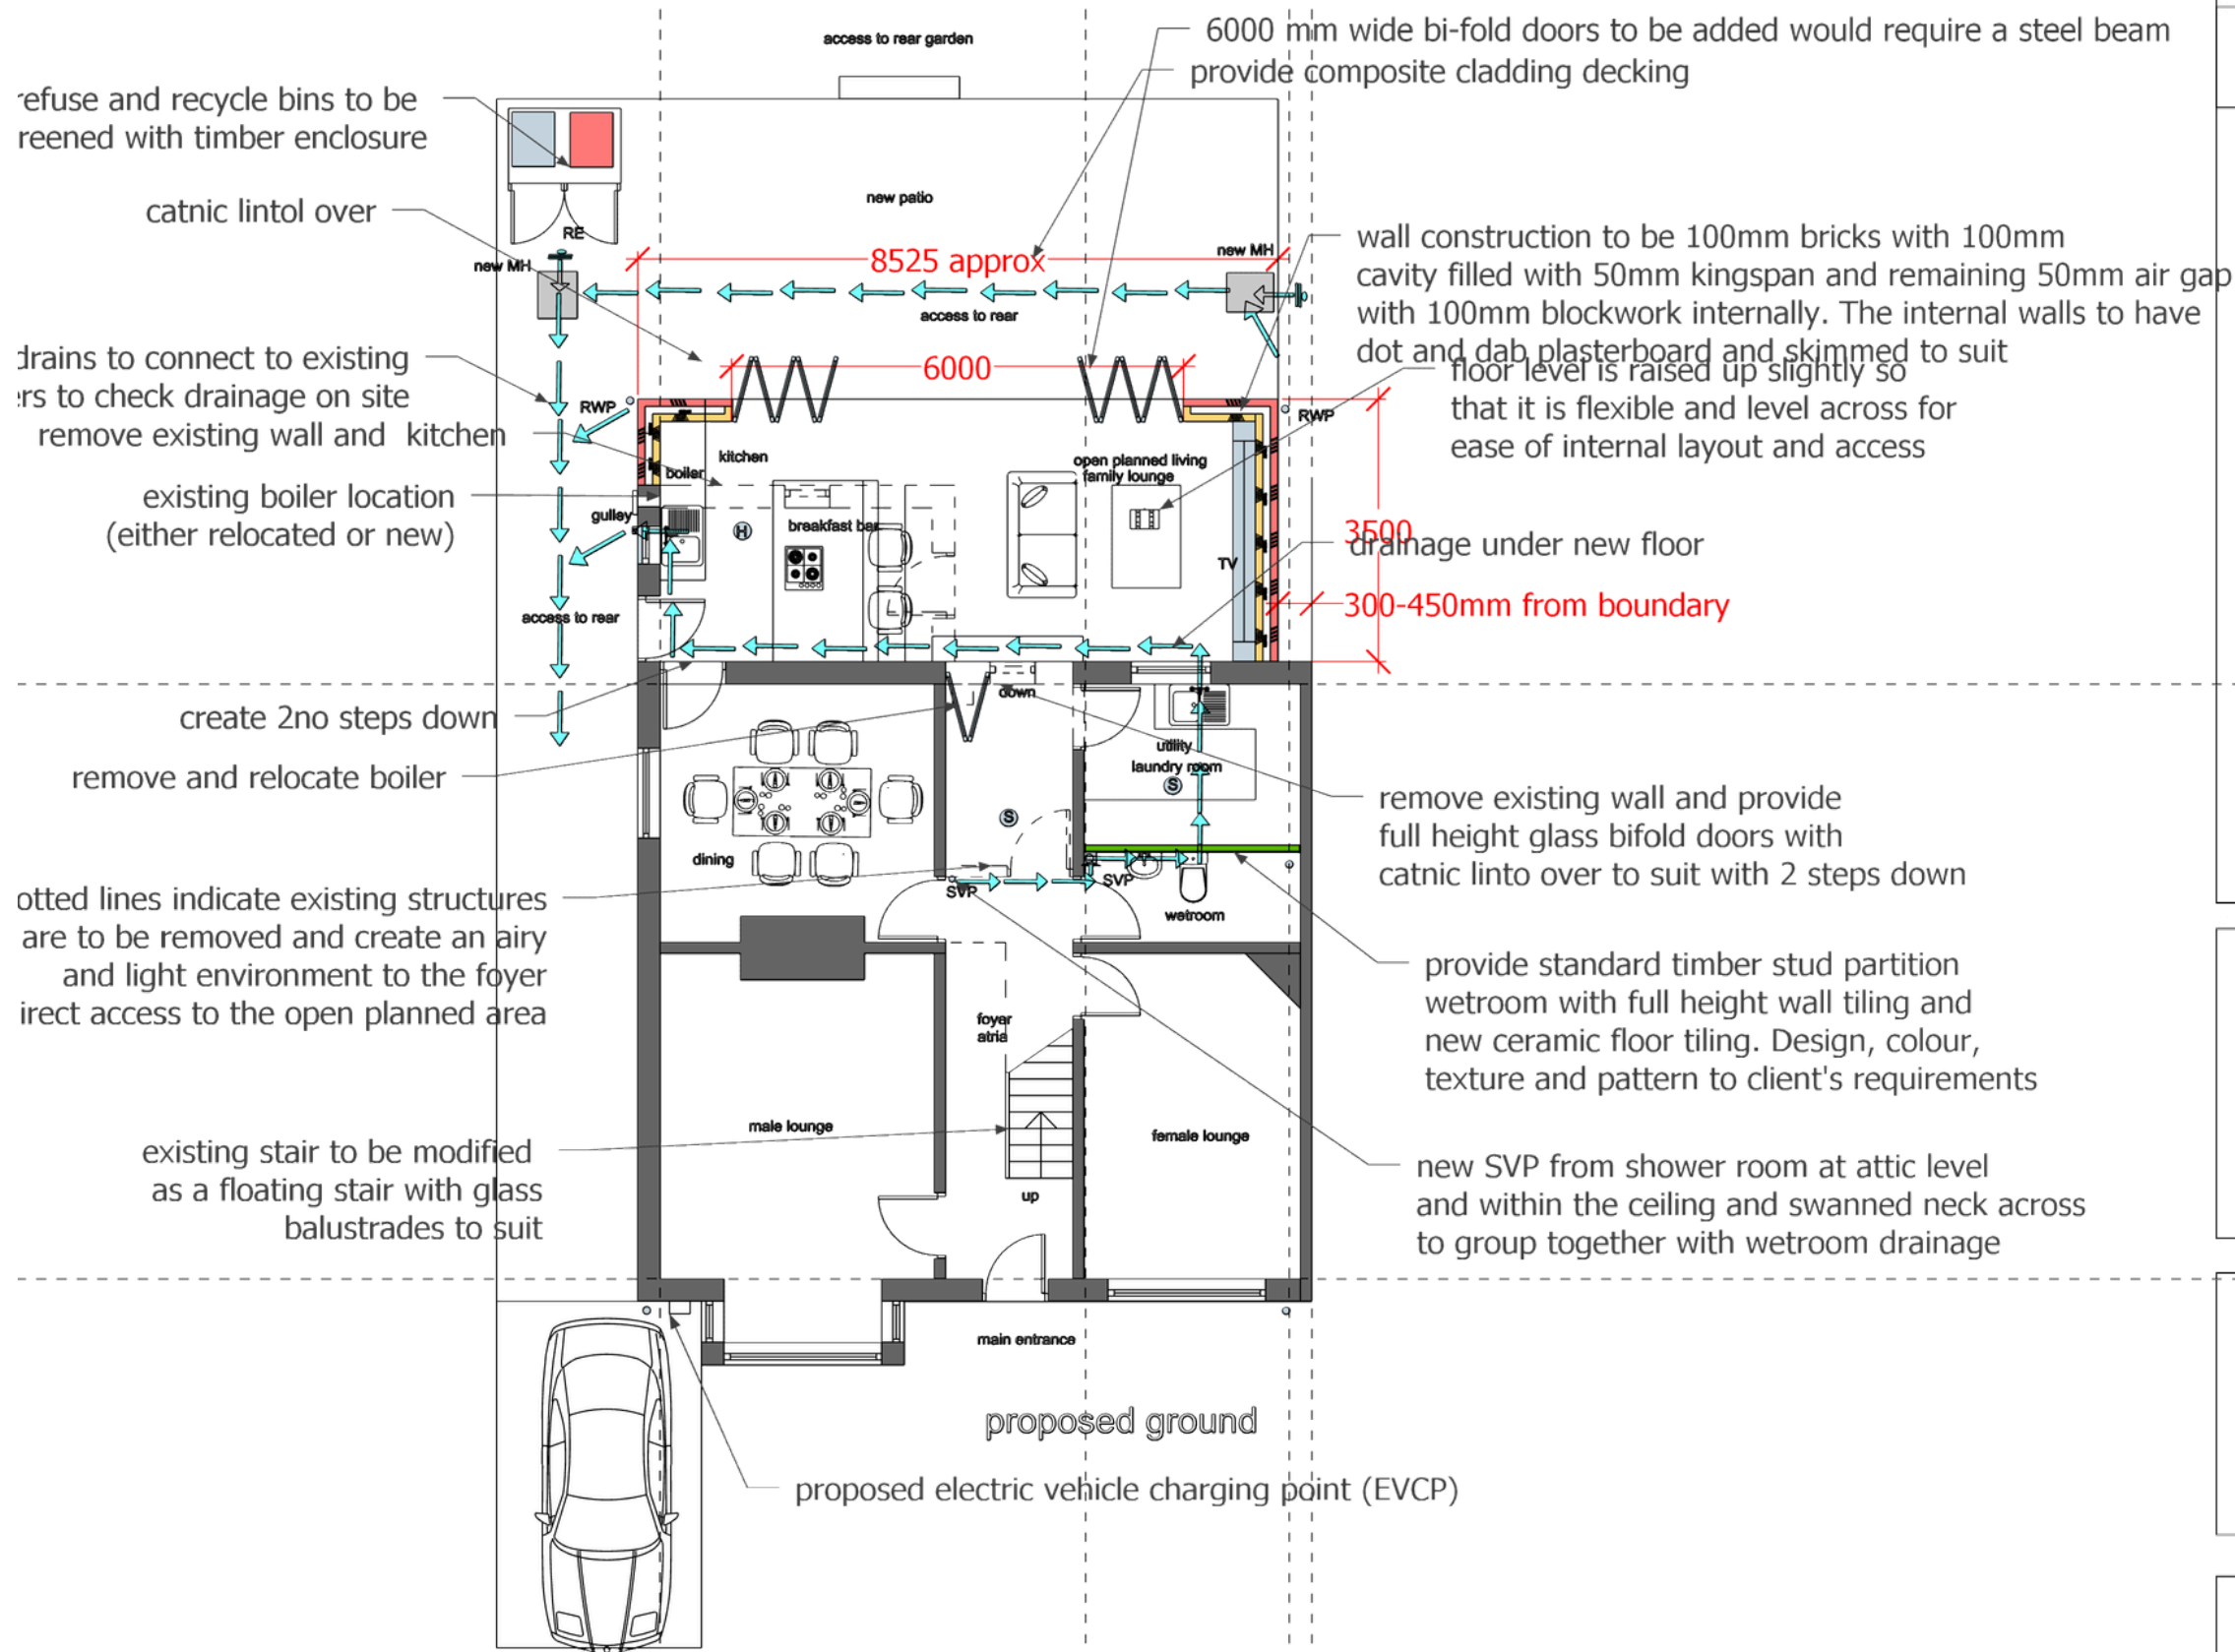

Important Notice
Do not scale off this drawing. Critical dimensions should be checked on site prior to works commencing. Dimensional conflicts should be brought to RIM Architectural Services LTD attention as soon as they become apparent. Failure to do so could render the contractors or builders liable for potential subsequent losses and impact on timescale. Copyrights reserved in this drawing and any works executed from this drawing remains the property of RIM Architectural Services LTD. Further copies must not be made without the prior permissions of RIM Architectural Services LTD.

Revisions

Notes :



Address : 114 Westbourne road, Huddersfield HD14LF
Mobile : 07926268759

Address
477 New Hey Road, Huddersfield

Drawing Title
Proposed floorplan

Date
Scale 1:100@
A3 size

Drawing no.
104
Revisions