
Hardcastle Rural Surveyors

# Erection of New Farm Building at Fletcherhouse Farm, Almondbury Location Plan

Land App

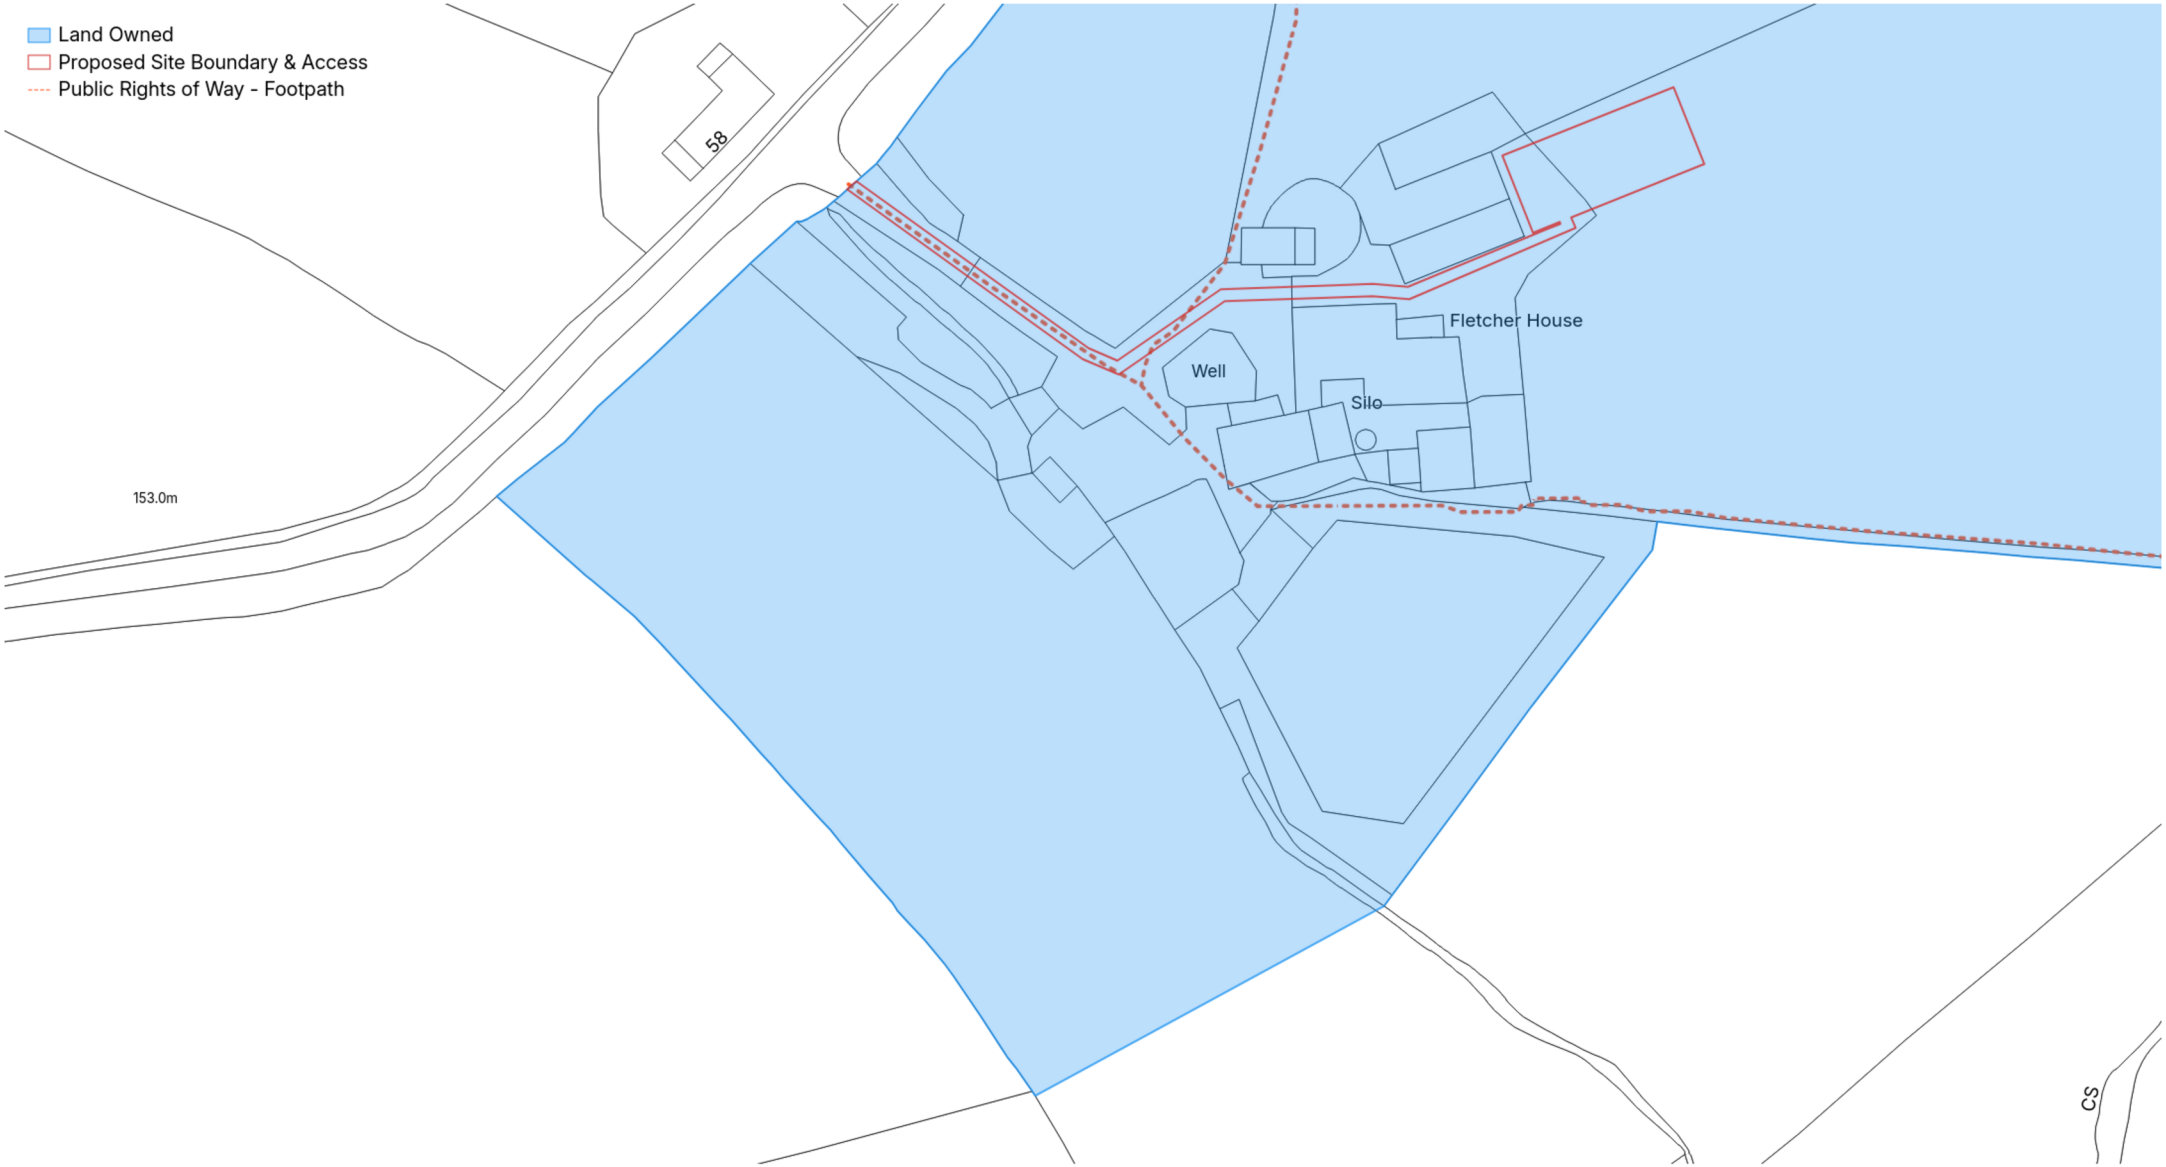


Produced on Land App, Aug 11, 2026.

© Crown copyright and database rights 2026 (licence number 100059532)

50 m

Scale 1:1250 (at A4)

N