



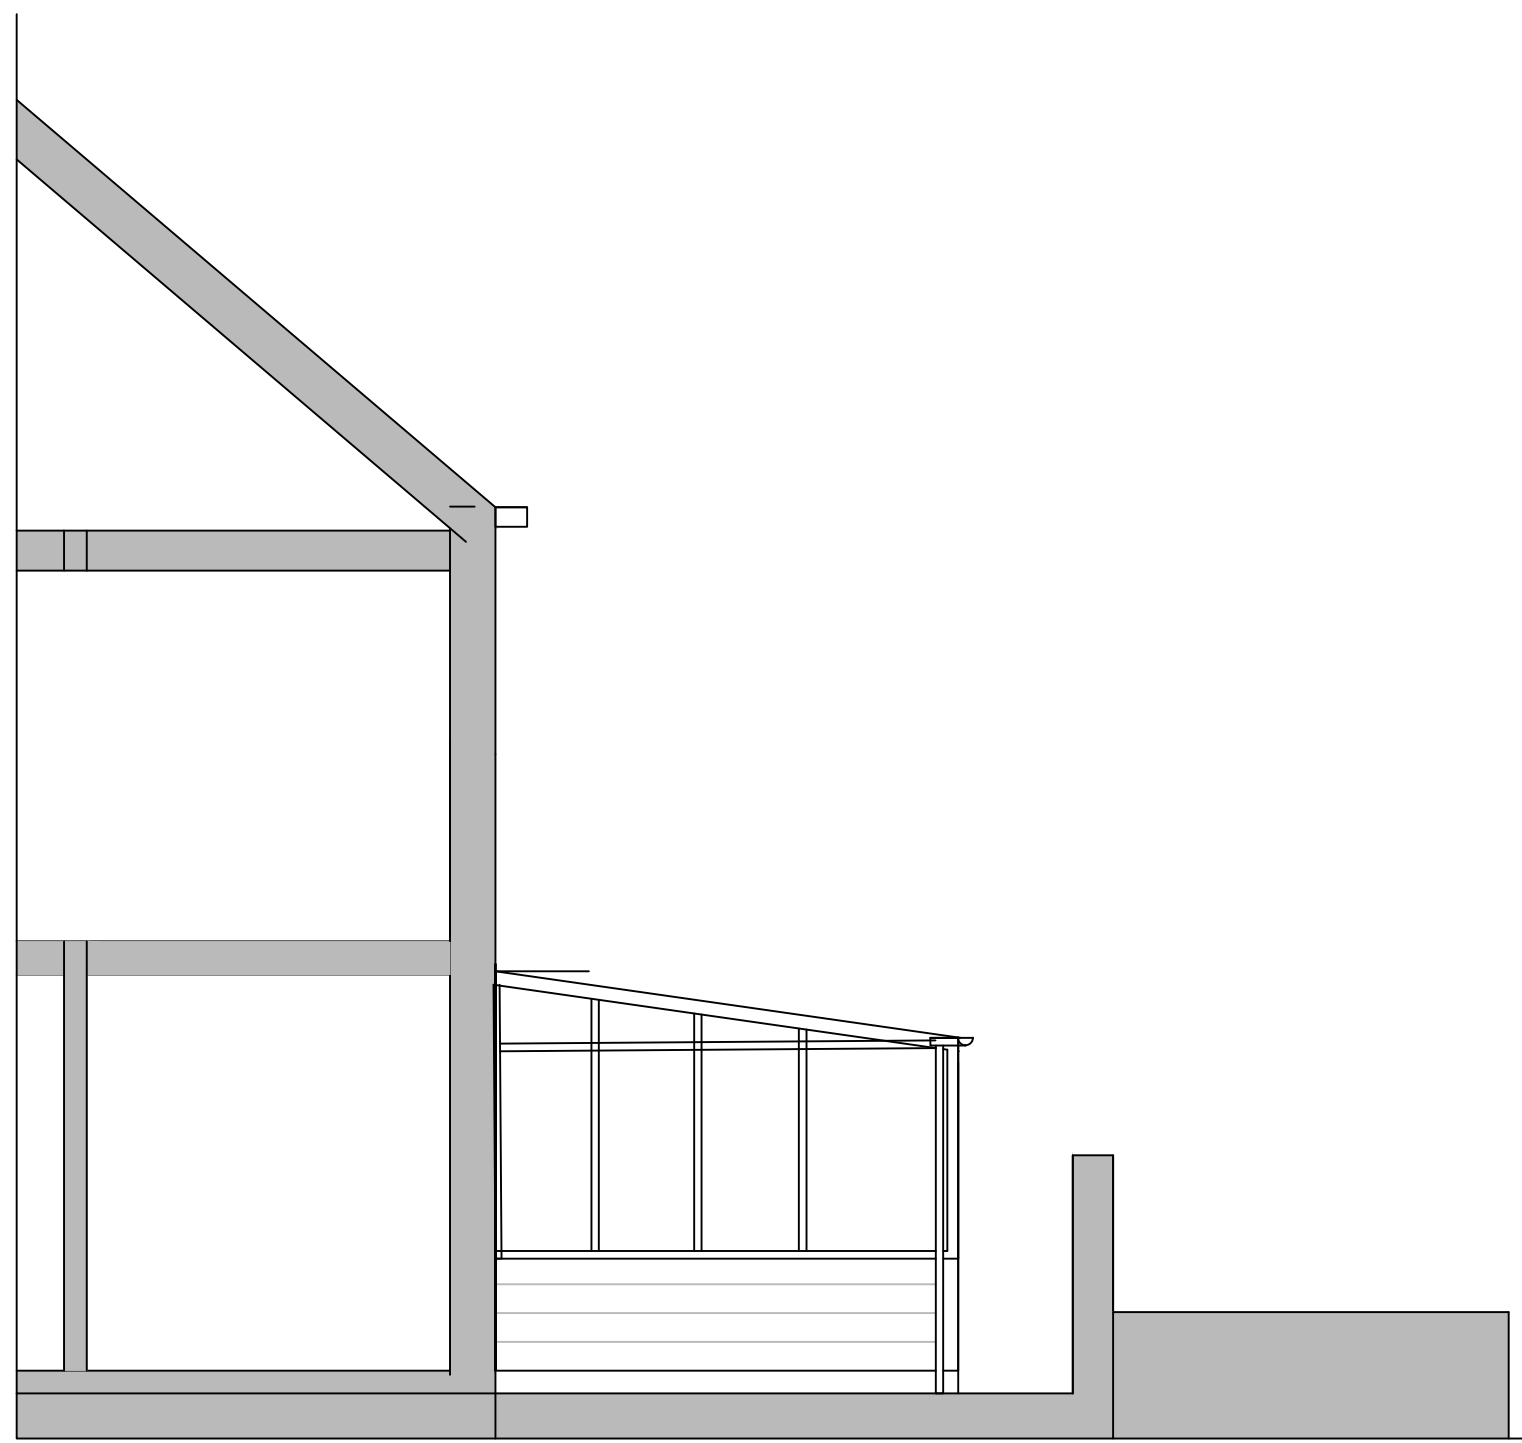


ELEVATION 1



ELEVATION 2 REAR

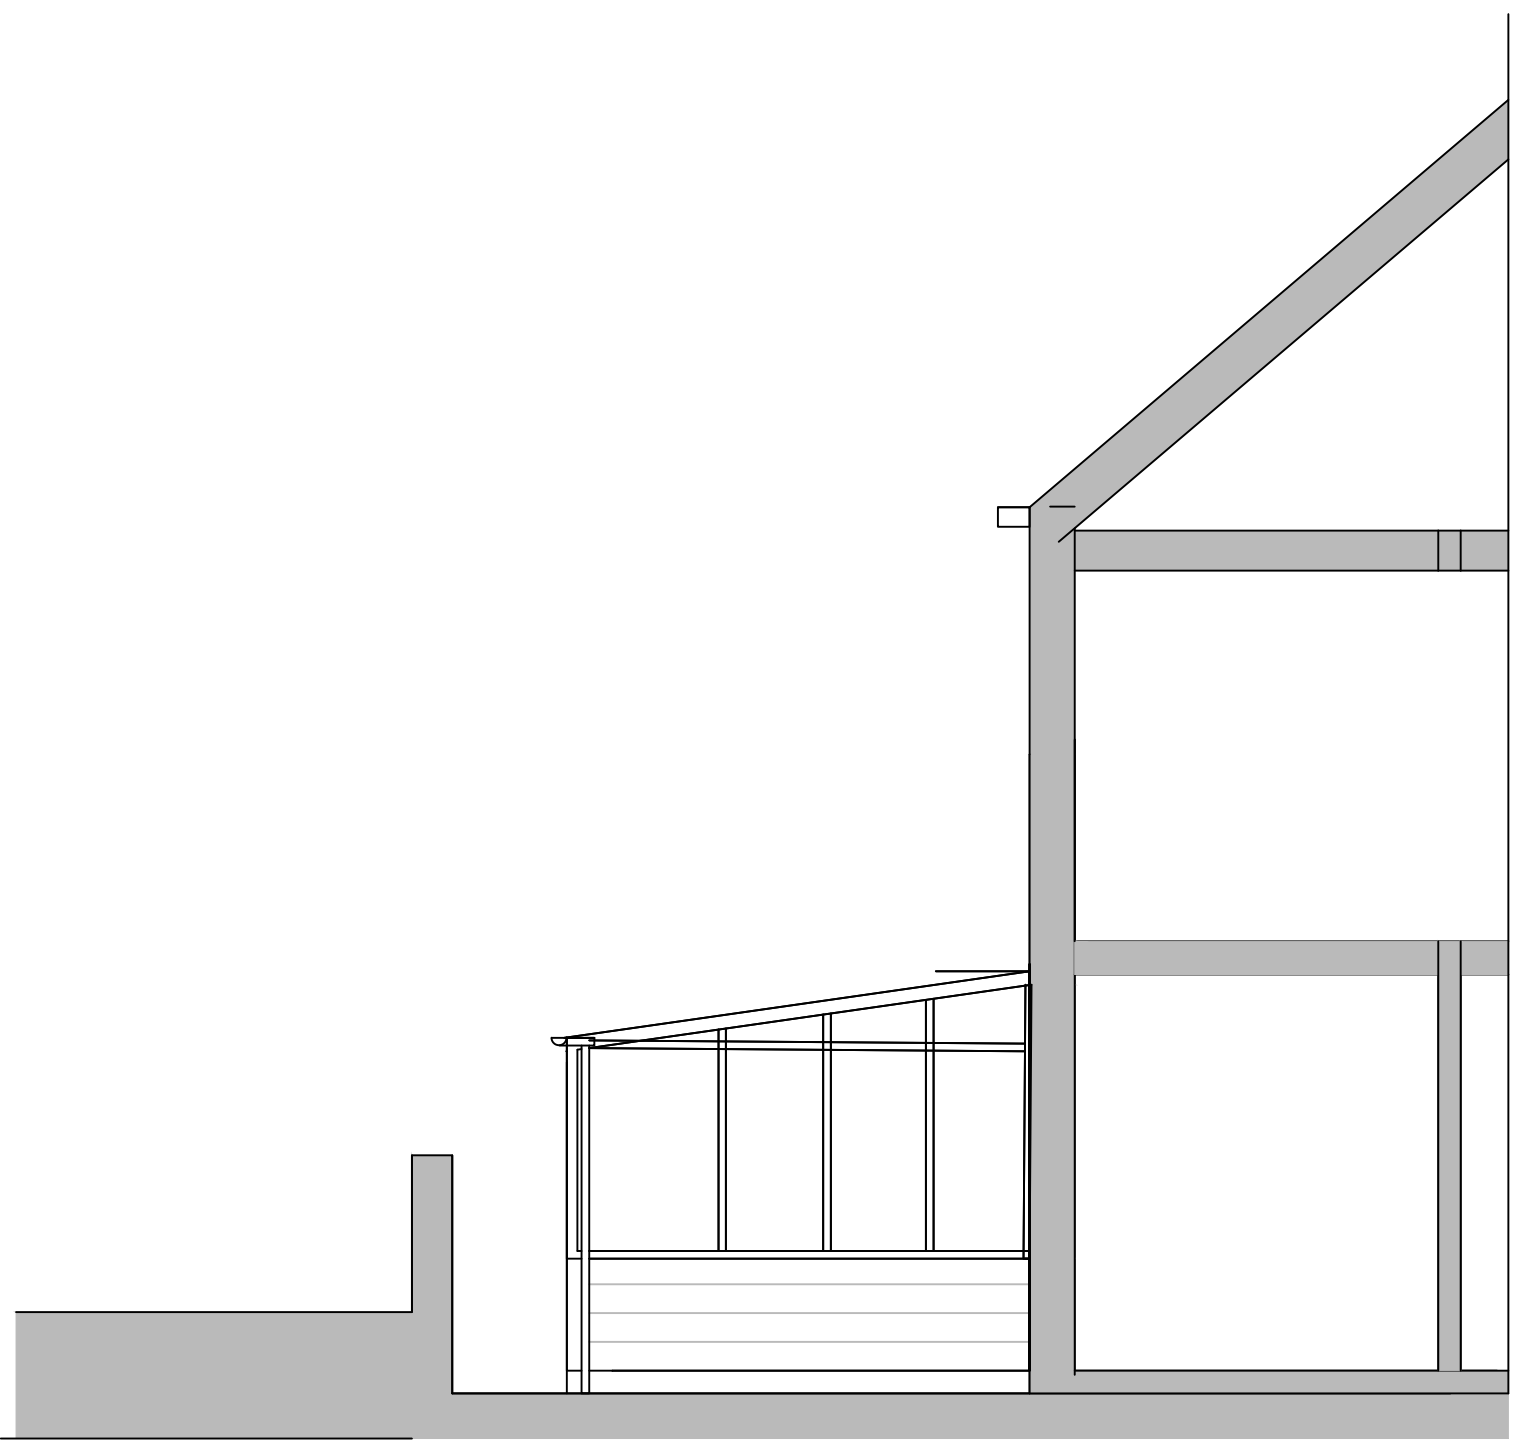

ELEVATION 3

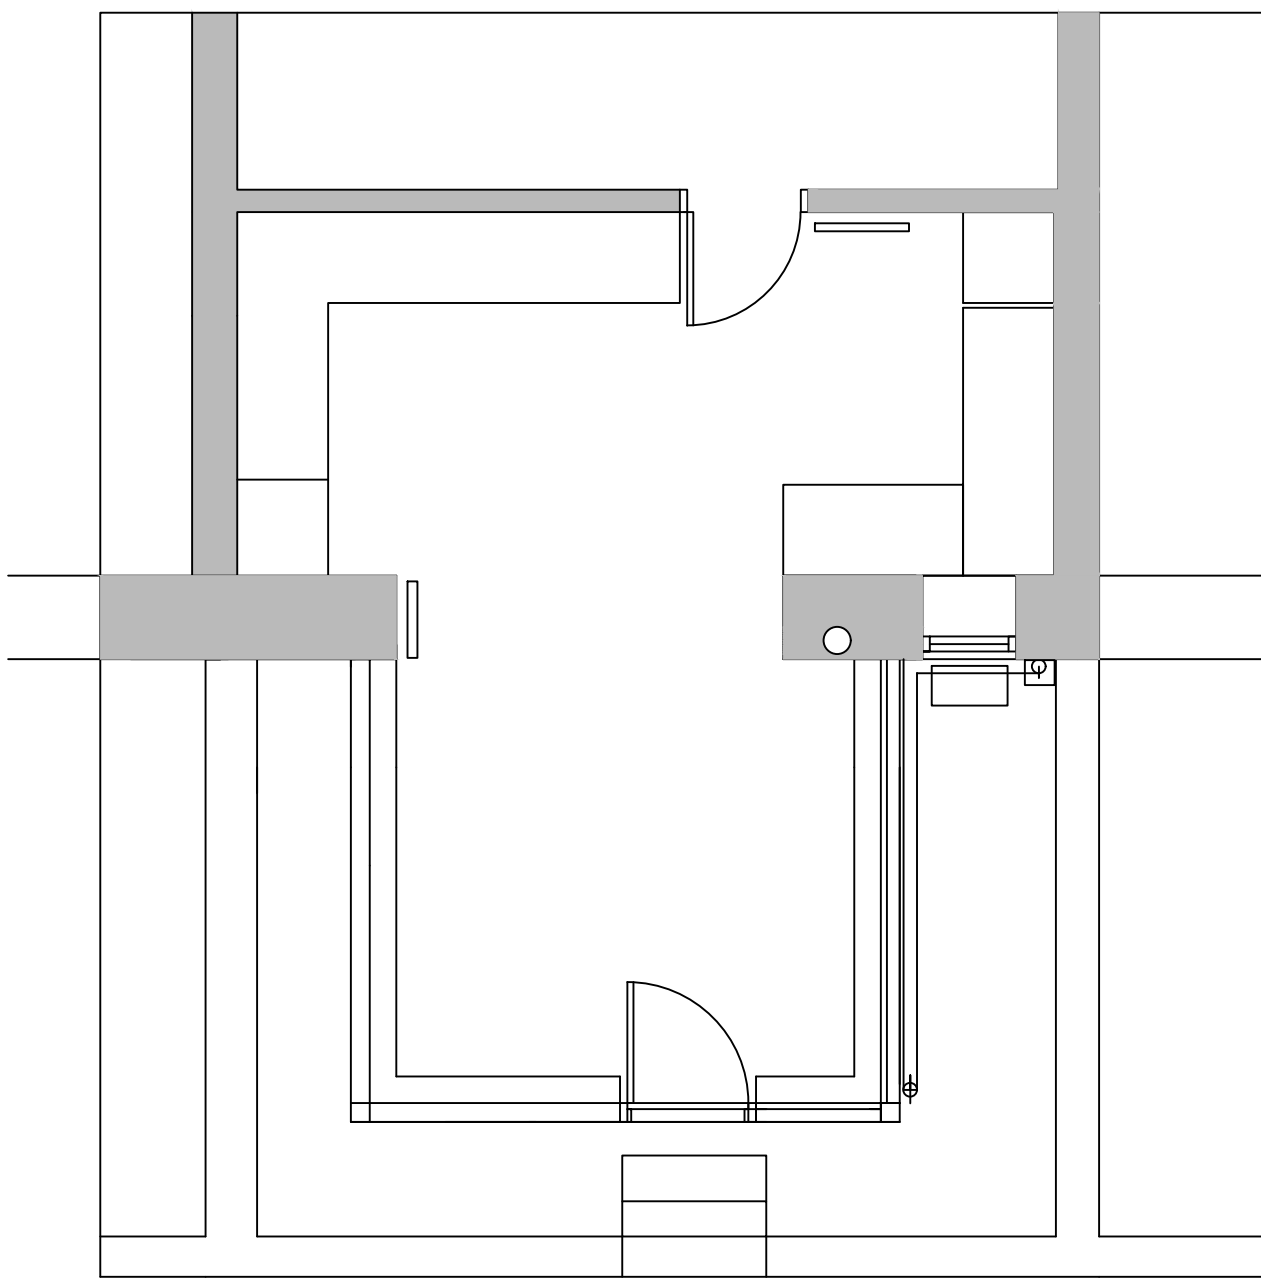

PLAN

client Claire Pickerden			
project Upgrade of existing lean to dining room at 5 Grasmere Road Meltham HD94HF			
title Existing			
<div>B+B</div> <div>Bruce & Bruce</div> <div>ARCHITECTS</div> <div>Mob 07831 337 283 Em bruceandbruce@gmail.com</div> <div>Architects Planning Supervisors Project Management Town Planning Consultants Building Conservation</div>			
scale 1:50	date 20.04.2026	cad	checked
drg no. 1	rev •	designed	