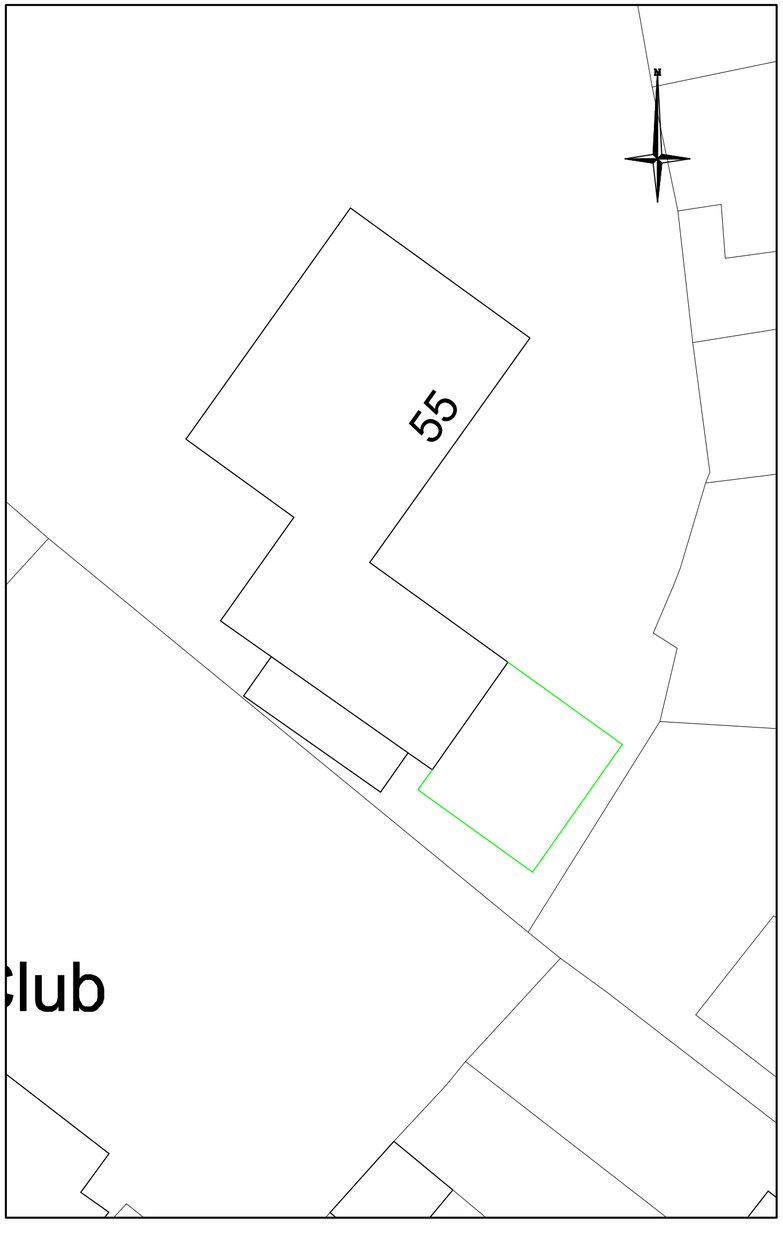

Proposed Block Plan

0 1 2 3 5 10
Meters
Scale 1:200

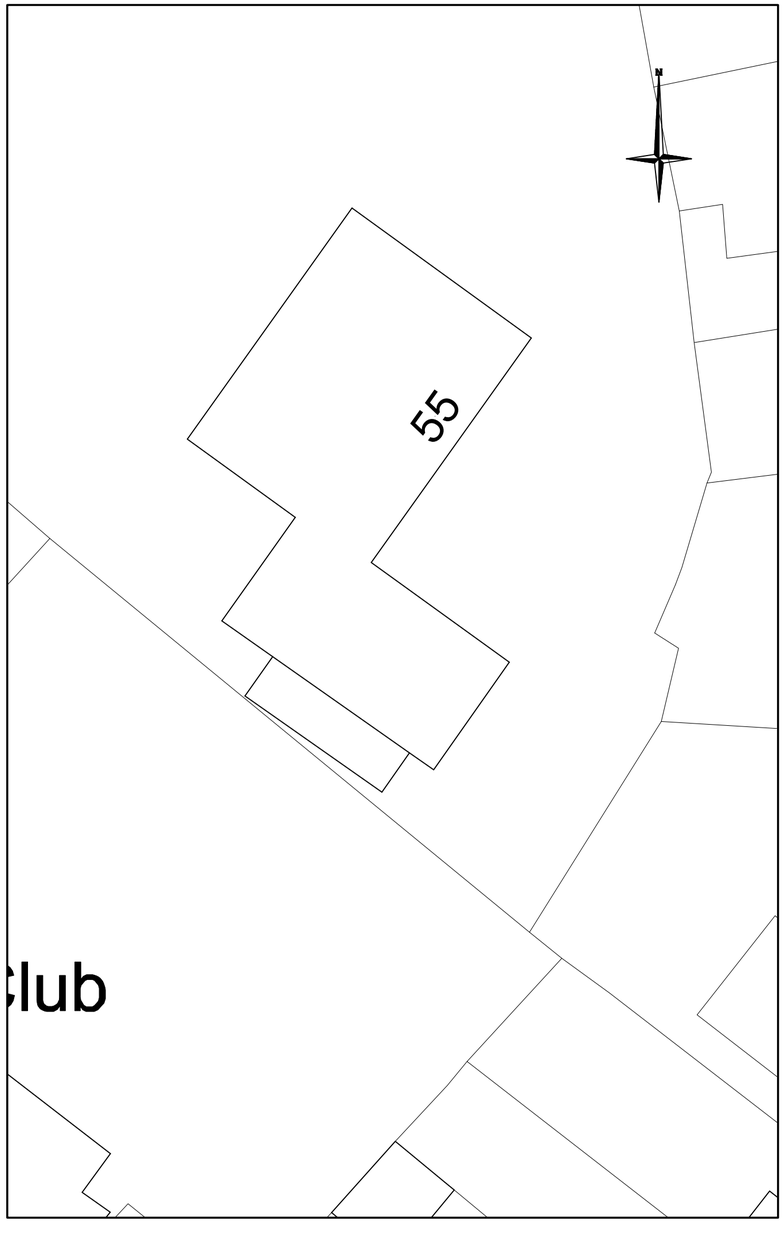

Existing Block Plan

0 1 2 3 5 10
Meters
Scale 1:200

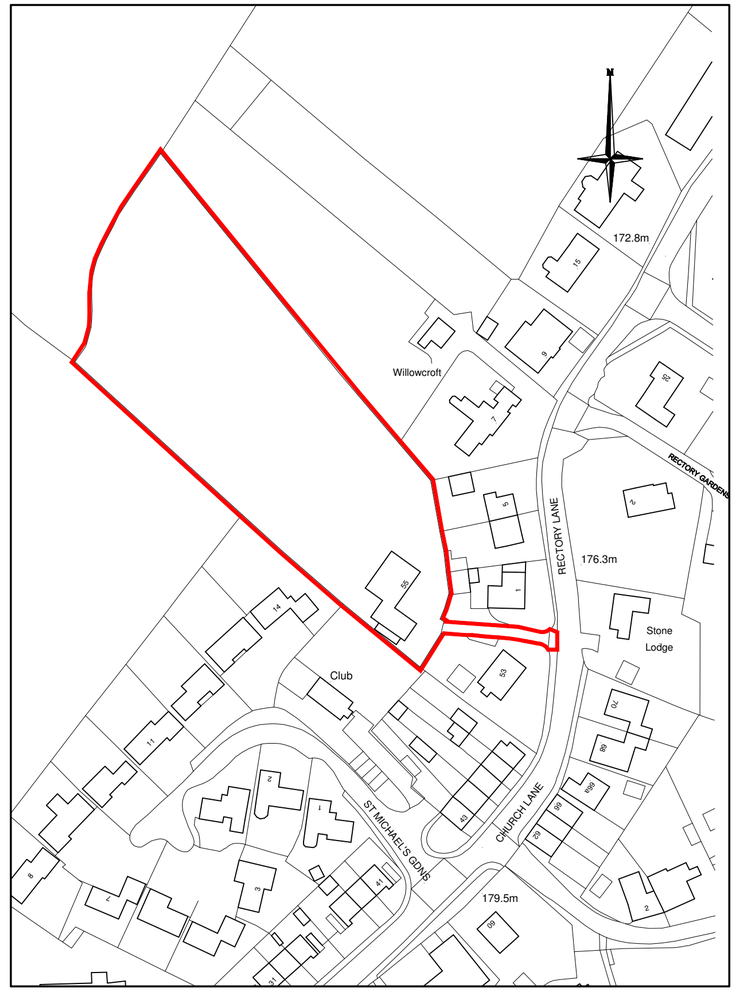

Location Plan

0 5 10 20 40
METERS
Scale 1:1250

Proposed Extension

Boundary

Revsion A 20.08.26
Extend red line boundaey to highway

SCALE LOCATION PLAN 1:1250 BLOCK PLAN 1:200	DATE 14.03.2026	TITLE Location plan Existing and proposed block plans	PROJECT Proposed garage extension	CLIENT Darrel Woods 55 Church Street Emley Huddersfield HD8 9RP	
DRAWN BY MC	CHECKED				
DRAWING NO P05	REVISION A				

(M) 07973 513015
(E) mick@mjcoates.com

DESIGN

T J Coates Ltd
2 Unity Hall Court
Haigh Moor Road
West Ardsley
Wakefield WF3 1BE