

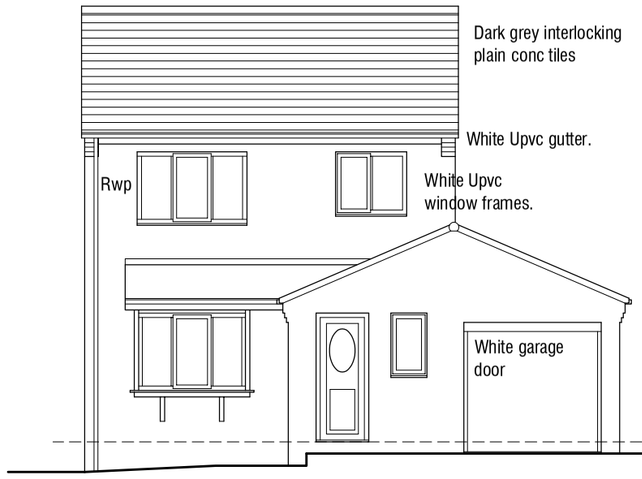



West Elevation 1:100

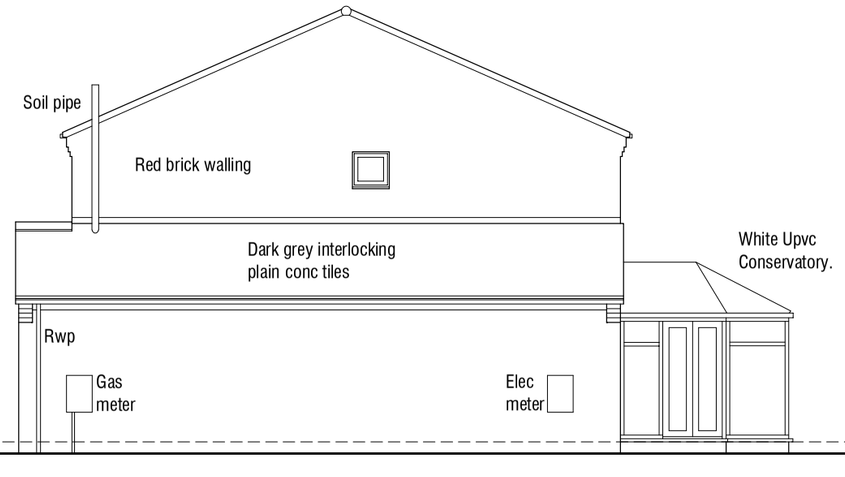


South Elevation 1:100

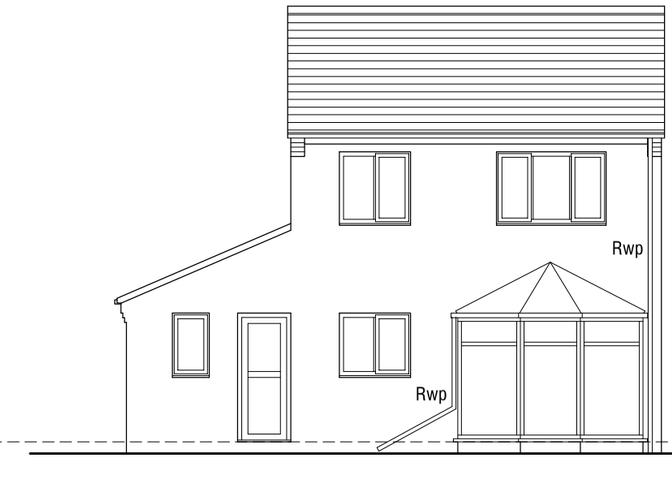


East Elevation 1:100

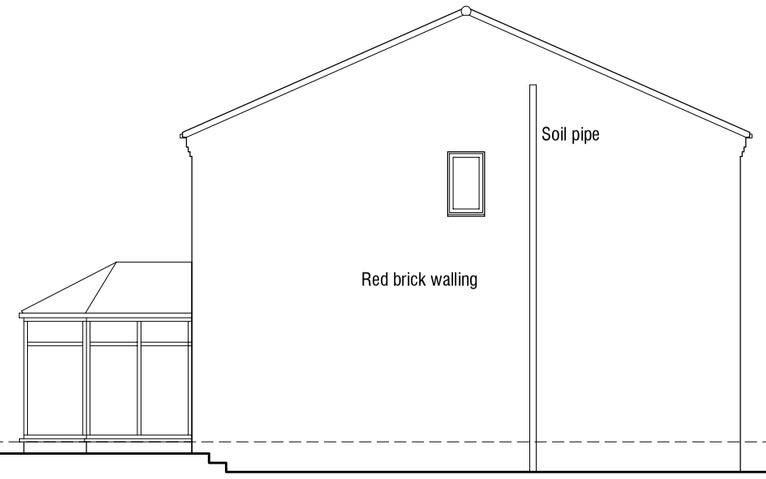

North Elevation 1:100

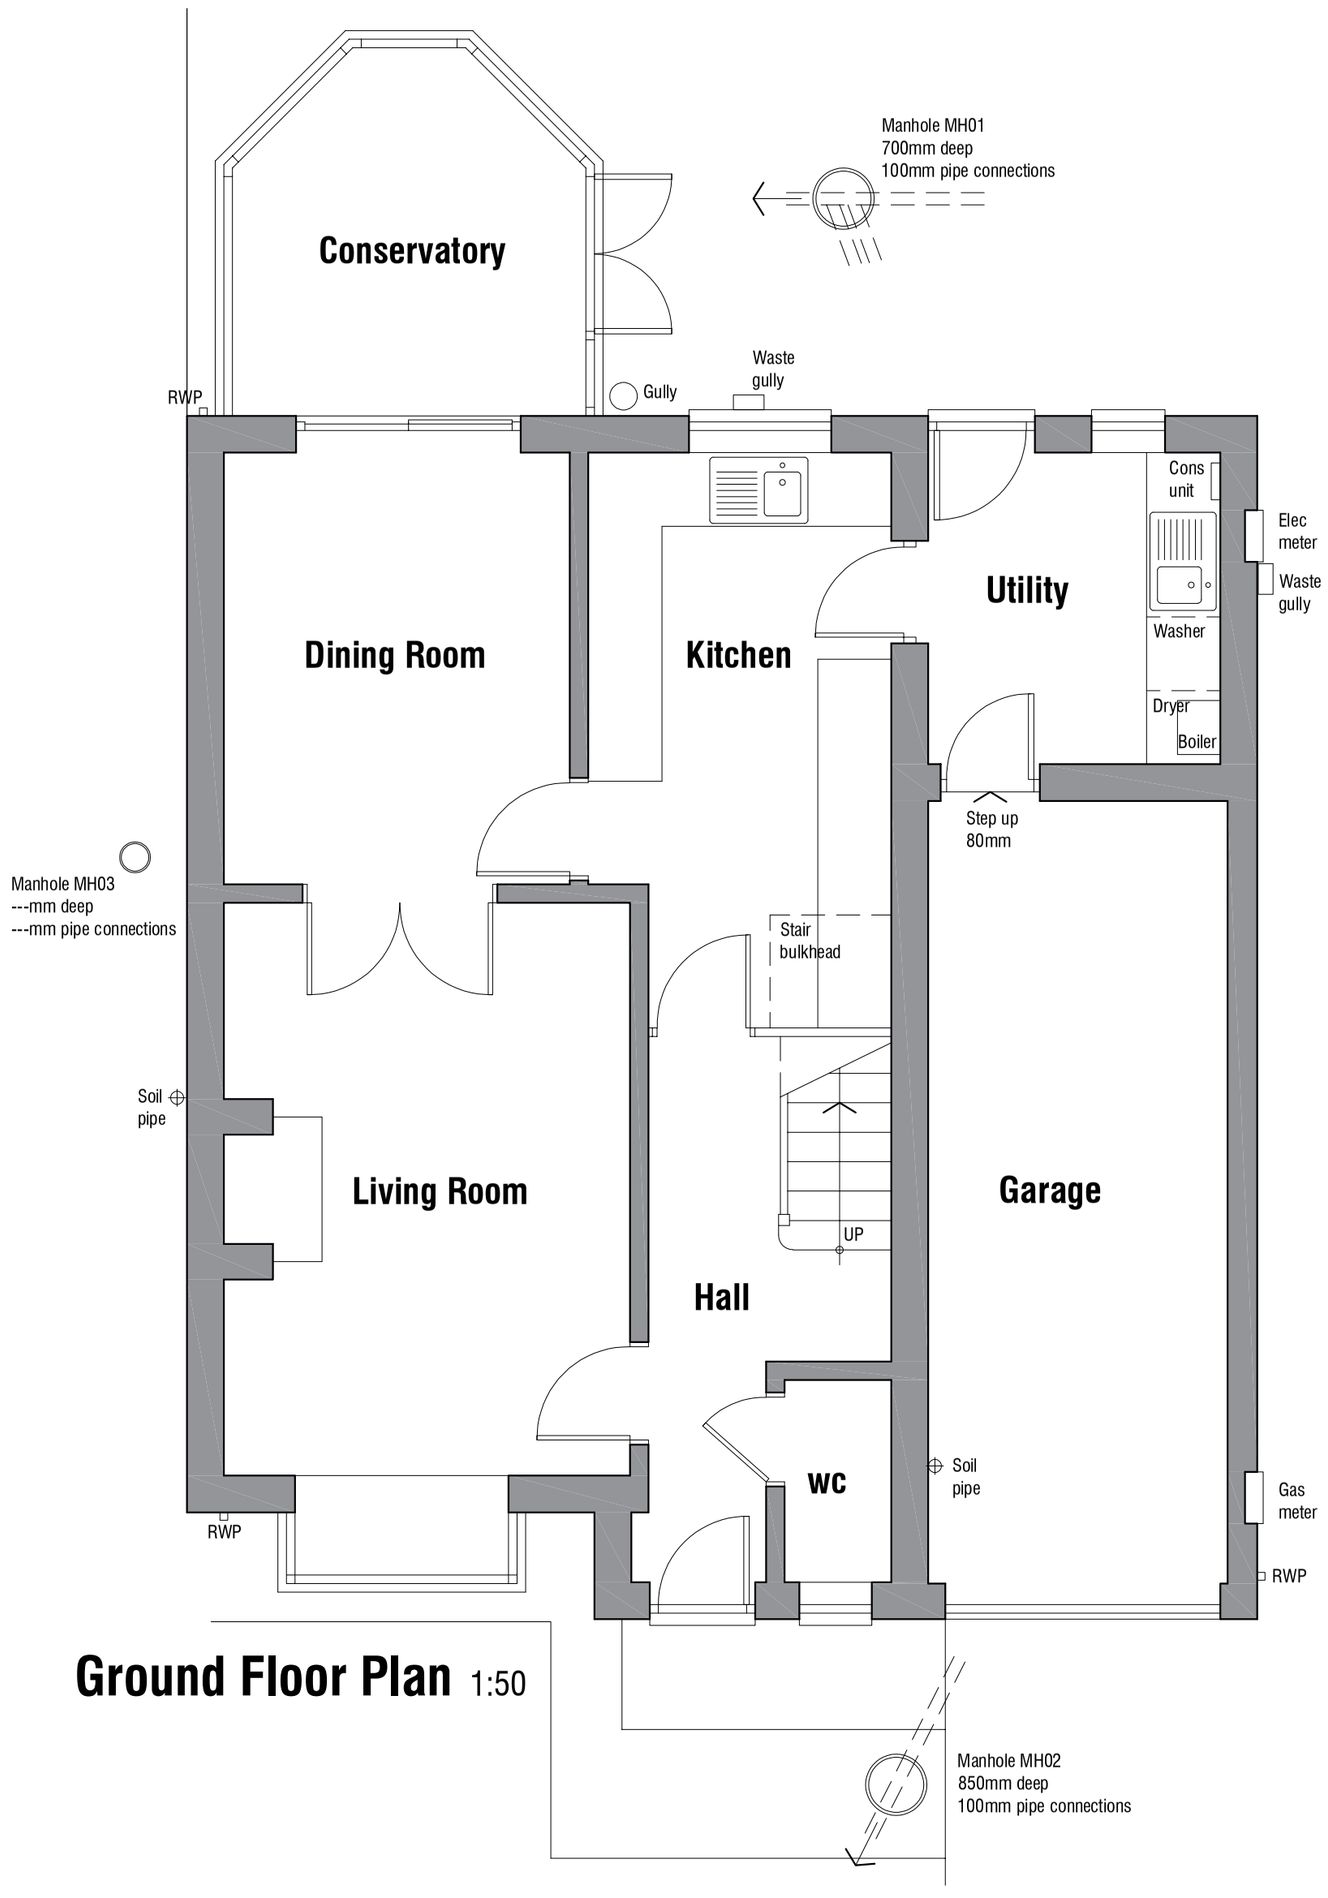

Ground Floor Plan 1:50

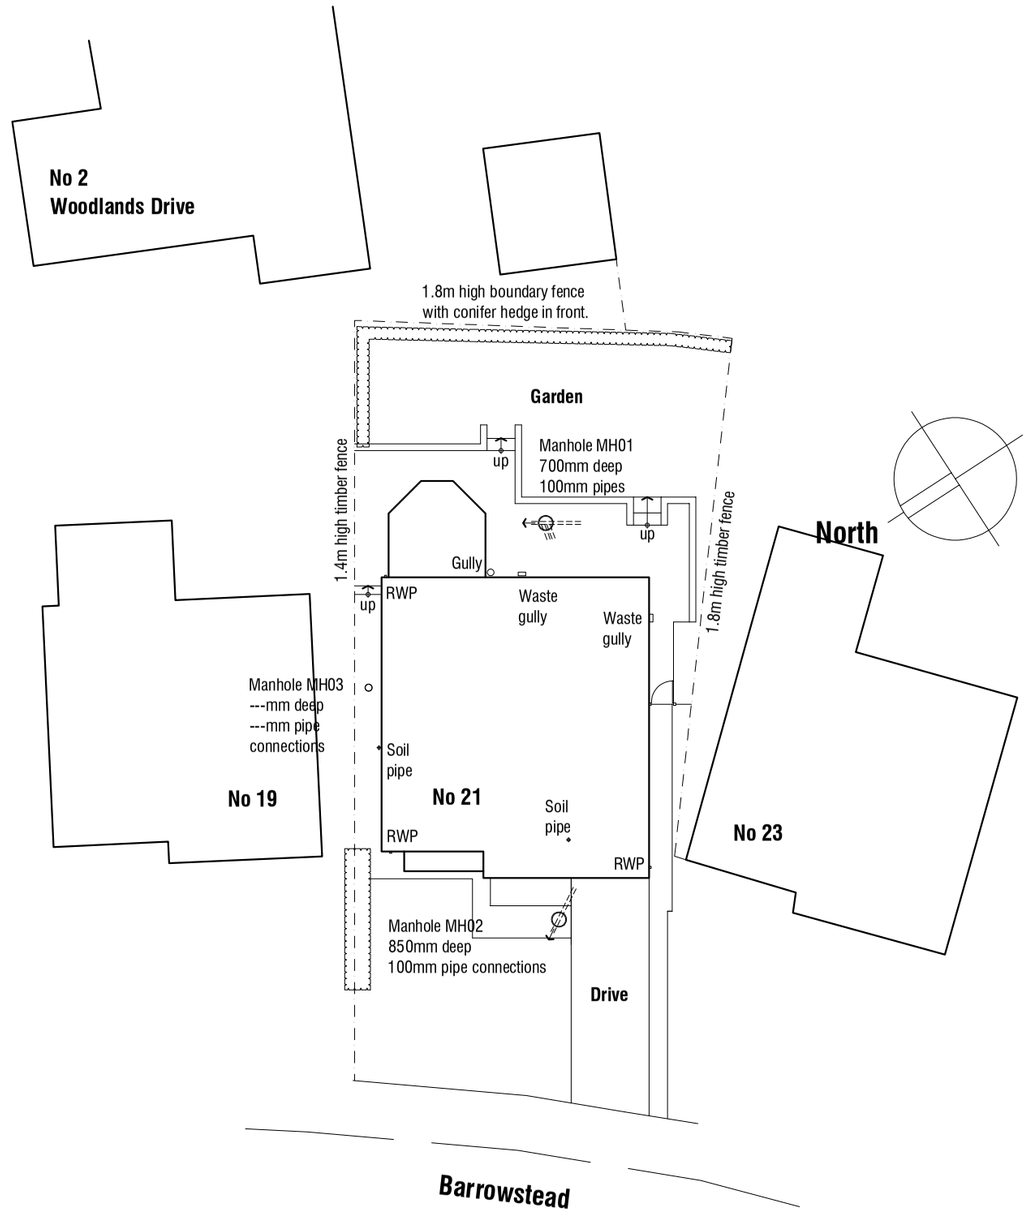

Site Plan 1:200

Rev A 05.08.2026 Updated for Planning issue.

21 Barrowstead
Skelmanthorpe
Huddersfield

SURVEY

PLANS & ELEVATIONS

mbooththdesign
architectural design and building consultants
Fairfield House
Bernesiai Close Barnsley
S70 2FL
Tel: 07881898300
E: mark@mboothdesign.co.uk

Scale	As shown @ A2	Drawn	MJB
Date	June 2026	Ref.	26.05
Dwg No.	**S01**	Rev.	**A**

0cm | 2cm | 4cm | 6cm

Copyright mboothdesign. All dimensions in millimeters unless otherwise stated. Dimensions for setting out in existing buildings are to be checked and verified on site.