




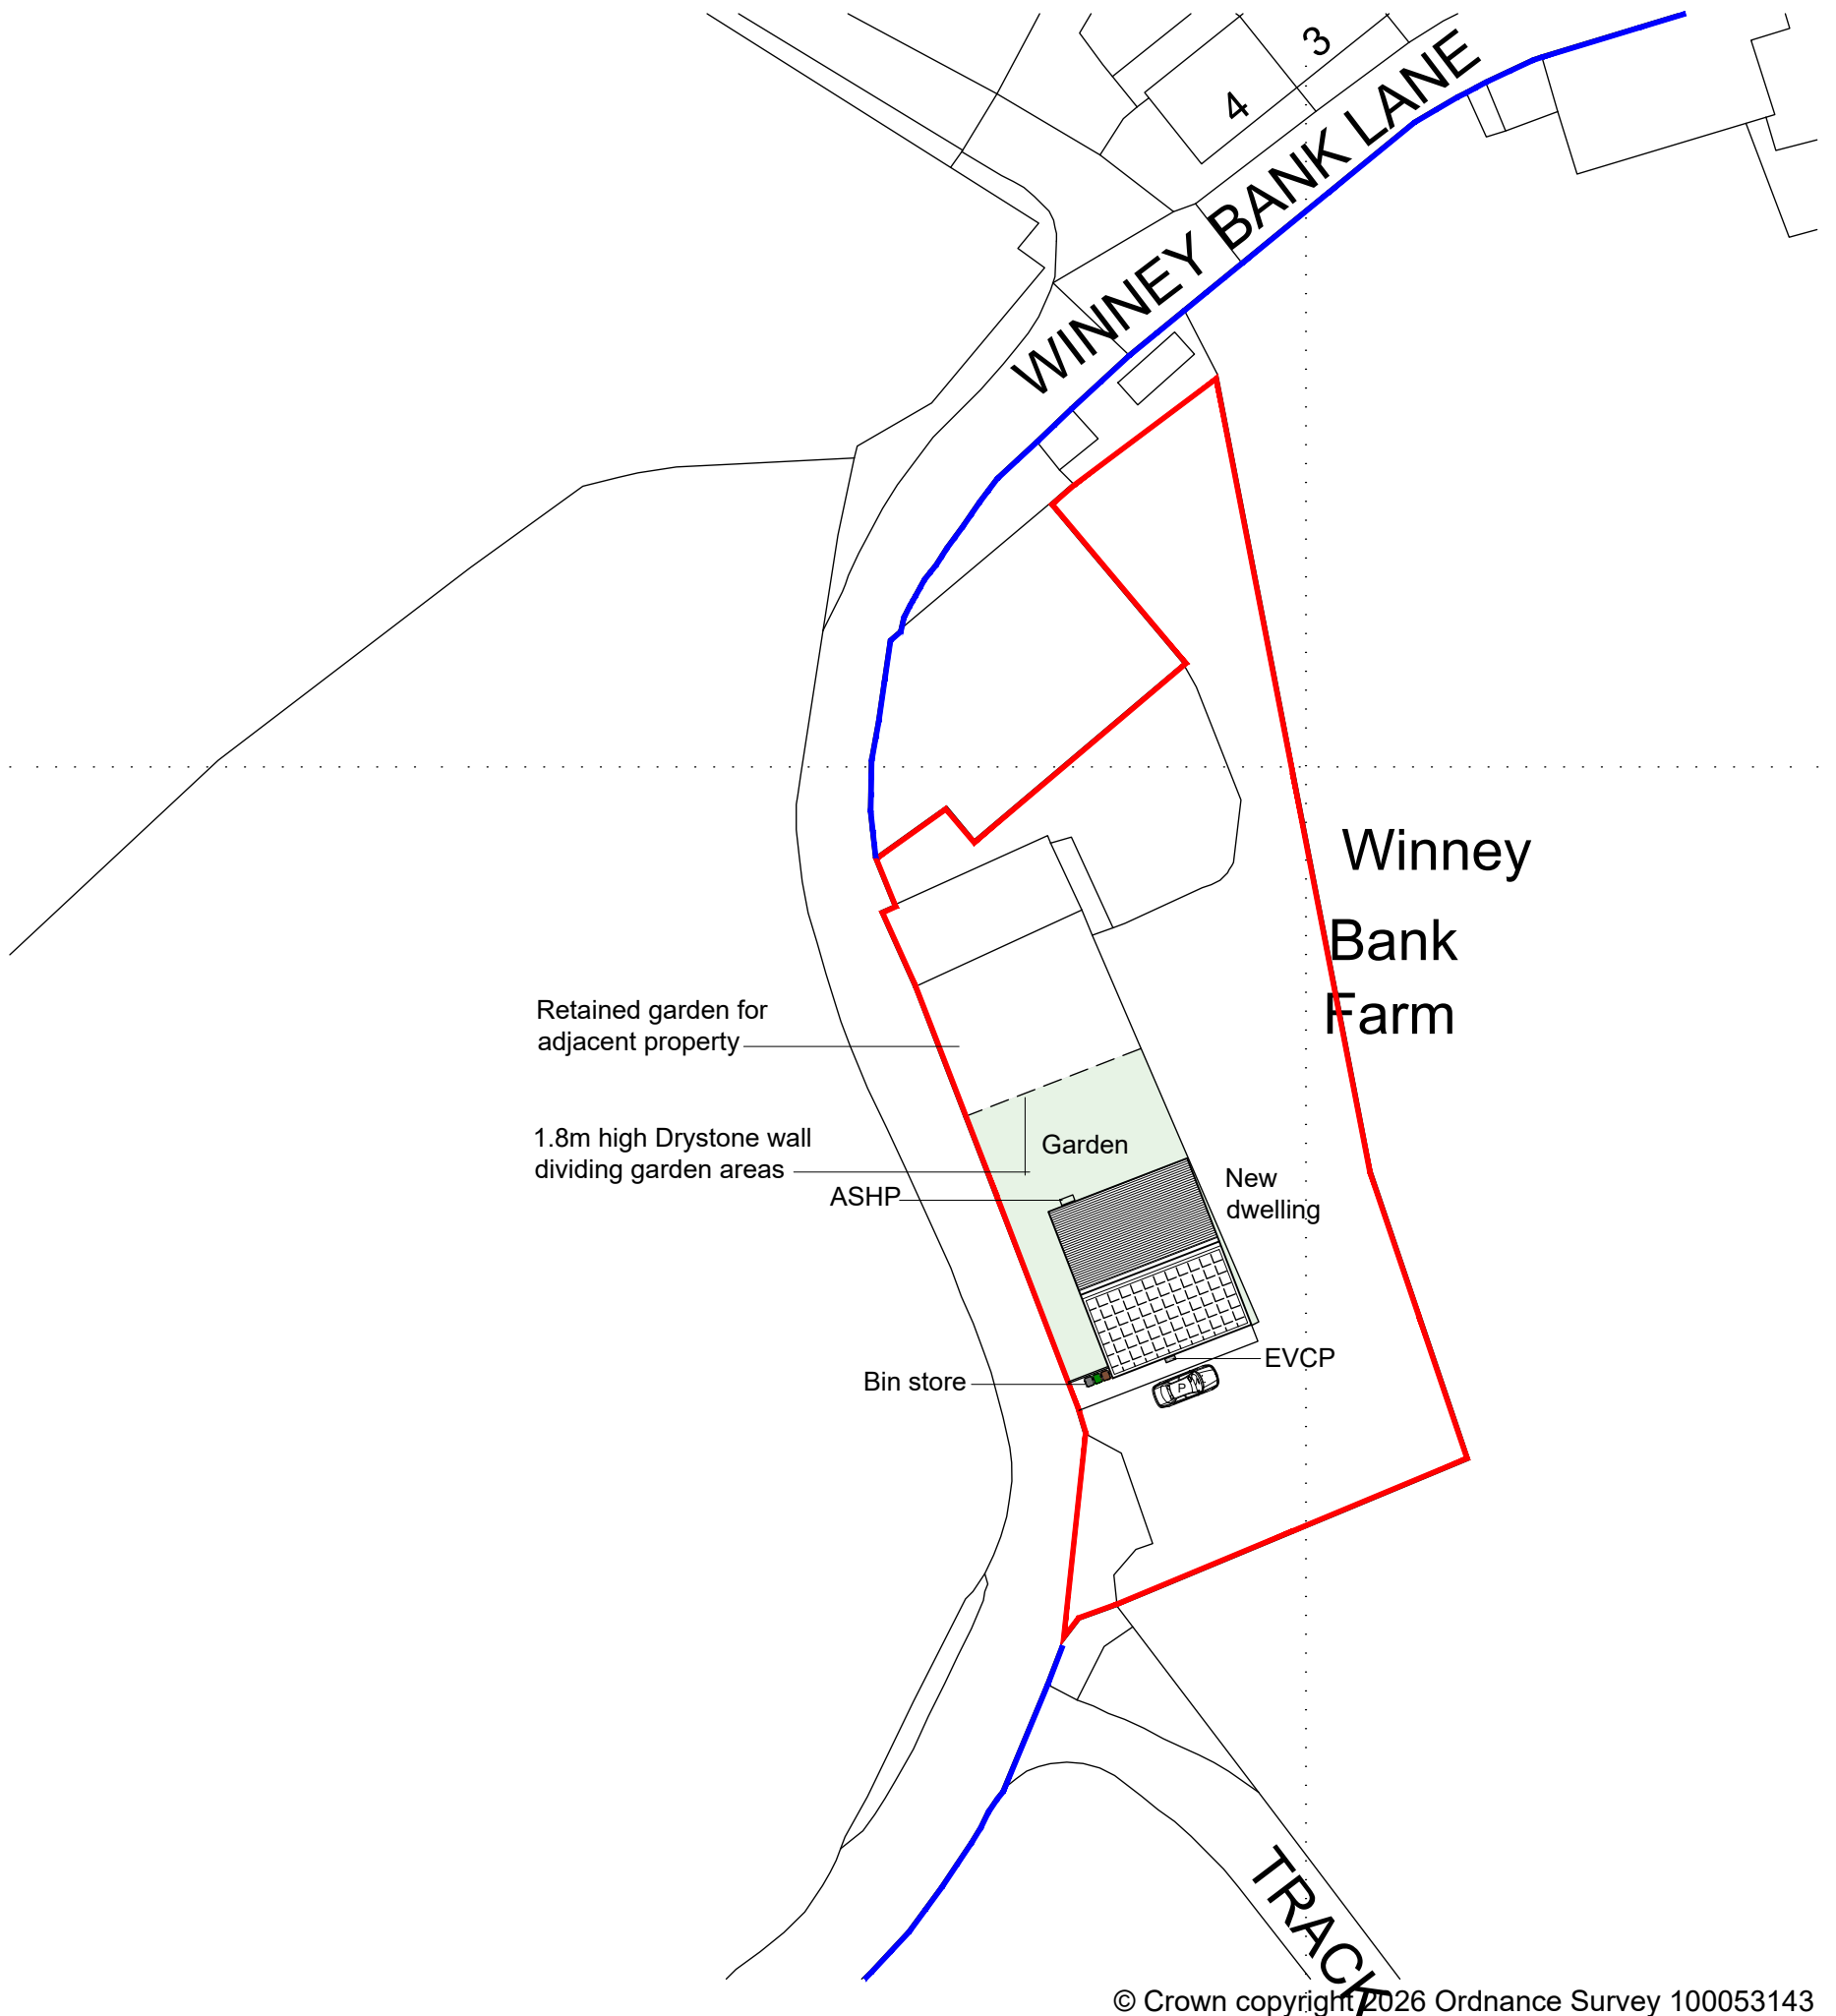

© Crown copyright 2026 Ordnance Survey 100053143

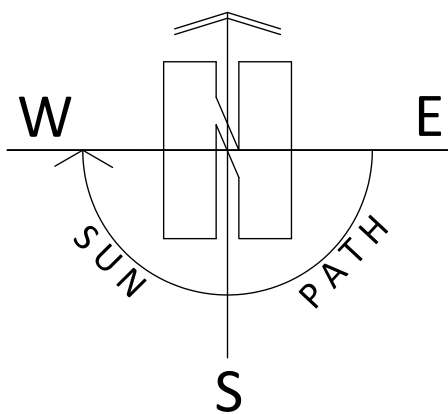

1:500

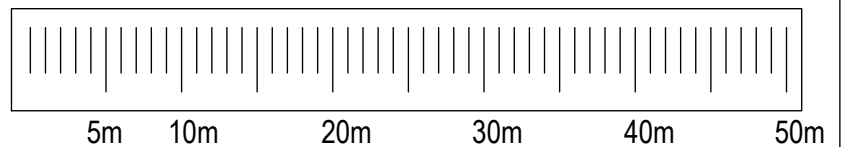

Project

Erection of a Detached Bungalow at Winney Bank Farm, Winney Bank Lane, Holmfirth, HD9 1US.

Client

Mr A Berry

Drawing Title/Issue

Proposed Block Plan

scale

1:500

date

05/2026

sheet size

A3

dwg. no.

26/1348/04

ARCHITECTURE | PLANNING | DESIGN

Malkin Farm

Brow Lane

Holmfirth

HD9 2RJ

07946872499

paul@paulmatthewsarchitectural.co.uk

www.paulmatthewsarchitectural.co.uk

Do not scale from drawing, use figured dimensions only.

All dimensions must be checked and verified on site prior to commencement of works and architect to be notified of any discrepancies.

The copyright for these drawings remains the property of Paul MatthewsArchitectural Ltd. They must not be reproduced in any way without prior written consent from the originator (Paul MatthewsArchitecturalLtd).

Company Registration Number: 09898149 – Company Registered in England and Wales