Proposed Amended South West Elevation

Application ref: 2025/62/92201/W

Mr & Mrs Littlewood

36 Scholes moor road

Scholes

HD9 1SJ

Redacted

1:100

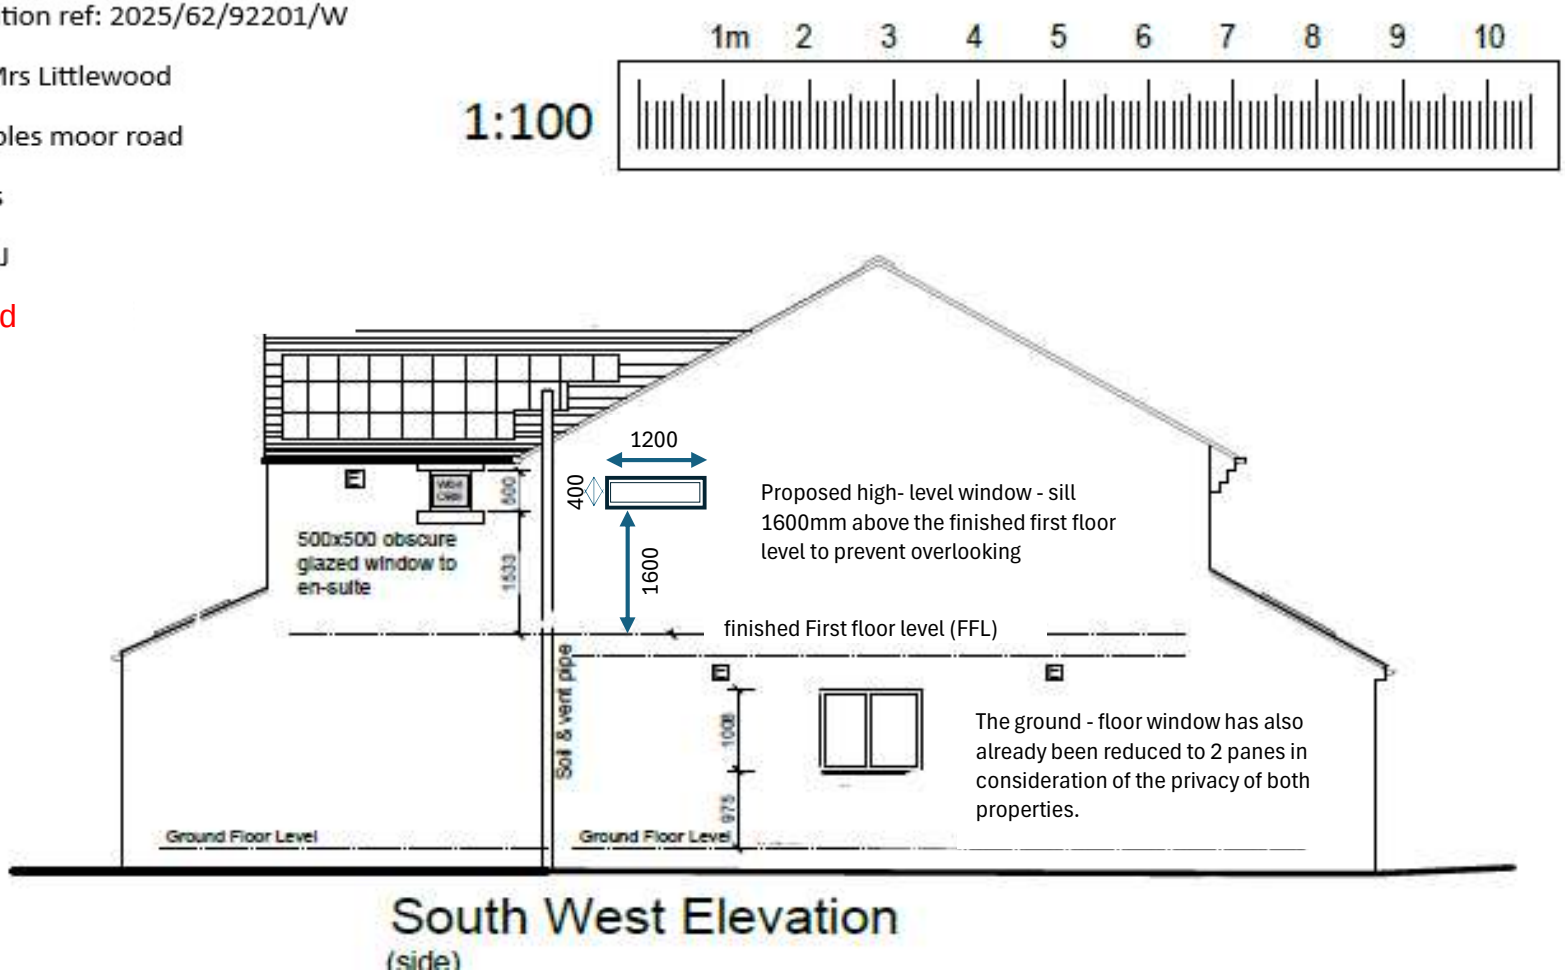

South West Elevation

(side)