




Do Not Scale

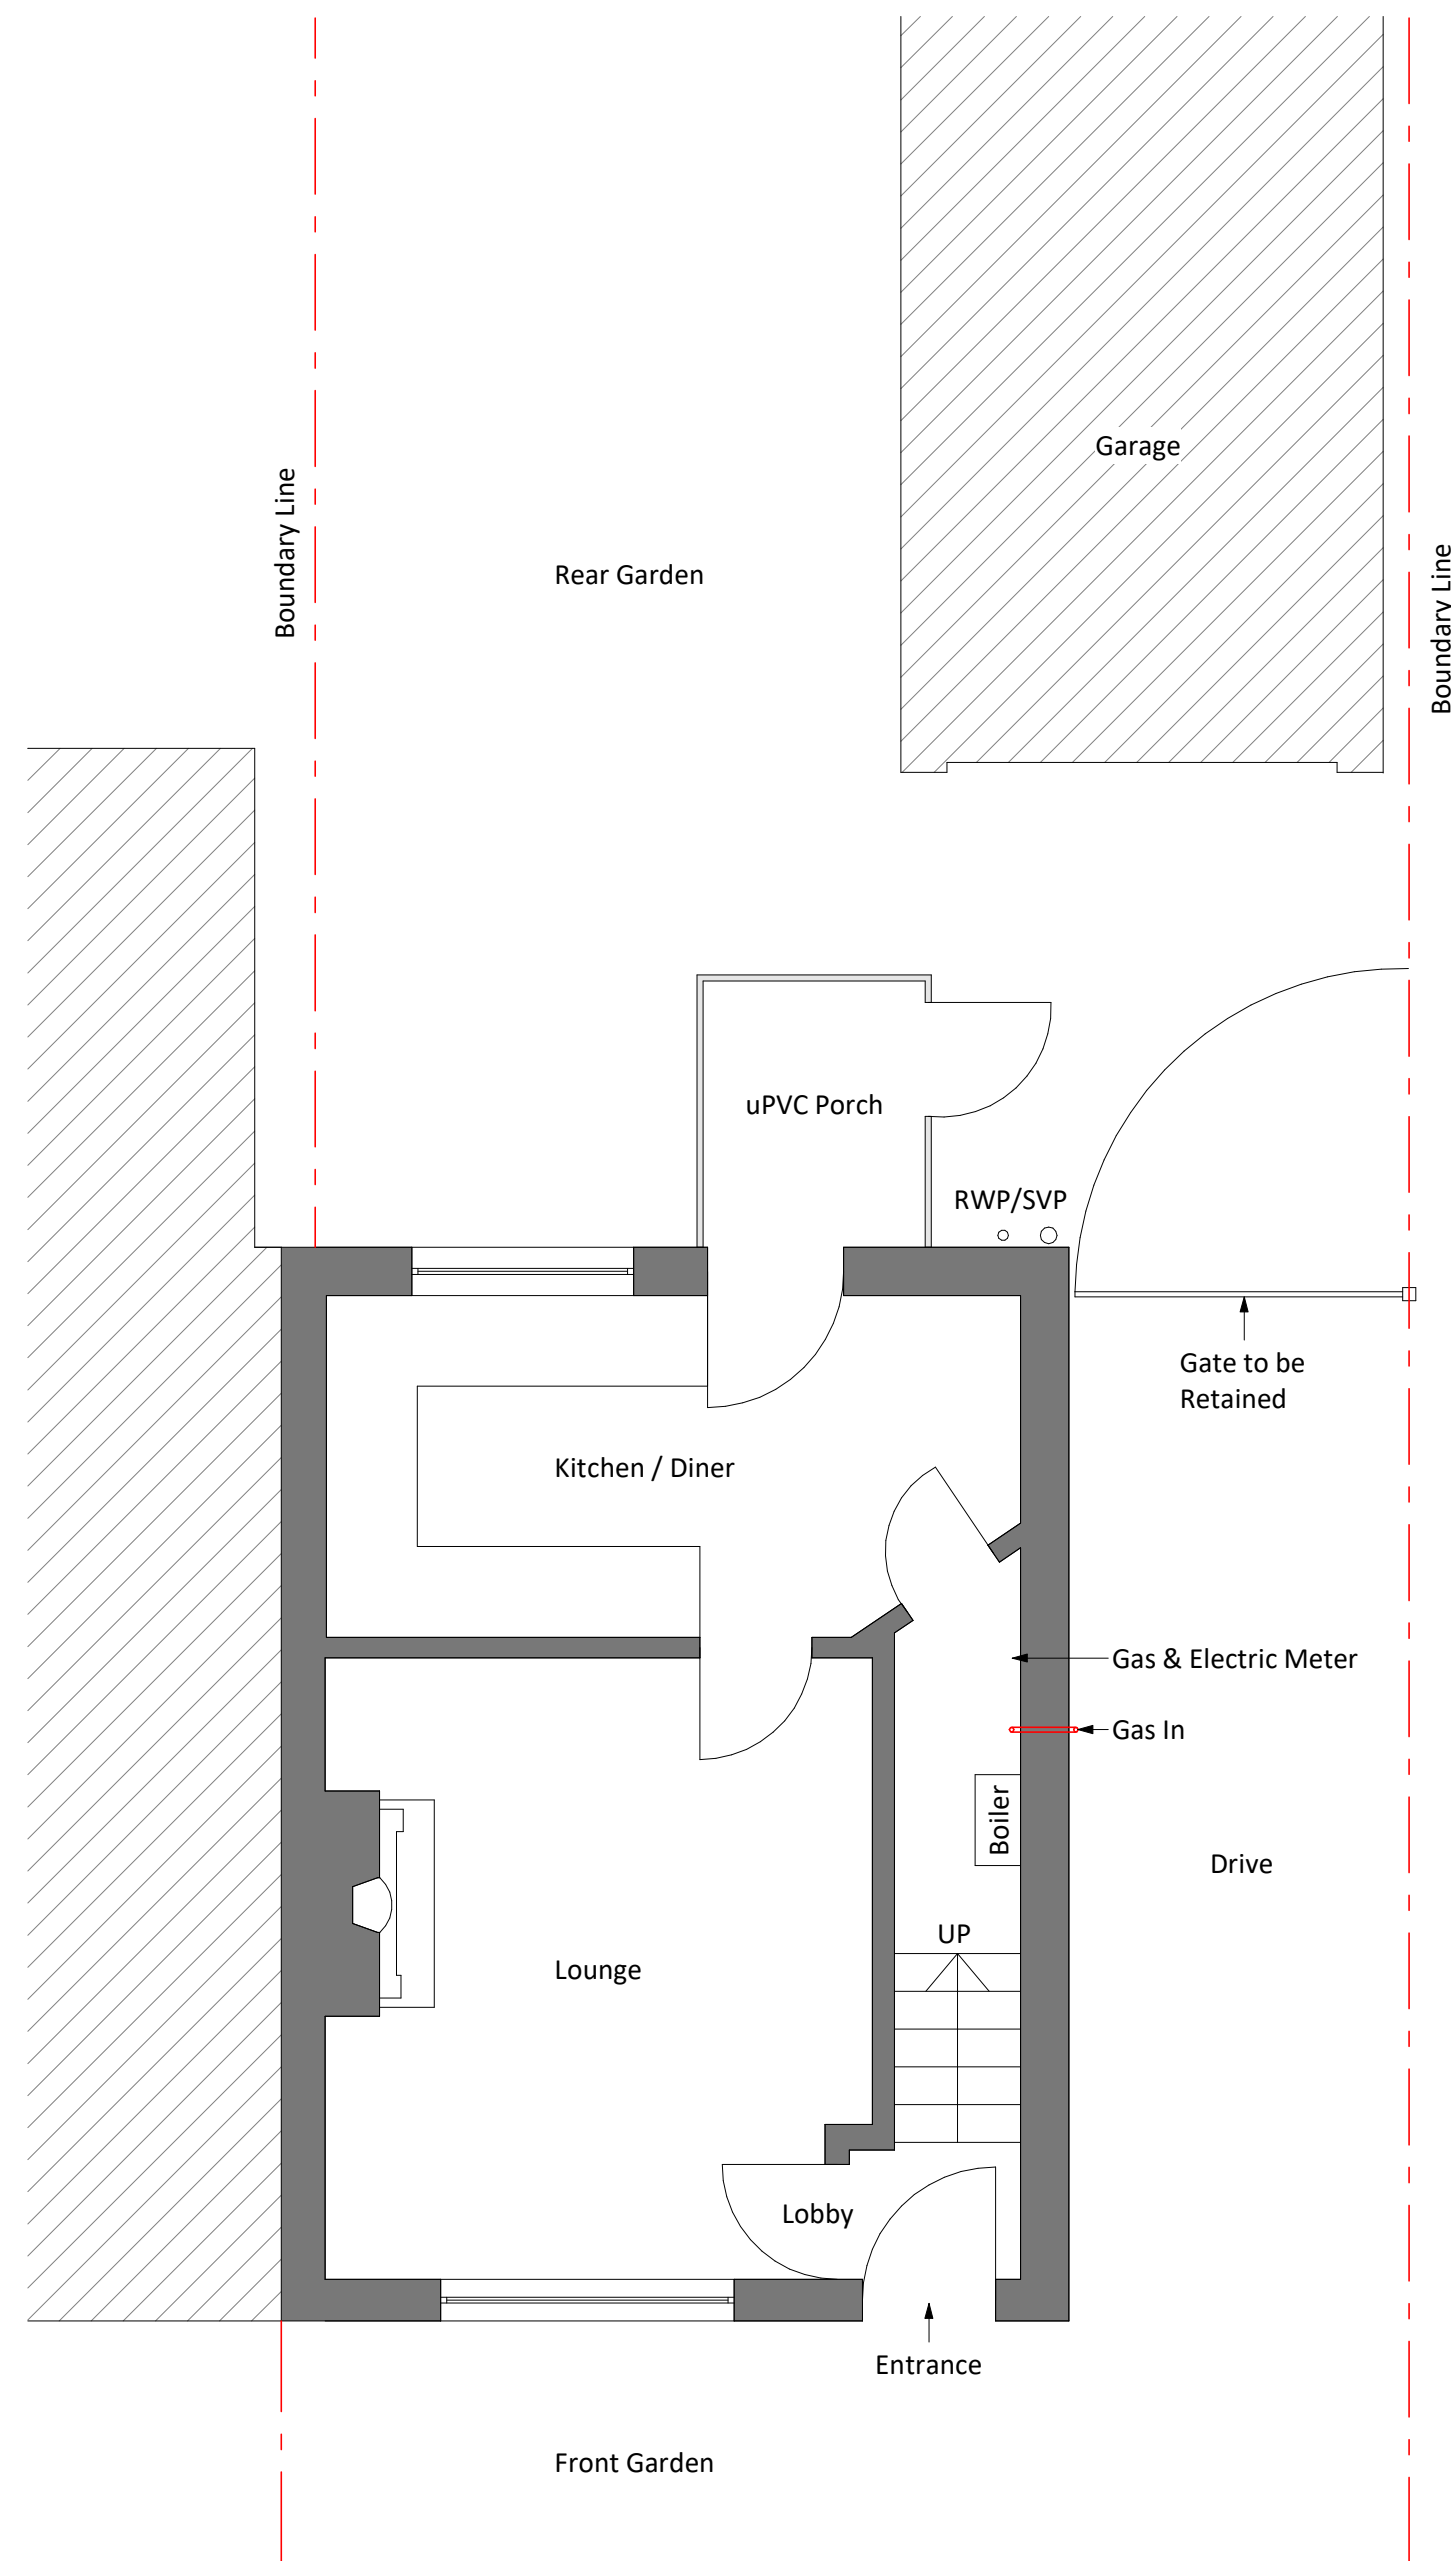


Existing Floor Plan

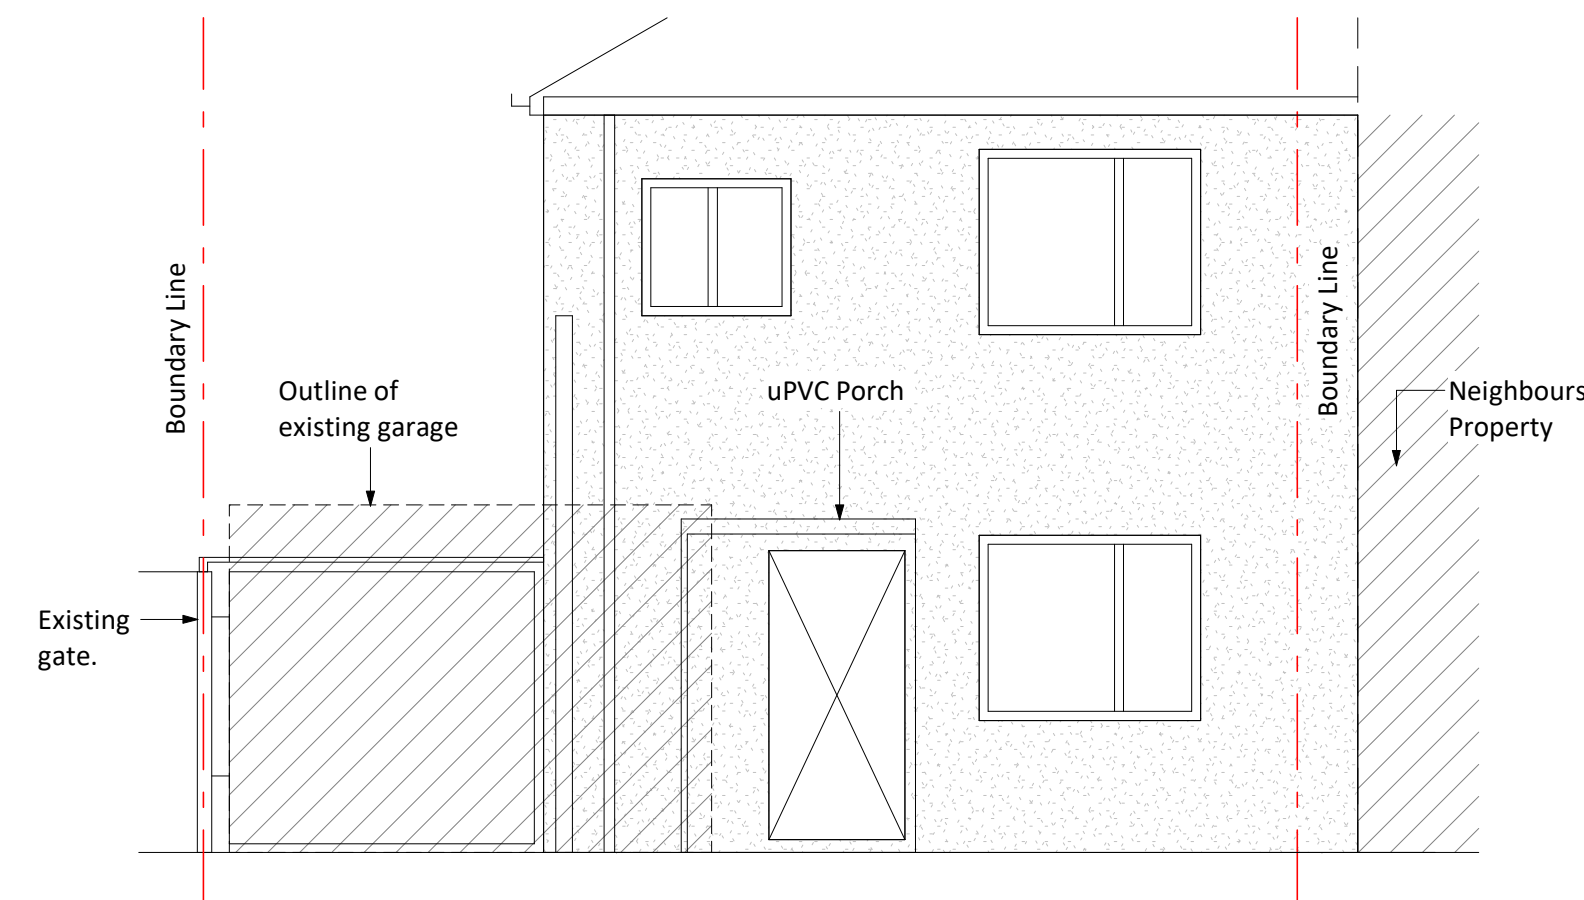

Existing Rear Elevation

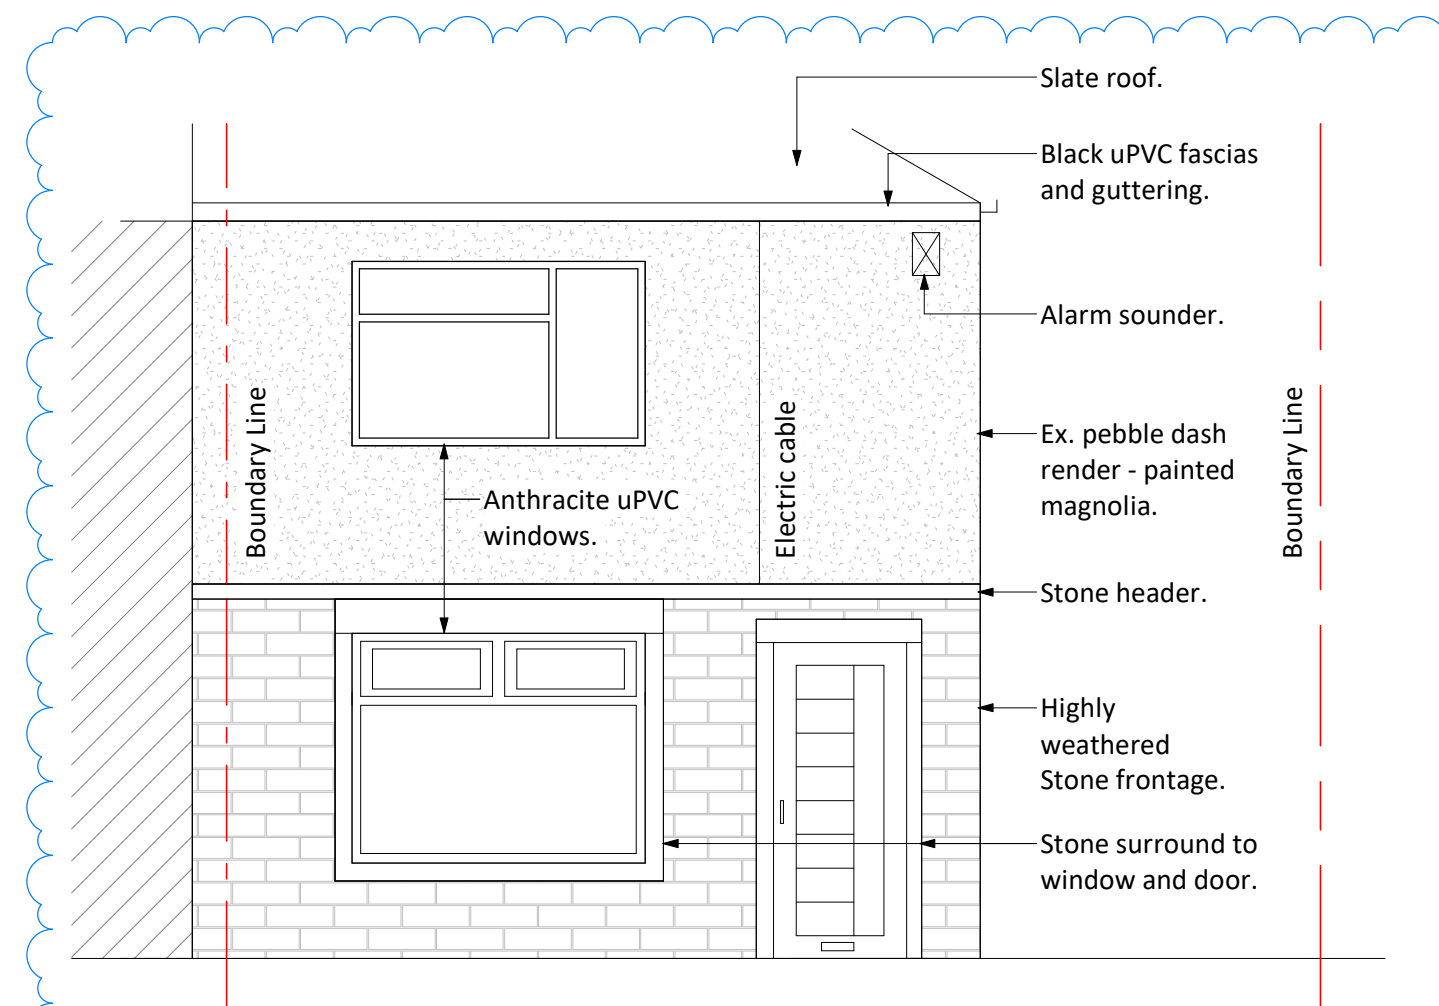

Existing Front Elevation

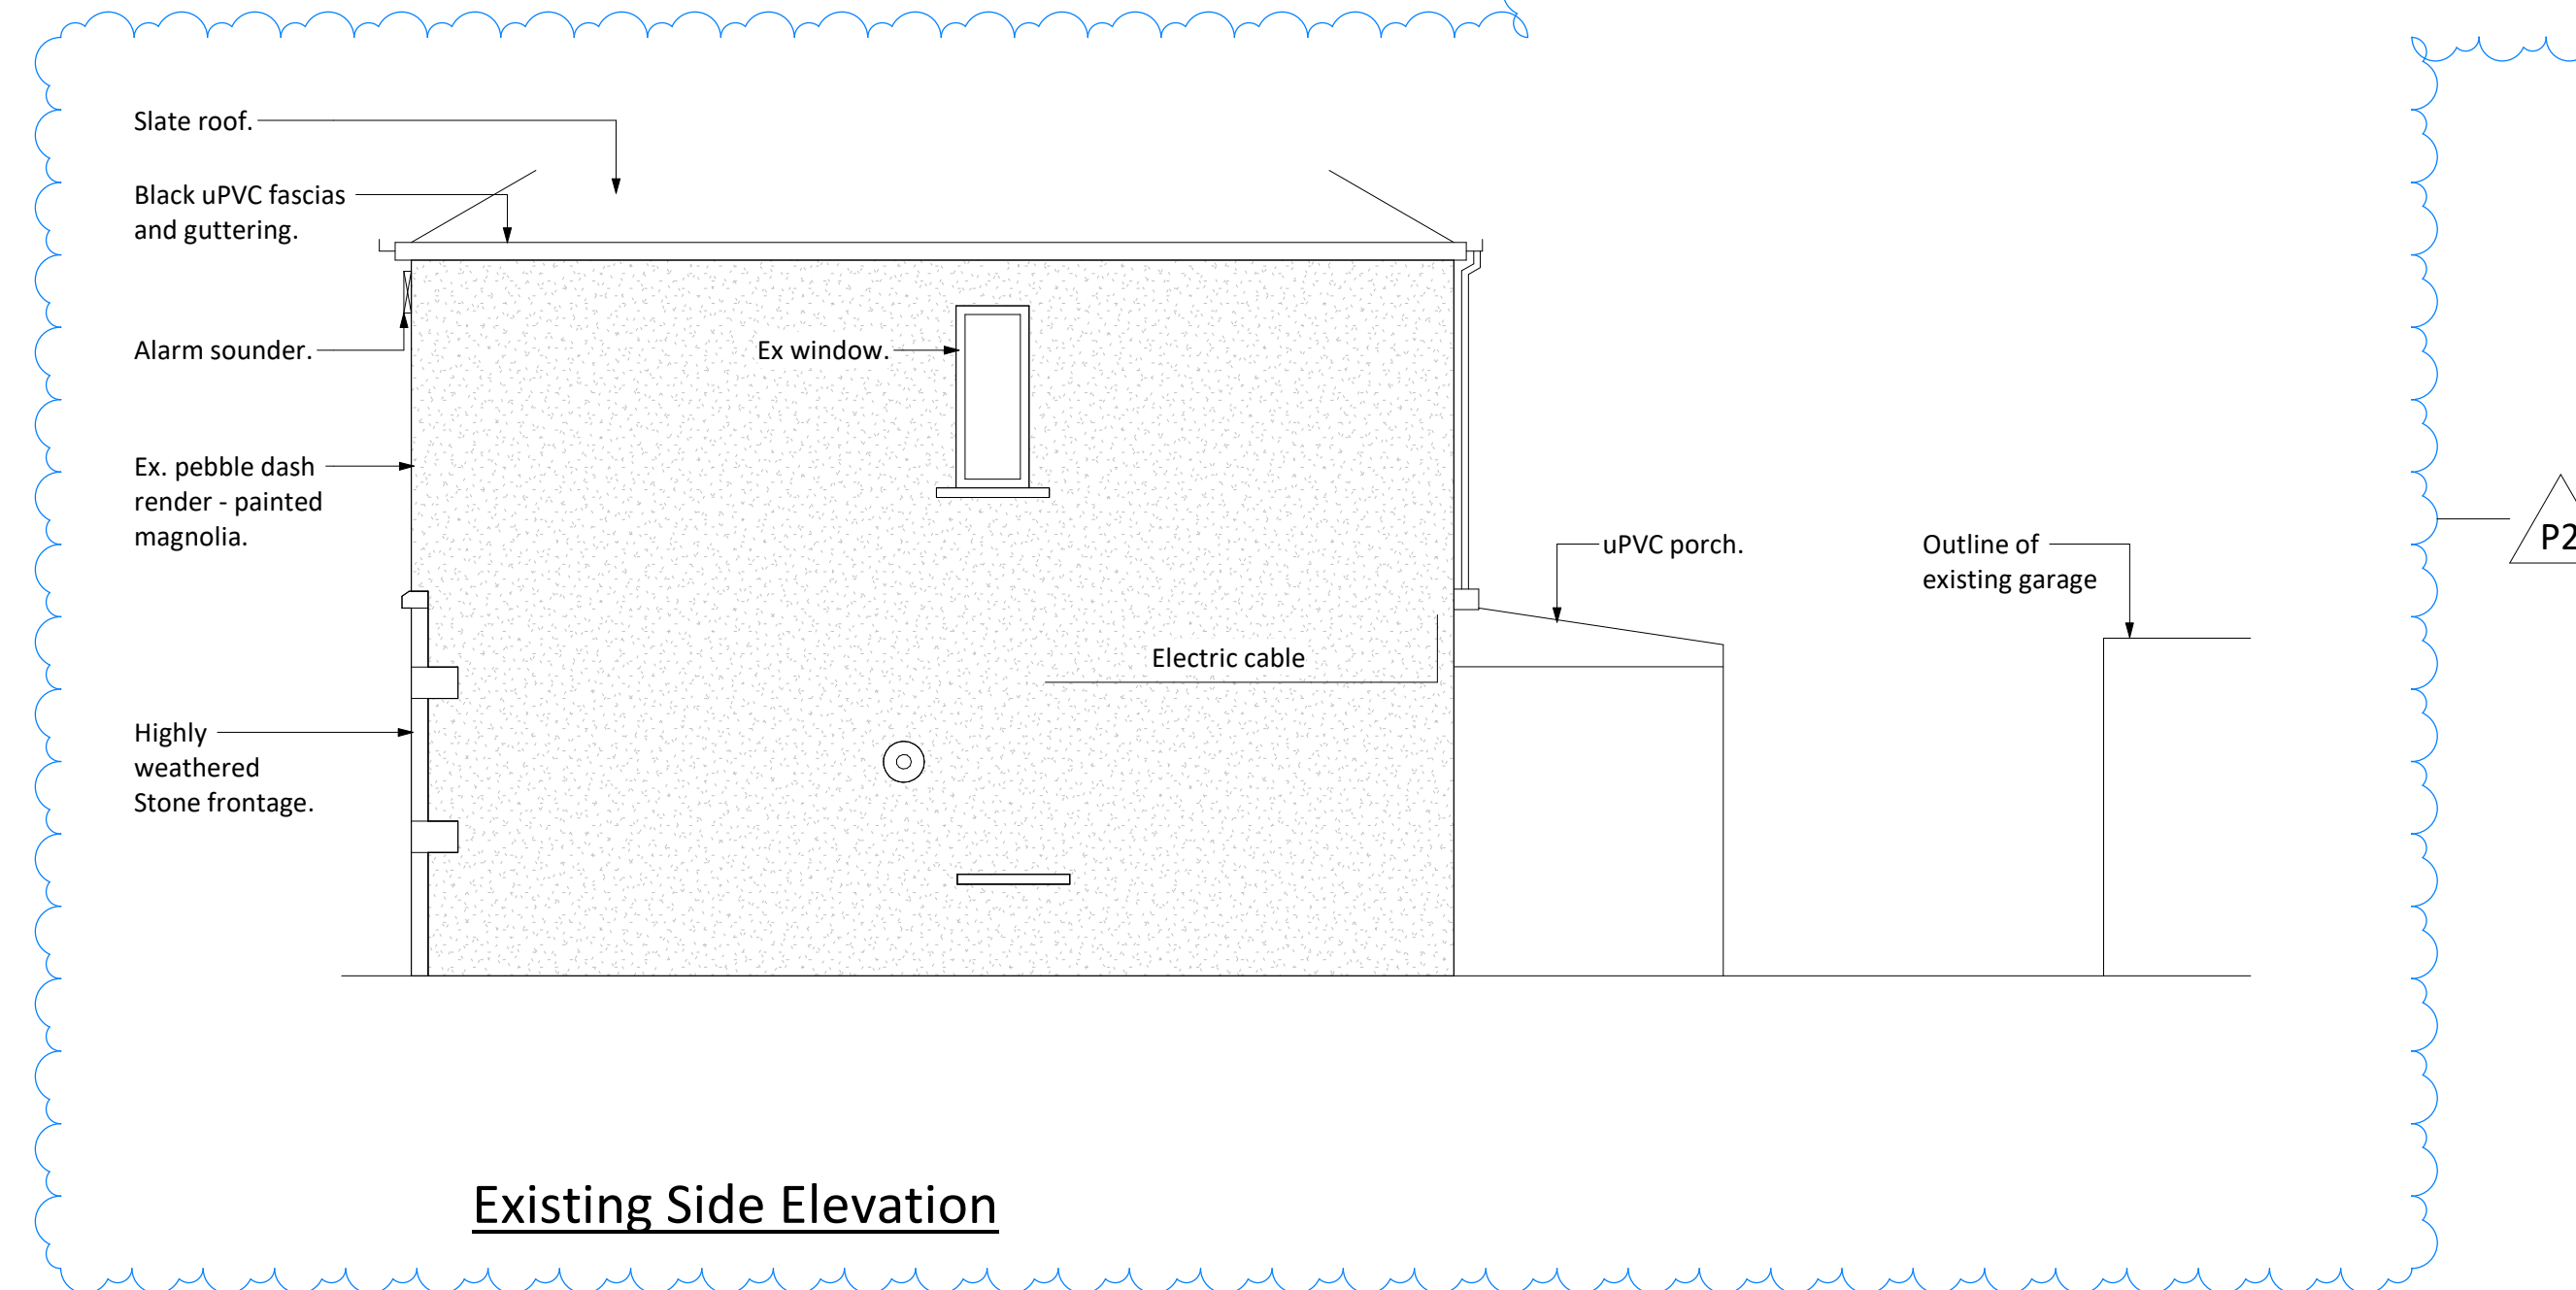

Existing Side Elevation



Photo of Ex. Front Elevation (NTS)



Photo of Ex. Side Elevation (NTS)

[illegible]