



Do Not Scale

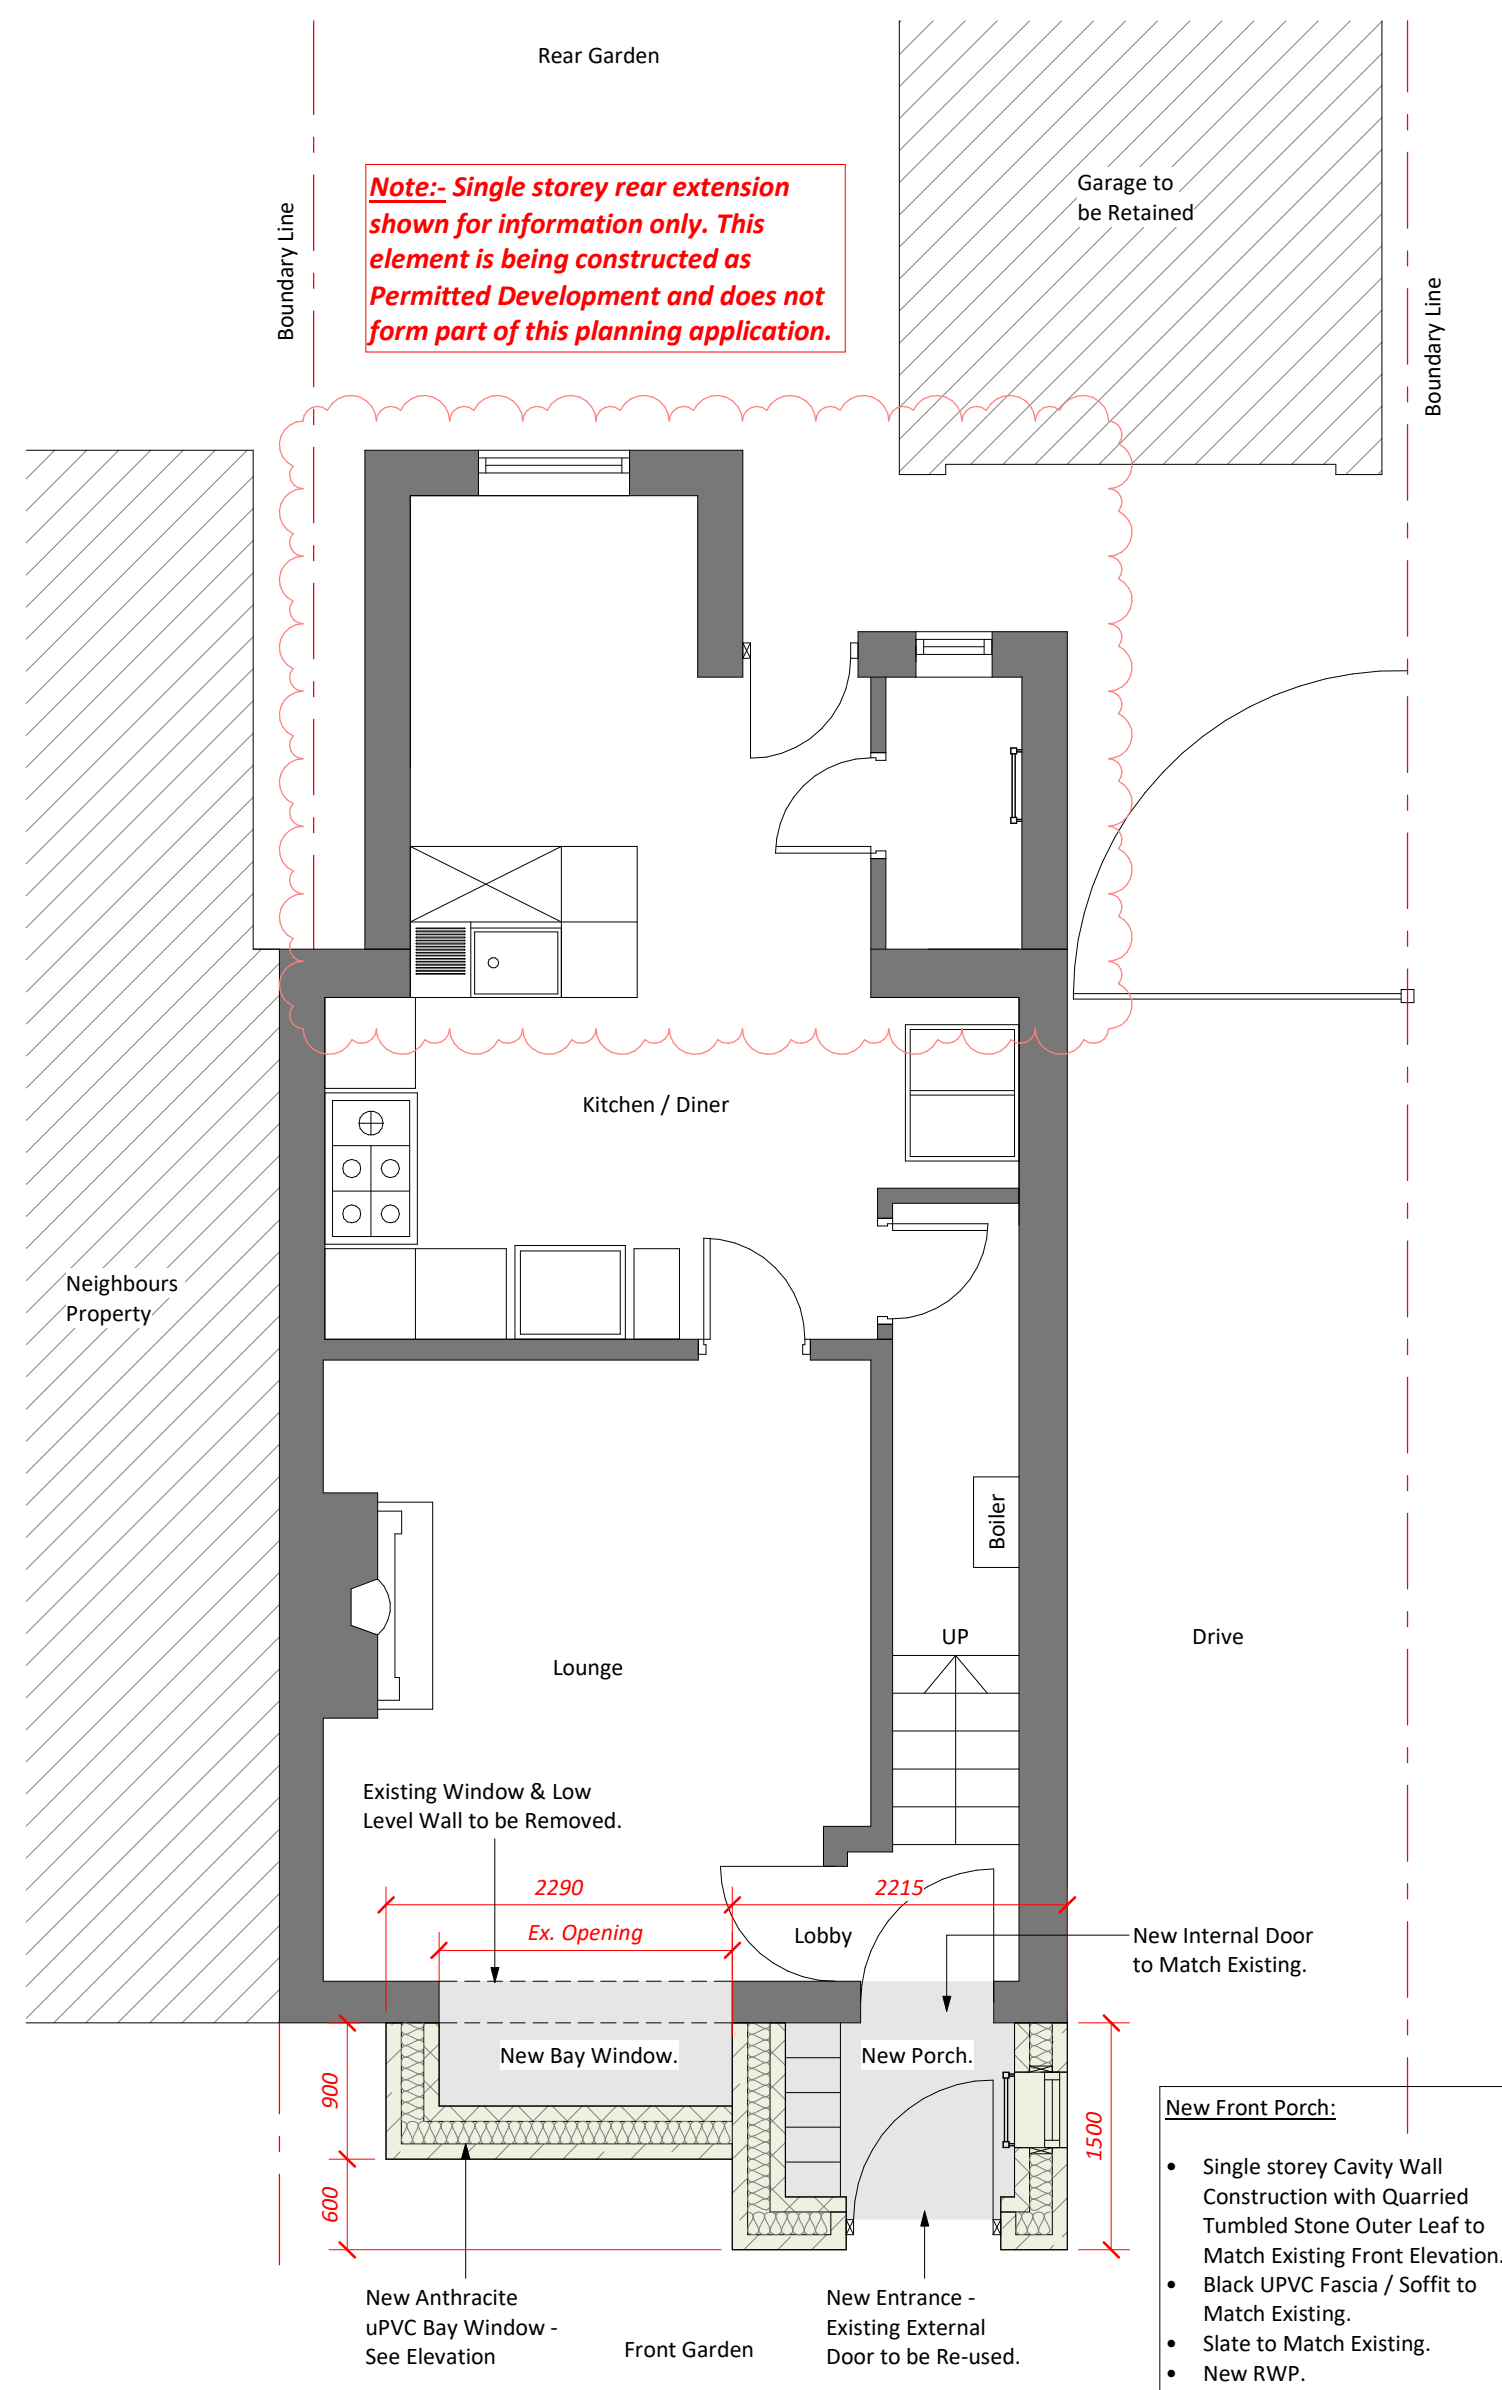

Proposed Ground Floor Plan

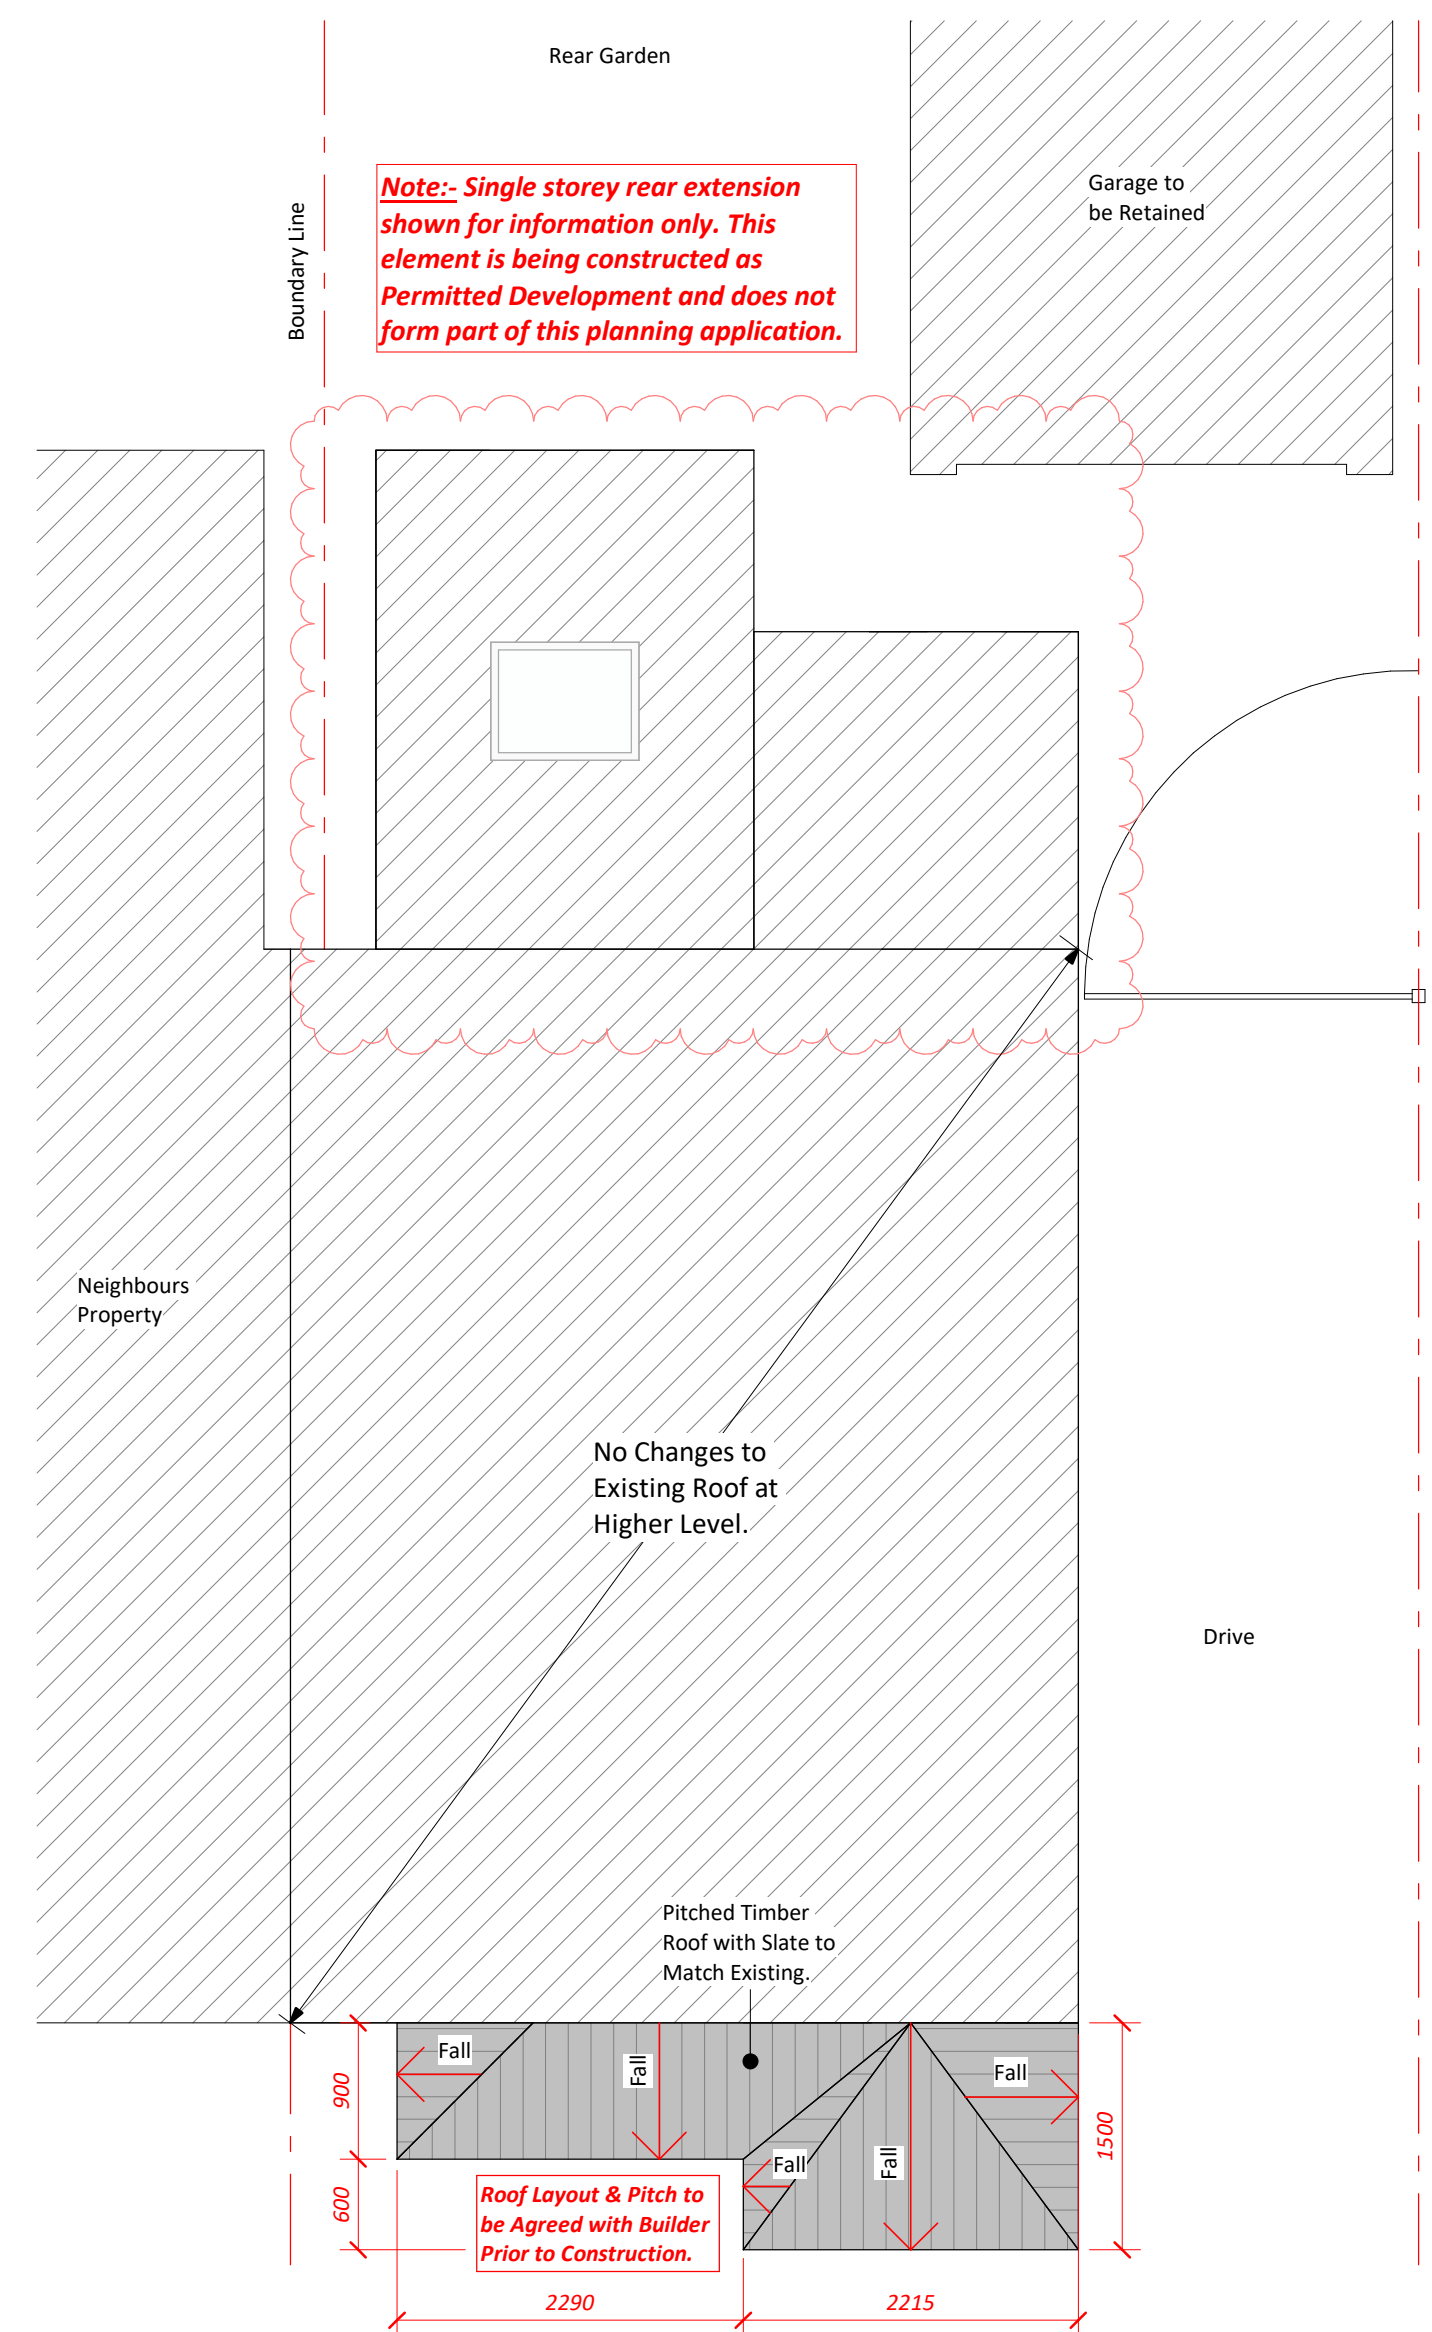


Proposed Roof Plan




Proposed Stone Samples - NTS

Quarried Tumbled
Stone for Outer Leaf.

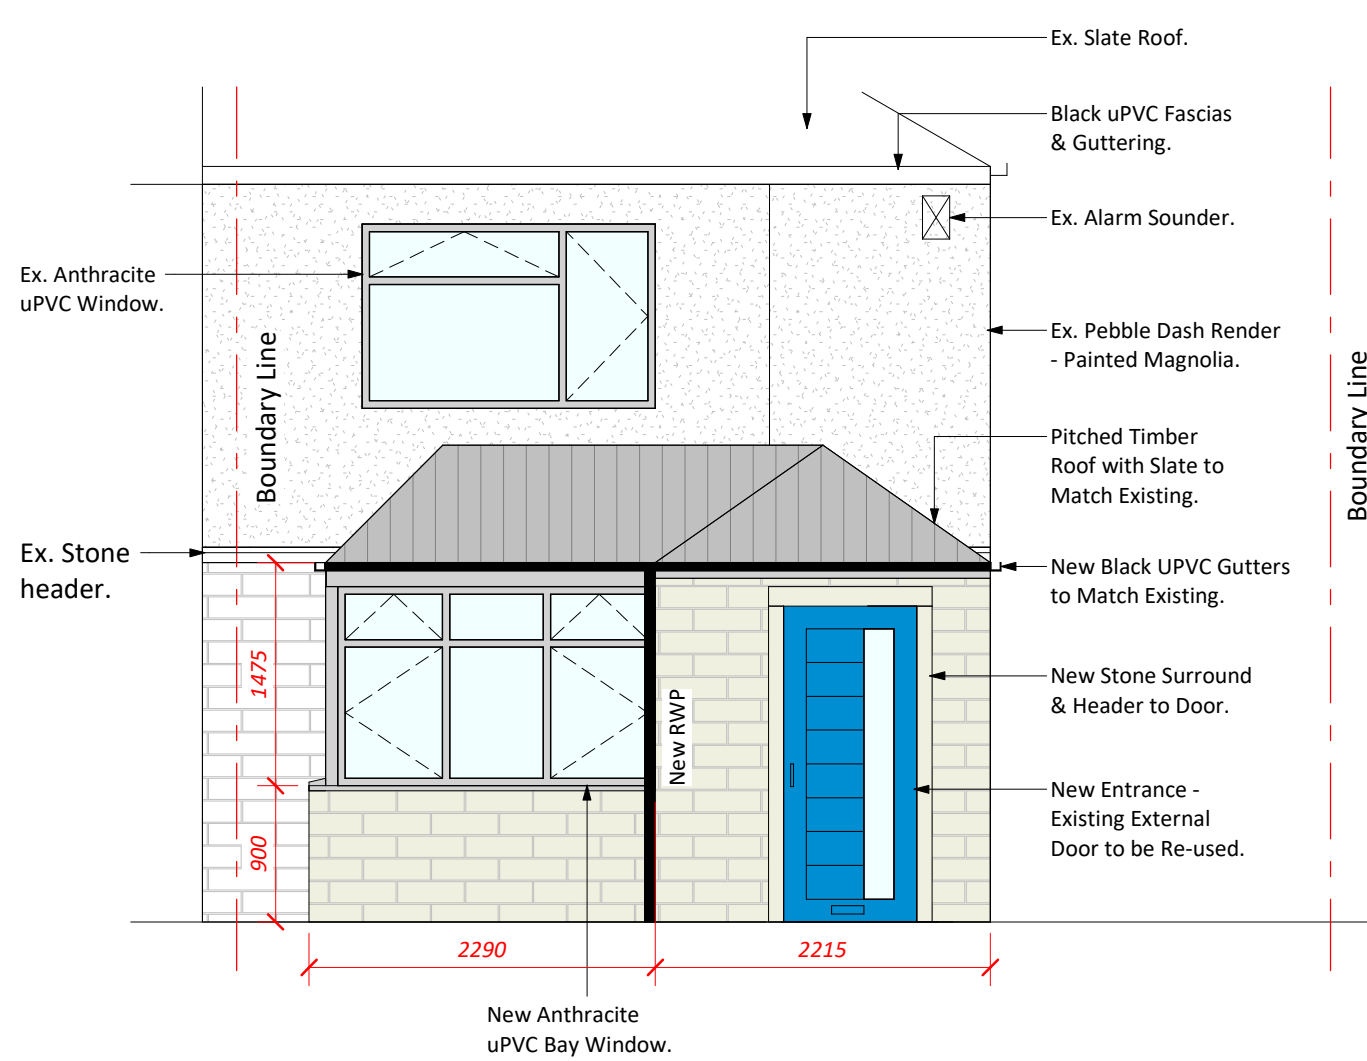

Proposed Front Elevation

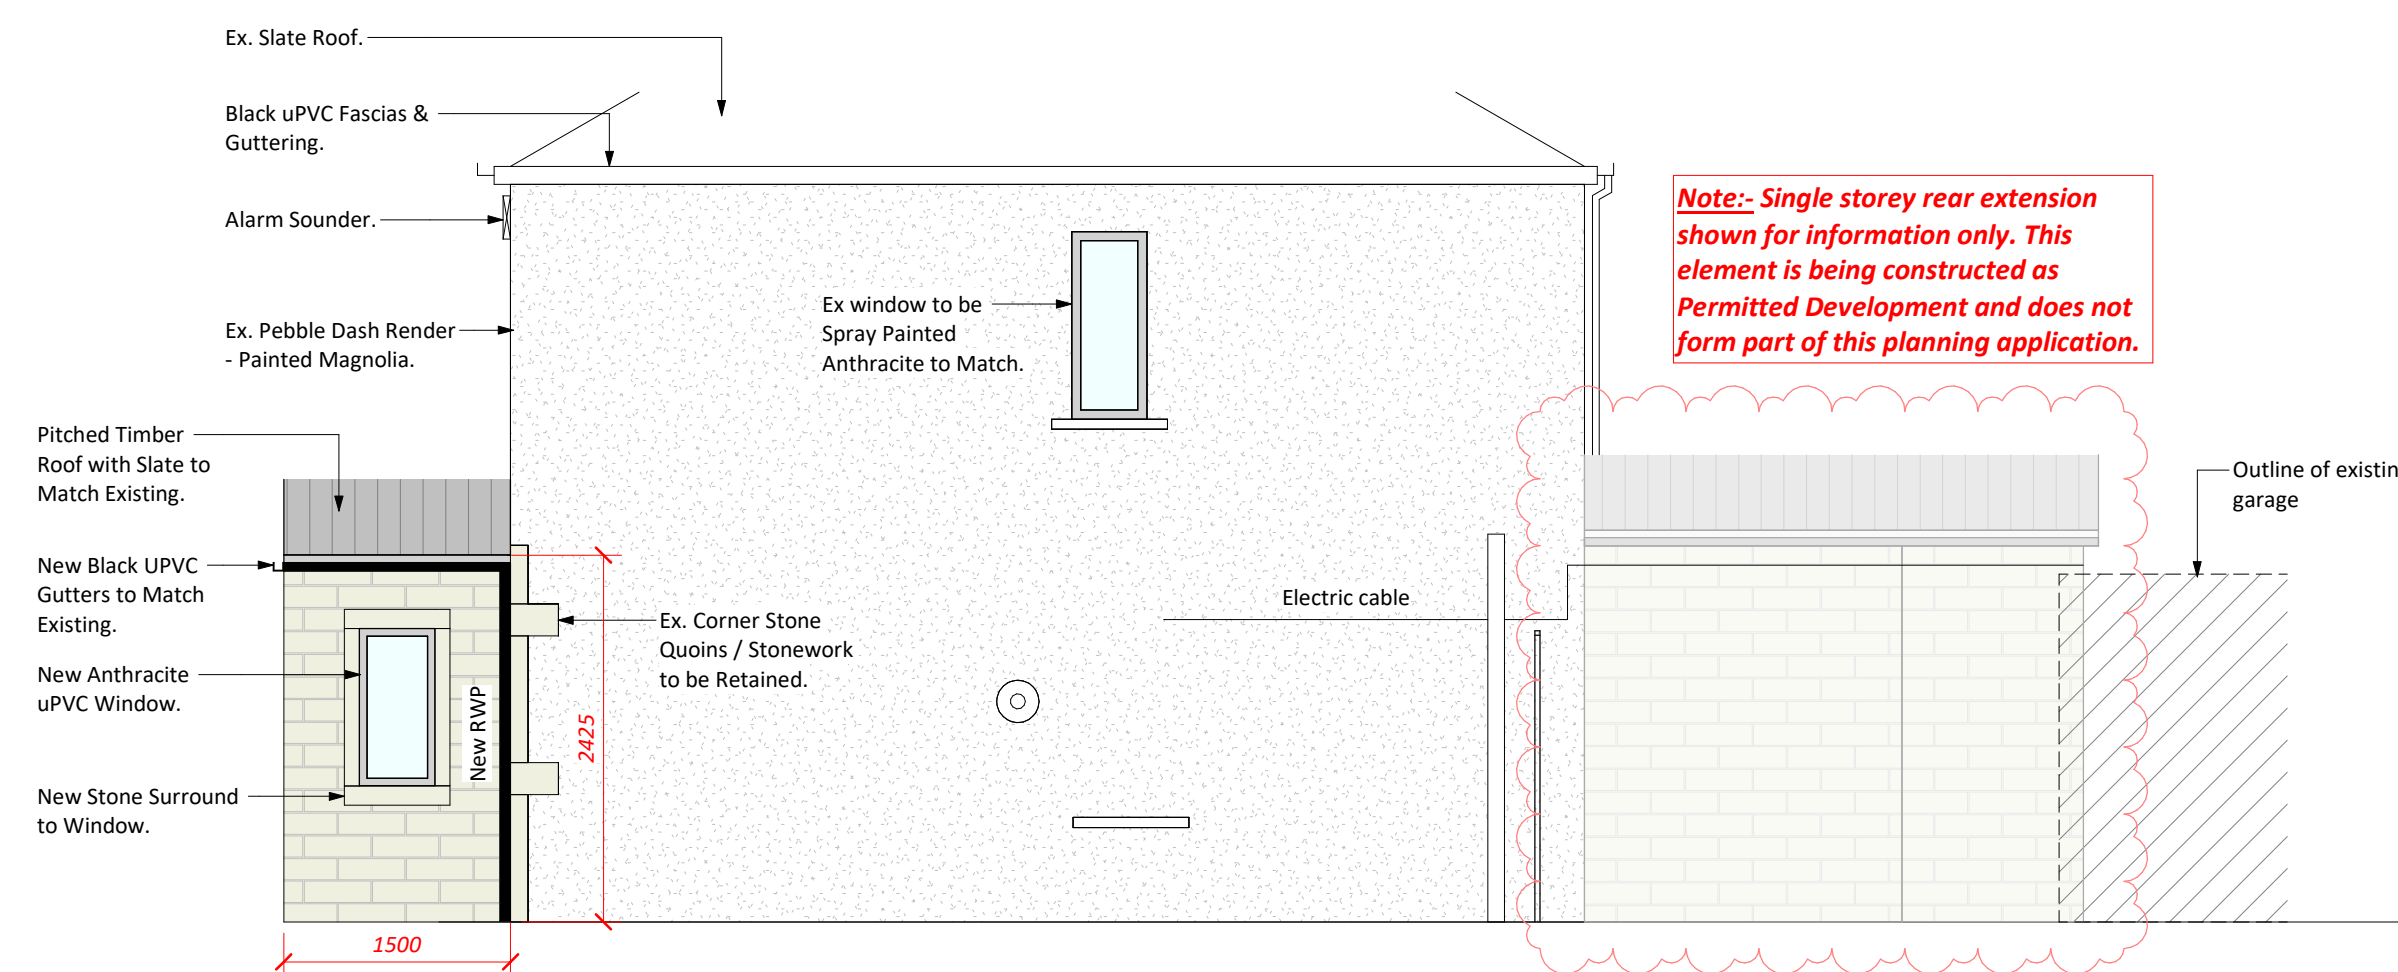

Proposed Side Elevation

[illegible]