



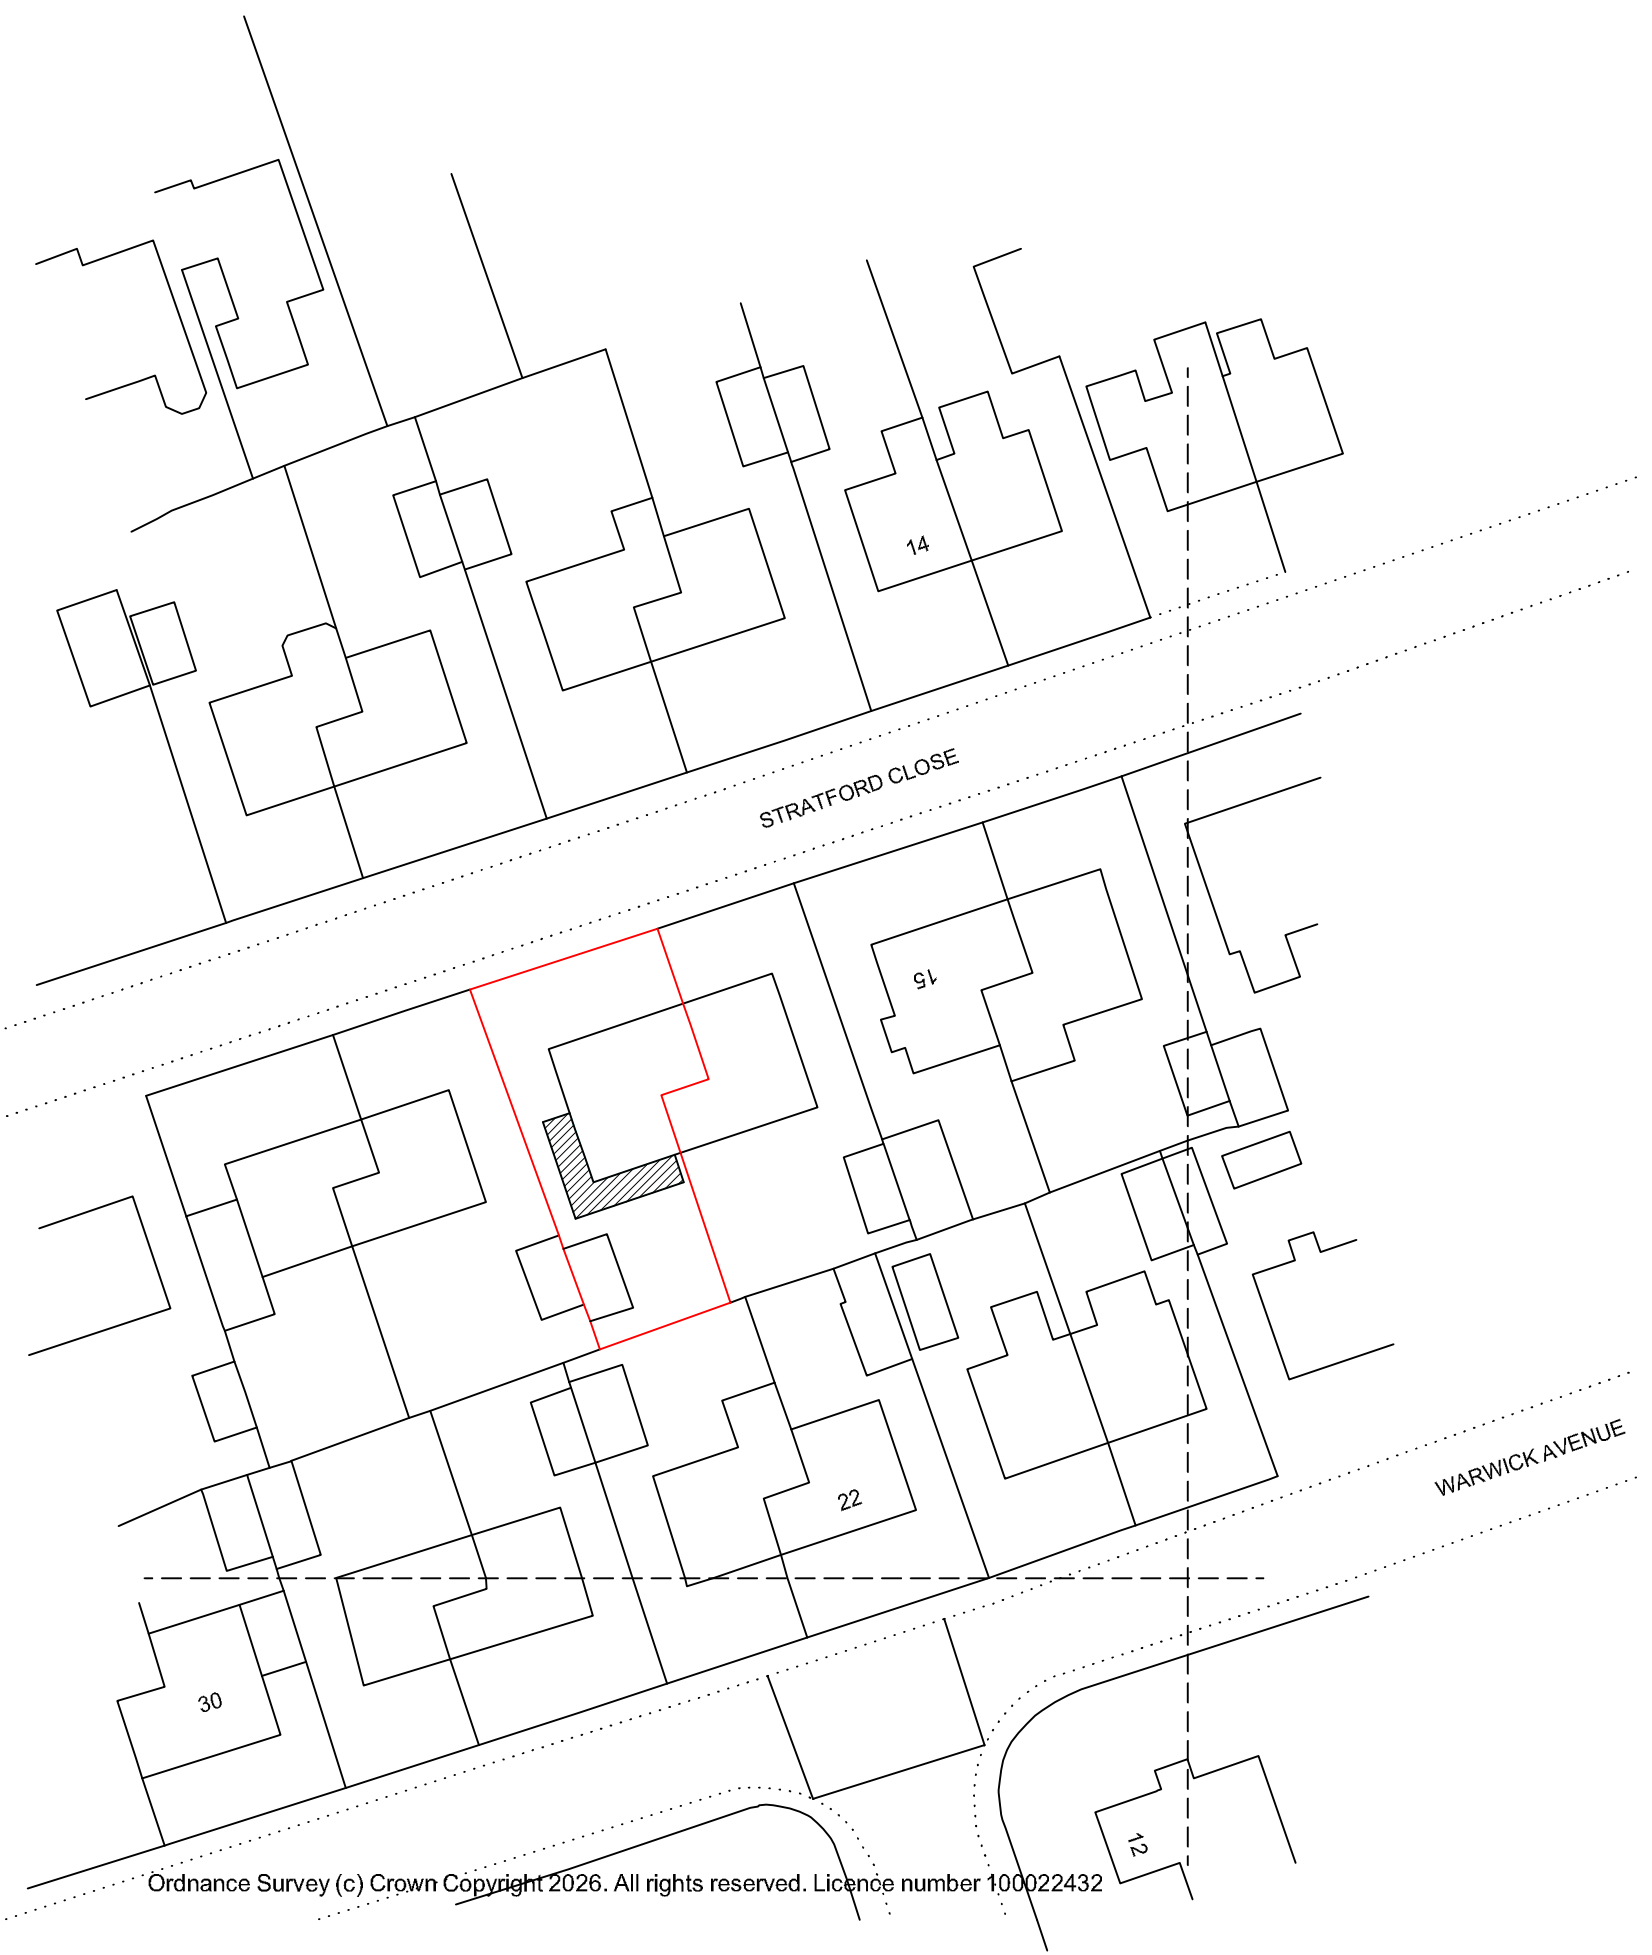


Ordnance Survey (c) Crown Copyright 2026. All rights reserved. Licence number 100022432



Application site

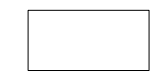

Other land in ownership of Applicant

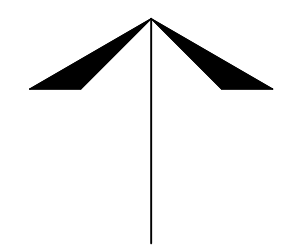

GRID NORTH

Proposed extensions and alterations at
19 Stratford Close
Golcar
Huddersfield

VALLEY PROPERTIES

5HOLMFIRTH ROAD
MELTHAM
HOLMFIRTH
HD9 4AA

BLOCK PLAN
AS PROPOSED

SCALE: 1/500
DATE: AUG. 2026
DRG. NR. BP 01