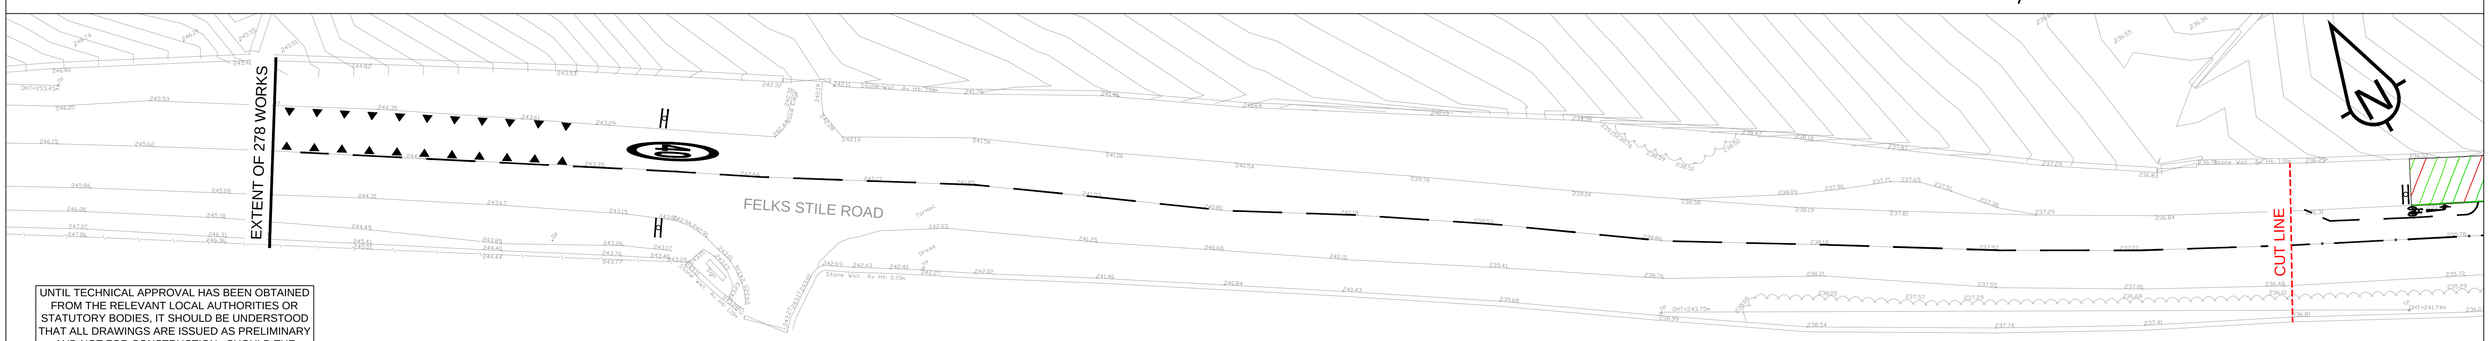

UNTIL TECHNICAL APPROVAL HAS BEEN OBTAINED FROM THE RELEVANT LOCAL AUTHORITIES OR STATUTORY BODIES, IT SHOULD BE UNDERSTOOD THAT ALL DRAWINGS ARE ISSUED AS PRELIMINARY AND NOT FOR CONSTRUCTION. SHOULD THE CONTRACTOR AND / OR EMPLOYER COMMENCE WORK PRIOR TO APPROVAL BEING GIVEN, IT IS ENTIRELY AT THEIR OWN RISK

- Sanderson Associates Consulting Engineers ("the consultant"), has not checked or verified, and shall have no liability whatsoever for any inaccuracies which may be attributable to any data, reports, base plan(s) and drawings provided by the client, or purchased by the consultant on the client's behalf, that may have been utilised within this drawing.
- The consultant shall not be liable for the use by any person of any document for any purpose other than that for which the same were provided by the consultant.
- No liability whatsoever is accepted by the consultant for any error or omissions.
- The consultant shall not be liable for any work specifically excluded by reference within the drawing and has no liability for any work not specifically included within the drawing.
- Unless otherwise specified, the information contained within this drawing is based on information supplied to the consultant by others. Although care is taken to ensure the accuracy of this information, no guarantee can be given for the accuracy of the information supplied to the consultant by others.
- Service connections shown are indicative only and no guarantee can be given for their exact locations on site by hand dug trial holes or other appropriate means prior to mechanical excavation.
- Service connections are not shown but their presence should be anticipated.
- Reference to any third party equipment shown on this drawing was only relevant at the time the drawing was prepared.
- It is the client's responsibility to ensure that any equipment ordered meets the design.

sanderson associates consulting engineers
Highways | Traffic | Transportation | Water
T 01924 844080 mail@sandersonassociates.co.uk
www.sandersonassociates.co.uk

Rev	Amendment	Drawn	Date	Checked
P03	BASE LAYOUT AMENDED FOLLOWING COMMENTS RECEIVED BY KMBC ON 07/05/2026	SS	16/07/2026	JLG
P02	BUS CLEARWAY ADDED FOLLOWING WYCA CORRESPONDANCE	SS	24/04/2026	JLG
P01	FIRST ISSUE	SS	26/09/2025	TC

Drawing Status: S5 - FOR APPROVAL

Client: MILLER HOMES

Project Title: SECTION 278 WORKS BLACKMOORFOOT

Drawing Title: PROPOSED CONTOURS

Scale	Drawing Size	Drawn By	Checked By
1:250	A1	SS	TC
Project Number		**Date**	**Approved By**
169635		SEPT 25	DB

Drawing Number: 169635-SAN-BMF-XX-DR-C-07_002

Rev: P03

FILE REF: v:\169000\169635_blackmoorfoot road s278_db\05 drawings (working on)\01 drawings\169635-san-bmf-xx-dr-c-07_002 - proposed contours

Sanderson Associates Consulting Engineers is a trading name of Fairhurst Group LLP, a limited liability partnership, registered in Scotland. Registered No. SO307306.