Location Plan
Scale 1:2500

Site Location

Scale - 1:5000

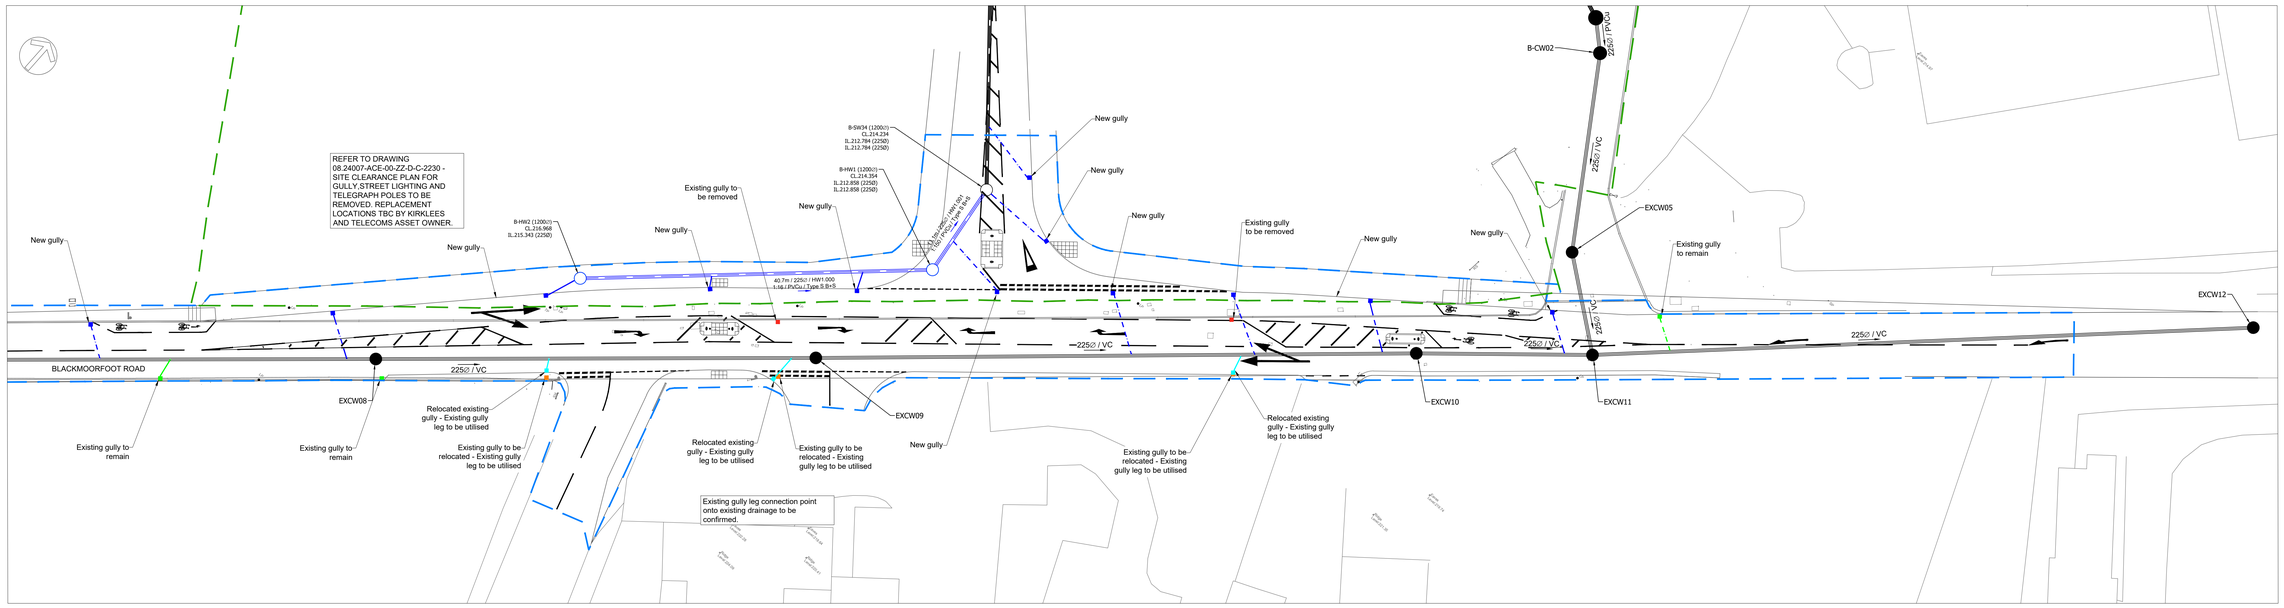

Viewport 1

Scale - 1:250

Surface Water Manhole Schedule

Structure Reference	Chamber Type	Cover Level (mAOD)	Depth to Invert (m)	Cover Details	Pipe Invert Level (mAOD)	Coordinates E, N	Comments
B-HW1	1200Ø Type C	214.354	1.496	Type: D400 Size: 600 x 600	225 Ø = 212.858 (IN) 225 ∅ = 212.858 (OUT)	E: 411560.941 N: 414507.679	
B-HW2	1200Ø Type C	216.968	1.625	Type: B125 Size: 600 x 600	225 ∅ = 215.343 (OUT)	E: 411531.164 N: 414480.000	

Do Not Scale

Drawing Notes

Drawing & schedule based on the following information:

Architect's drawing/model:	AMA AMA-22224-SK060_Proposed Site Access - BMF S278_For Information_P10_1
Revision:	
Received:	30.06.2025
Topographic Survey:	4144 Vistry - Blackmoorfoot Road Levels
Revision:	
Received:	03.03.25

Residual Hazards

Health, Safety & Environmental Notes

KEY

- Site boundary
- Extent of S278 works
- New gully
- Existing gully to remain
- Existing gully to be relocated
- Relocated gully
- Existing gully to be removed
- S38 highway drainage
- S278 Highway drainage
- Existing combined water sewer

General Notes:

1. This drawing to be read in accordance with all other relevant Adept drawings, third party drawings, specification and other supporting documentation.
2. All given dimensions are as follows.
A. Level, coordinates and chainages in meters.
B. Pipe diameter, trench widths and Manhole details in millimeters.
3. All works adhere to all relevant CDM Regulations, project related CDM Documentation and health & safety Risk Assessments.

Date	Description	By	Chk	Rev
15.09.26	Updated to suit new highway drainage design	AT	RP	P5
19.06.26	Updated to suit Kirklees Council Comments 05.05.26	AT	RP	P4
28.04.26	Updated to Kirklees Council comments (29.04.26)	AT	RP	P3
15.10.25	Amended to suit Kirklees Council comments (Email 14.10.25)	AT	RP	P2
03.10.25	Initial Issue	JI	AT	P1

ADEPT
CIVIL AND STRUCTURAL CONSULTING ENGINEERS
Web www.adeptcsce.com
Email inbox@adeptcsce.com
Tel 0113 239 4518
Office Address 1912 Mill, Sunny Bank Mills, Farsley, Leeds LS28 5UJ

Project
Blackmoorfoot, Huddersfield

Title
S278 Drainage Layout

Client
Countryside Partnerships

Scale @ A0	Initial author	Initial checker	Approver	Initial Date
As Shown	JI	AT	RP	Sept 25

Status	Purpose	Adept Project Number
S2	Preliminary	08.24007

Project-Originator-Functional Breakdown-Spatial Breakdown-Form-Discipline-Number	Rev.
08.24007-ACE-00-ZZ-D-C-2300	P5