


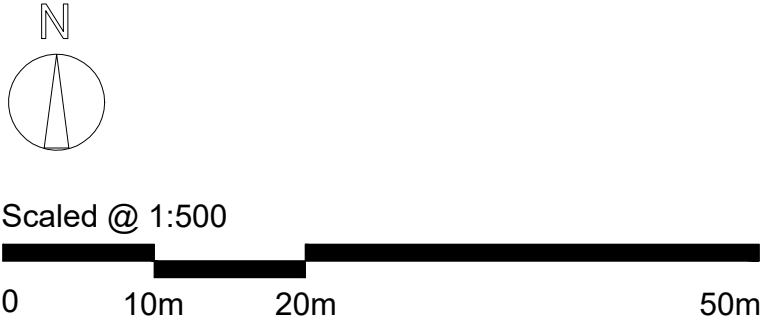

Boundary Treatment Key

- 2000mm stone wall
- 1100mm timber railing
- 1500mm high metal fence
- 1100mm metal Rail
- 450mm Knee railing
- Mac wall 1100mm metal railing
- Mac wall and 1800m timber fence
- 1800mm Stone wall
- 1800mm Feather edge timber fence
- Natural Stone wall and railing
- 2000mm Acoustic Timber Fence

NOTE :

Boundary treatment as per proposed Boundary treatment plan - Rev H previously approved.

Drawing Reference : Z078.003H-Boundary Treatment Plan 28.04.25

Application Number : 2025/44/91268/W

Boundary treatment to be reassessed from plot 57 to plot 68

NOTE:
Gable windows on
landing omitted
from plot 68

Development
The Heath, Fenay Bridge

Drawing Title
Boundary Treatments Plan



Thorp Arch Grange, Walton Road, Thorp Arch,
LS23 7BA
Tel 01937 543599
www.newethomes.co.uk

Scale: 1:500 @ A1 Drawn: KL Date: 29.07.26

File: Z078 - 001 - Fenay Bridge Site Layout

Drawing No.
Z078 - 003

Rev
I