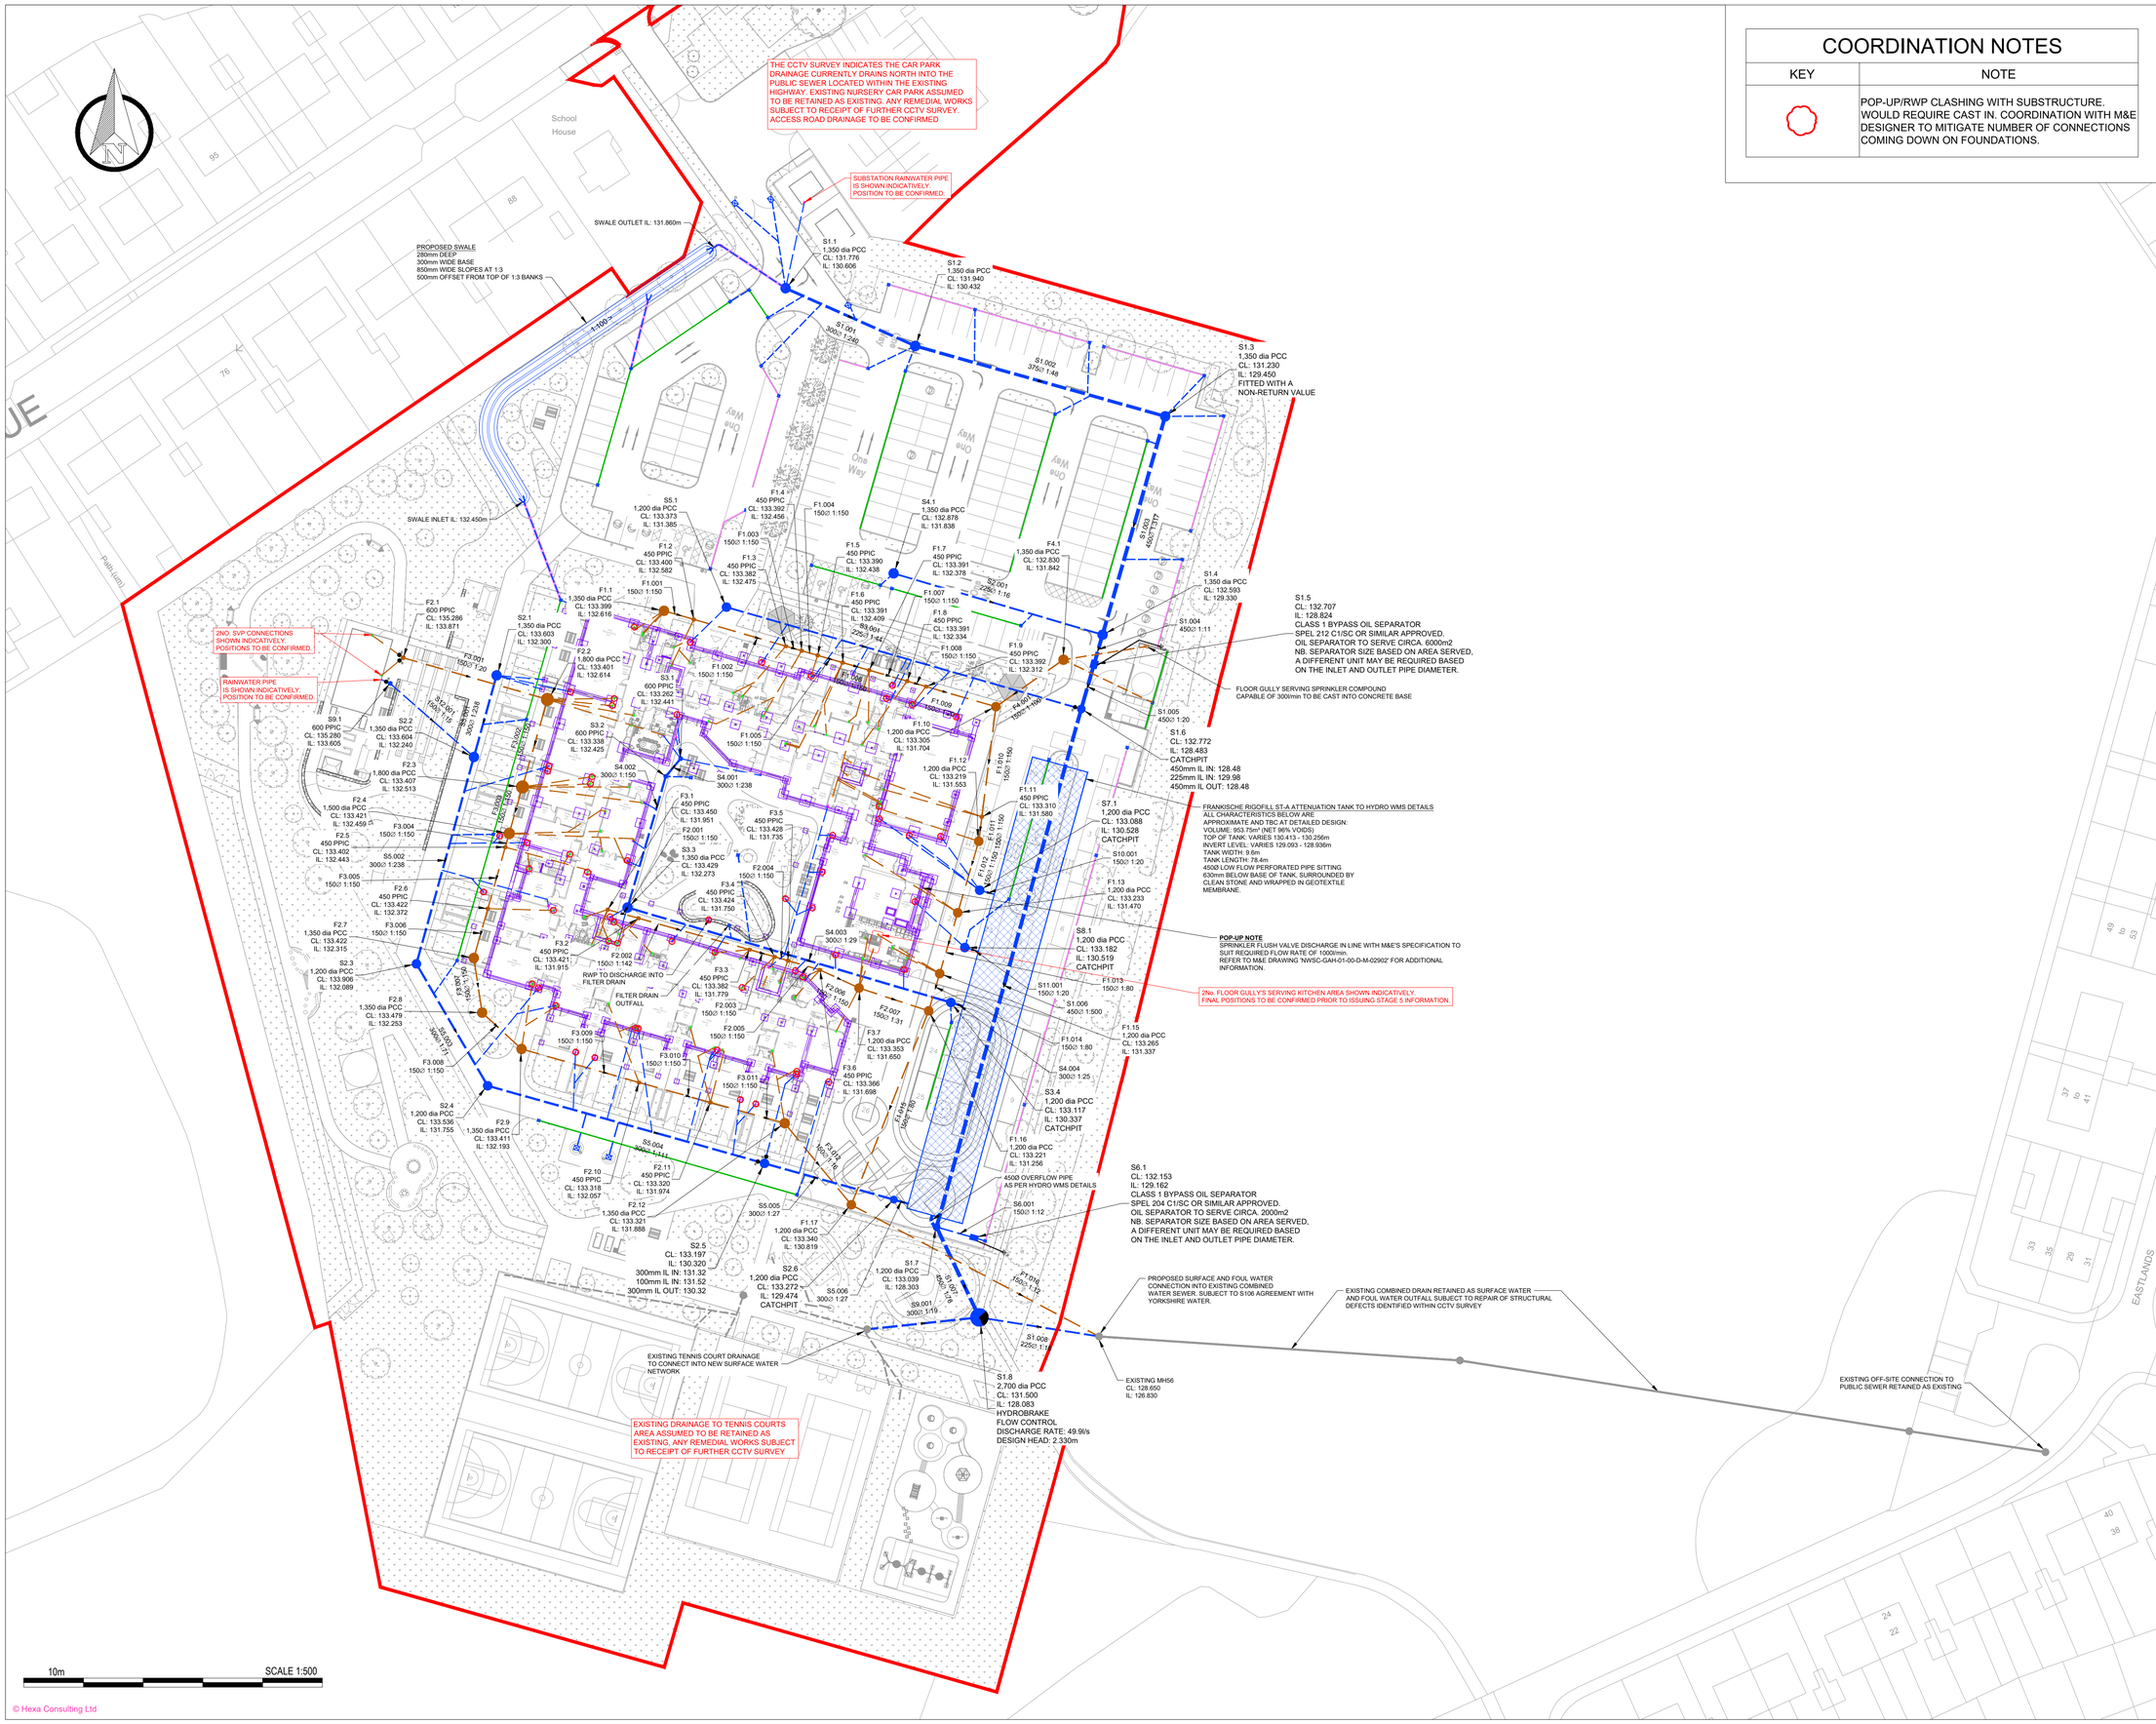


COORDINATION NOTES

KEY	NOTE
	POP-UP/RWP CLASHING WITH SUBSTRUCTURE. WOULD REQUIRE CAST IN. COORDINATION WITH M&E DESIGNER TO MITIGATE NUMBER OF CONNECTIONS COMING DOWN ON FOUNDATIONS.

Notes

1. Do not scale this drawing. All dimensions must be checked/ verified on site. If in doubt ask.
2. This drawing is to be read in conjunction with all relevant architects, engineers and specialists drawings and specifications.
3. All dimensions in meters unless noted otherwise. All levels in metres unless noted otherwise.
4. Any discrepancies noted on site are to be reported to the engineer immediately.
5. This drawing should be printed and read in colour.

Design Notes

1. DRAINAGE DESIGN BASED ON THE FOLLOWING INFORMATION:
   - NWSC-ONE-ZZ-ZZ-D-L-00002-P06_ProposedLandscapePlan
   - NWSC-ONE-ZZ-ZZ-D-L-00401_Outline External Levels
   - NWSC-GAH-01-00-D-M-02701_Mechanical & Public Health Ground Floor Above Grond Drainage Sheet 1
   - NWSC-GAH-01-00-D-M-02702_Mechanical & Public Health Ground Floor Above Grond Drainage Sheet 2
   - NWSC-GAH-01-00-D-M-02703_Mechanical & Public Health Ground Floor Above Grond Drainage Sheet 3
   - NWSC-GAH-01-00-D-M-02704_Mechanical & Public Health Ground Floor Above Grond Drainage Sheet 4
   - NWSC-DLA-01-00-D-A-20100_General Arrangement Plan - Ground Floor_P04
2. GREASE TRAPS ASSUMED TO BE PROVIDED WITHIN THE ABOVE GROUND M&E/KITCHEN DESIGN FOR EASE OF ACCESS AND MAINTENANCE.

Legend

- RED LINE BOUNDARY
- PROPOSED SURFACE WATER
- PROPOSED FLOW CONTROL
- PROPOSED FOUL WATER
- PROPOSED BACKDROP CONNECTION
- EXISTING SURFACE WATER
- EXISTING COMBINED WATER
- PROPOSED ROAD GULLY
- PROPOSED SURFACE WATER YARD GULLY
- PROPOSED RWP CONNECTION
- PROPOSED SVP CONNECTION
- PROPOSED FLOOR GULLY CONNECTION
- PROPOSED CHANNEL DRAIN & SUMP UNIT
- PROPOSED KERB DRAIN & SUMP UNIT
- PROPOSED FILTER STRIP
- PROPOSED VENT PIPE
- PROPOSED ATTENUATION TANK

Rev	Date	Details of Issue	Drawn	R'wd
P05	05.06.26	STAGE 4 ISSUE UPDATED RWP'S; UPDATED M&E; UPDATED LA LEVELS; KITCHEN GULLY'S ADDED; SPRINKLER REQUIREMENTS ADDED	AR	KJ
P04	07.05.26	UPDATED TO SUIT COMMENTS	AR	KJ
P03	03.03.26	UPDATED TO SUIT COMMENTS	AR	KJ
P02	28.01.26	PRELIMINARY ISSUE	AR	KJ
P01	14.11.25		AR	KJ

Issues & Revisions

Consultant

HEXA

Client

KIRKLEES COUNCIL

Project Title

WOODLEY SCHOOL & 6TH FORM

Drawing Title

DRAINAGE LAYOUT

Drawn By	AR	Reviewed By	KR
Hexa Ref	700298	Scale at A1	1:500

Purpose of Issue: FOR REVIEW & COMMENT

Status: S3

Project - Originator - Zone - Level - Type - Role - Number: NWSC-HEX-ZZ-ZZ-D-C-92001

Revision: P05

© Hexa Consulting Ltd