©One-Environments Ltd. This drawing is not to be scaled. All dimensions to be verified on site prior to commencement of works. Discrepancies, ambiguities and/or omissions between this drawing & information supplied by others must be reported immediately for clarification before proceeding

NOTES

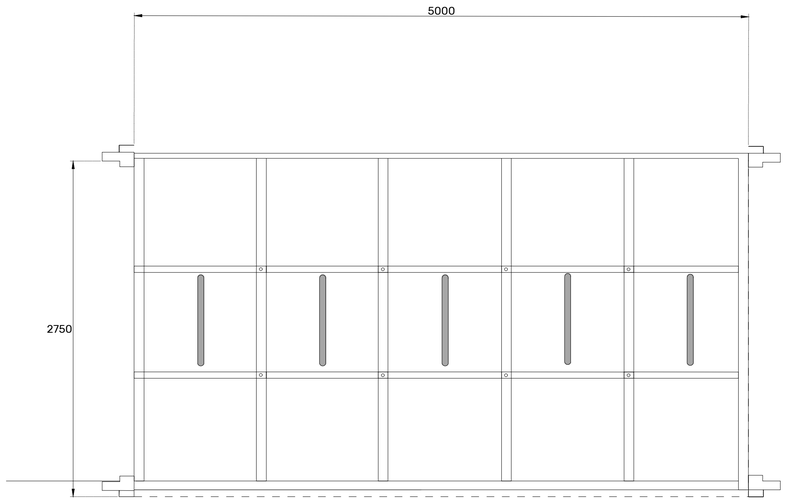

Typical Detail Plan: S1 Cycle Hoops and S2 Cycle Shelter
Scale 1:25

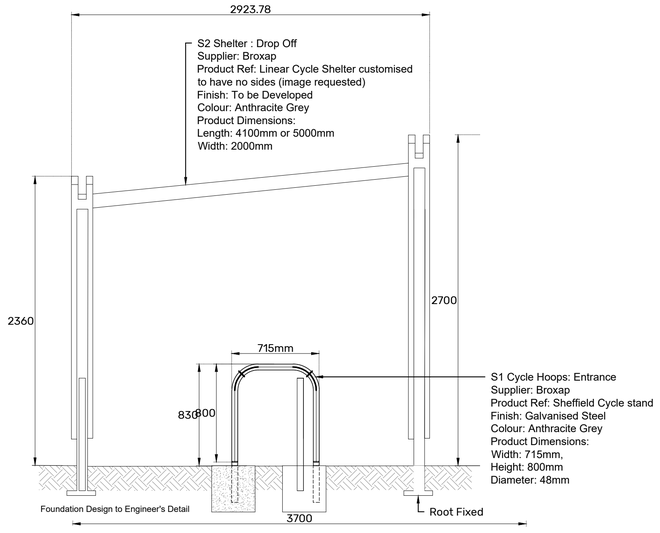

Typical Detail Elevation: S1 Cycle Hoops and S2 Cycle Shelter
Scale 1:25

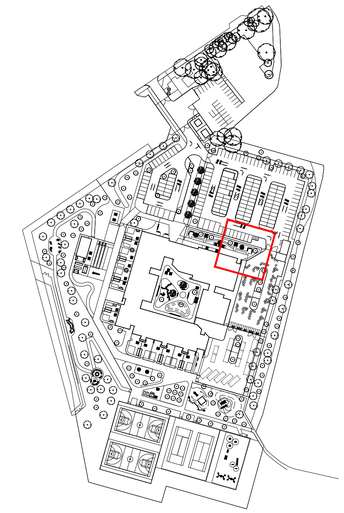

Location Plan
Scale 1:2000

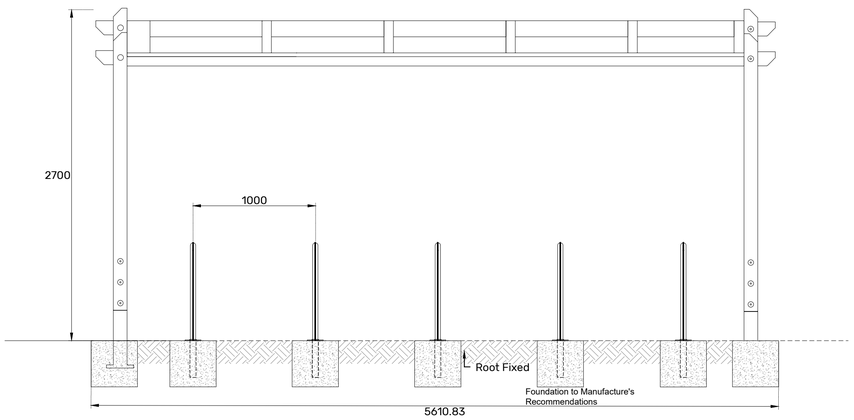

Typical Detail Section: S1 Cycle Hoops and S2 Cycle Shelter
Scale 1:25

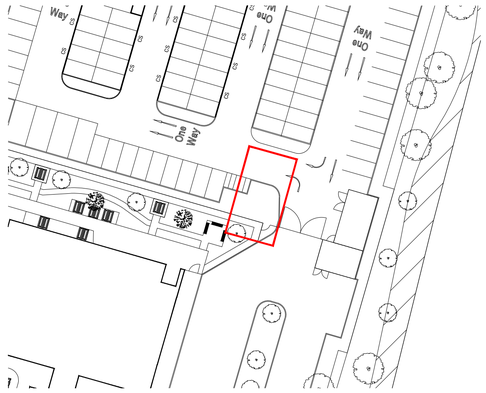

Location Plan
Scale 1:500

REVISION | P01	DATE | 13.11.25		BY | GS	CHECKED | RC	
First Issue					
CLIENT	Kier Construction				
PROJECT	**Woodley School and College**				
TITLE	Typical Cycle Shelter Detail				
DWG No.	NWSC-ONE-ZZ-ZZ-D-L-00610			REV	P01
STATUS	PRELIMINARY				
SCALE	1:25 @ A1	DATE	13.11.25	DRN BY	GS

0 200 400 1000
millimetres 1:25

ONE-ENVIRONMENTS

SAILORS BETHEL, HORATIO STREET NEWCASTLE UPON TYNE, NE1 2PE | WWW.ONE-ENVIRONMENTS.CO.UK