



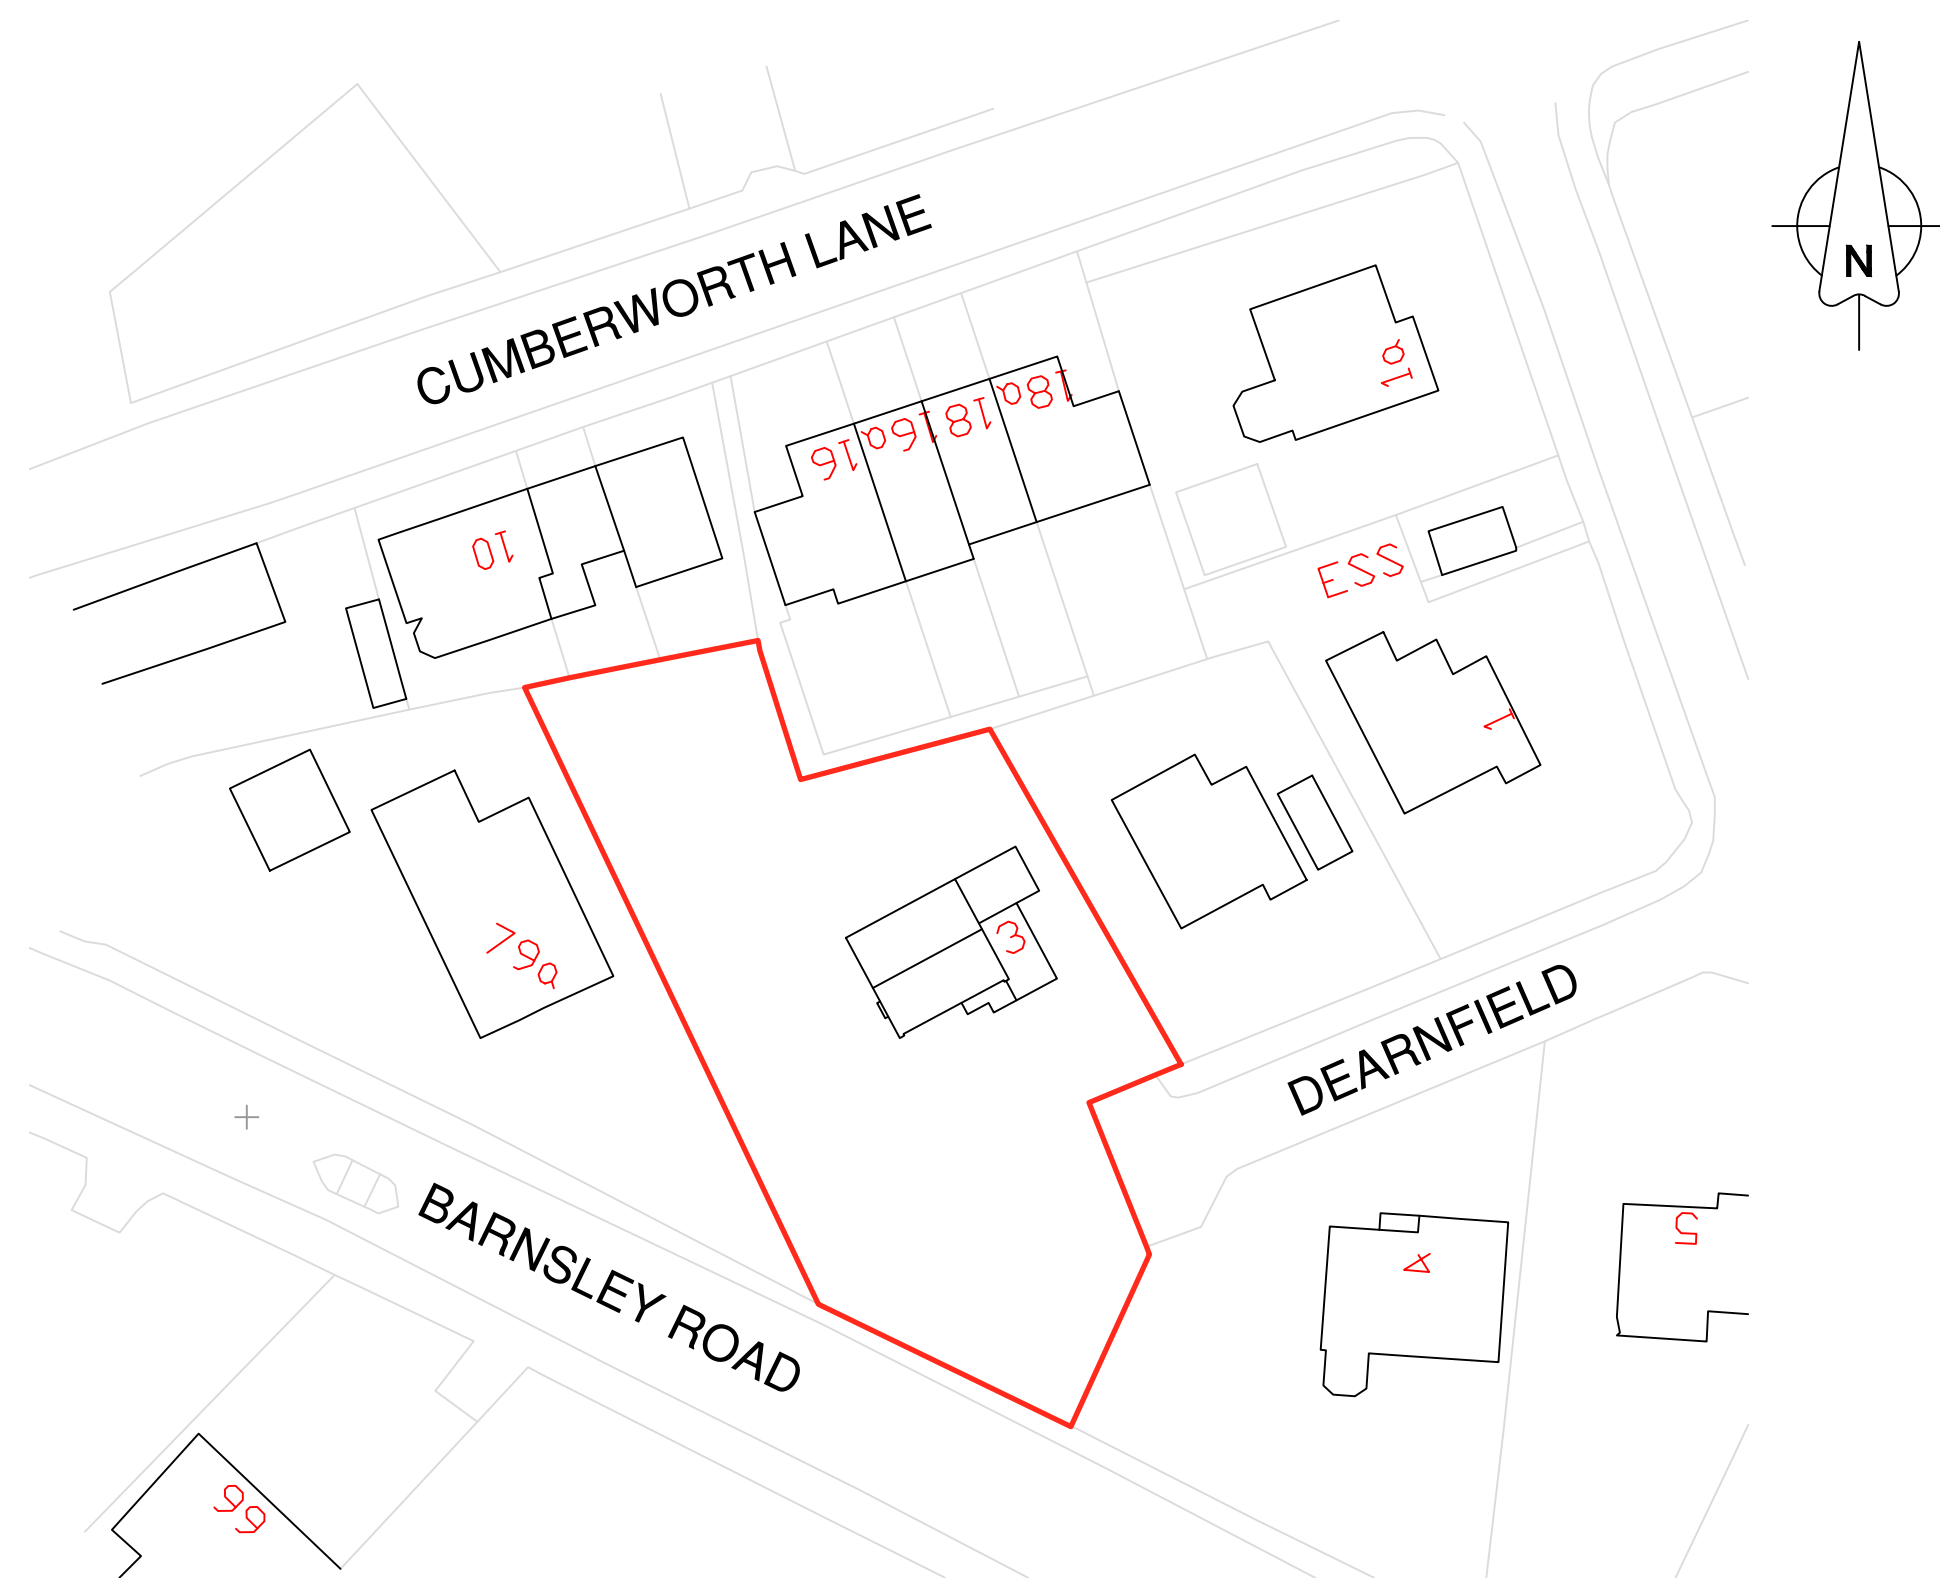

EXISTING SITE BLOCK PLAN
SCALE 1:500

0 5m 10m 20m
1:500

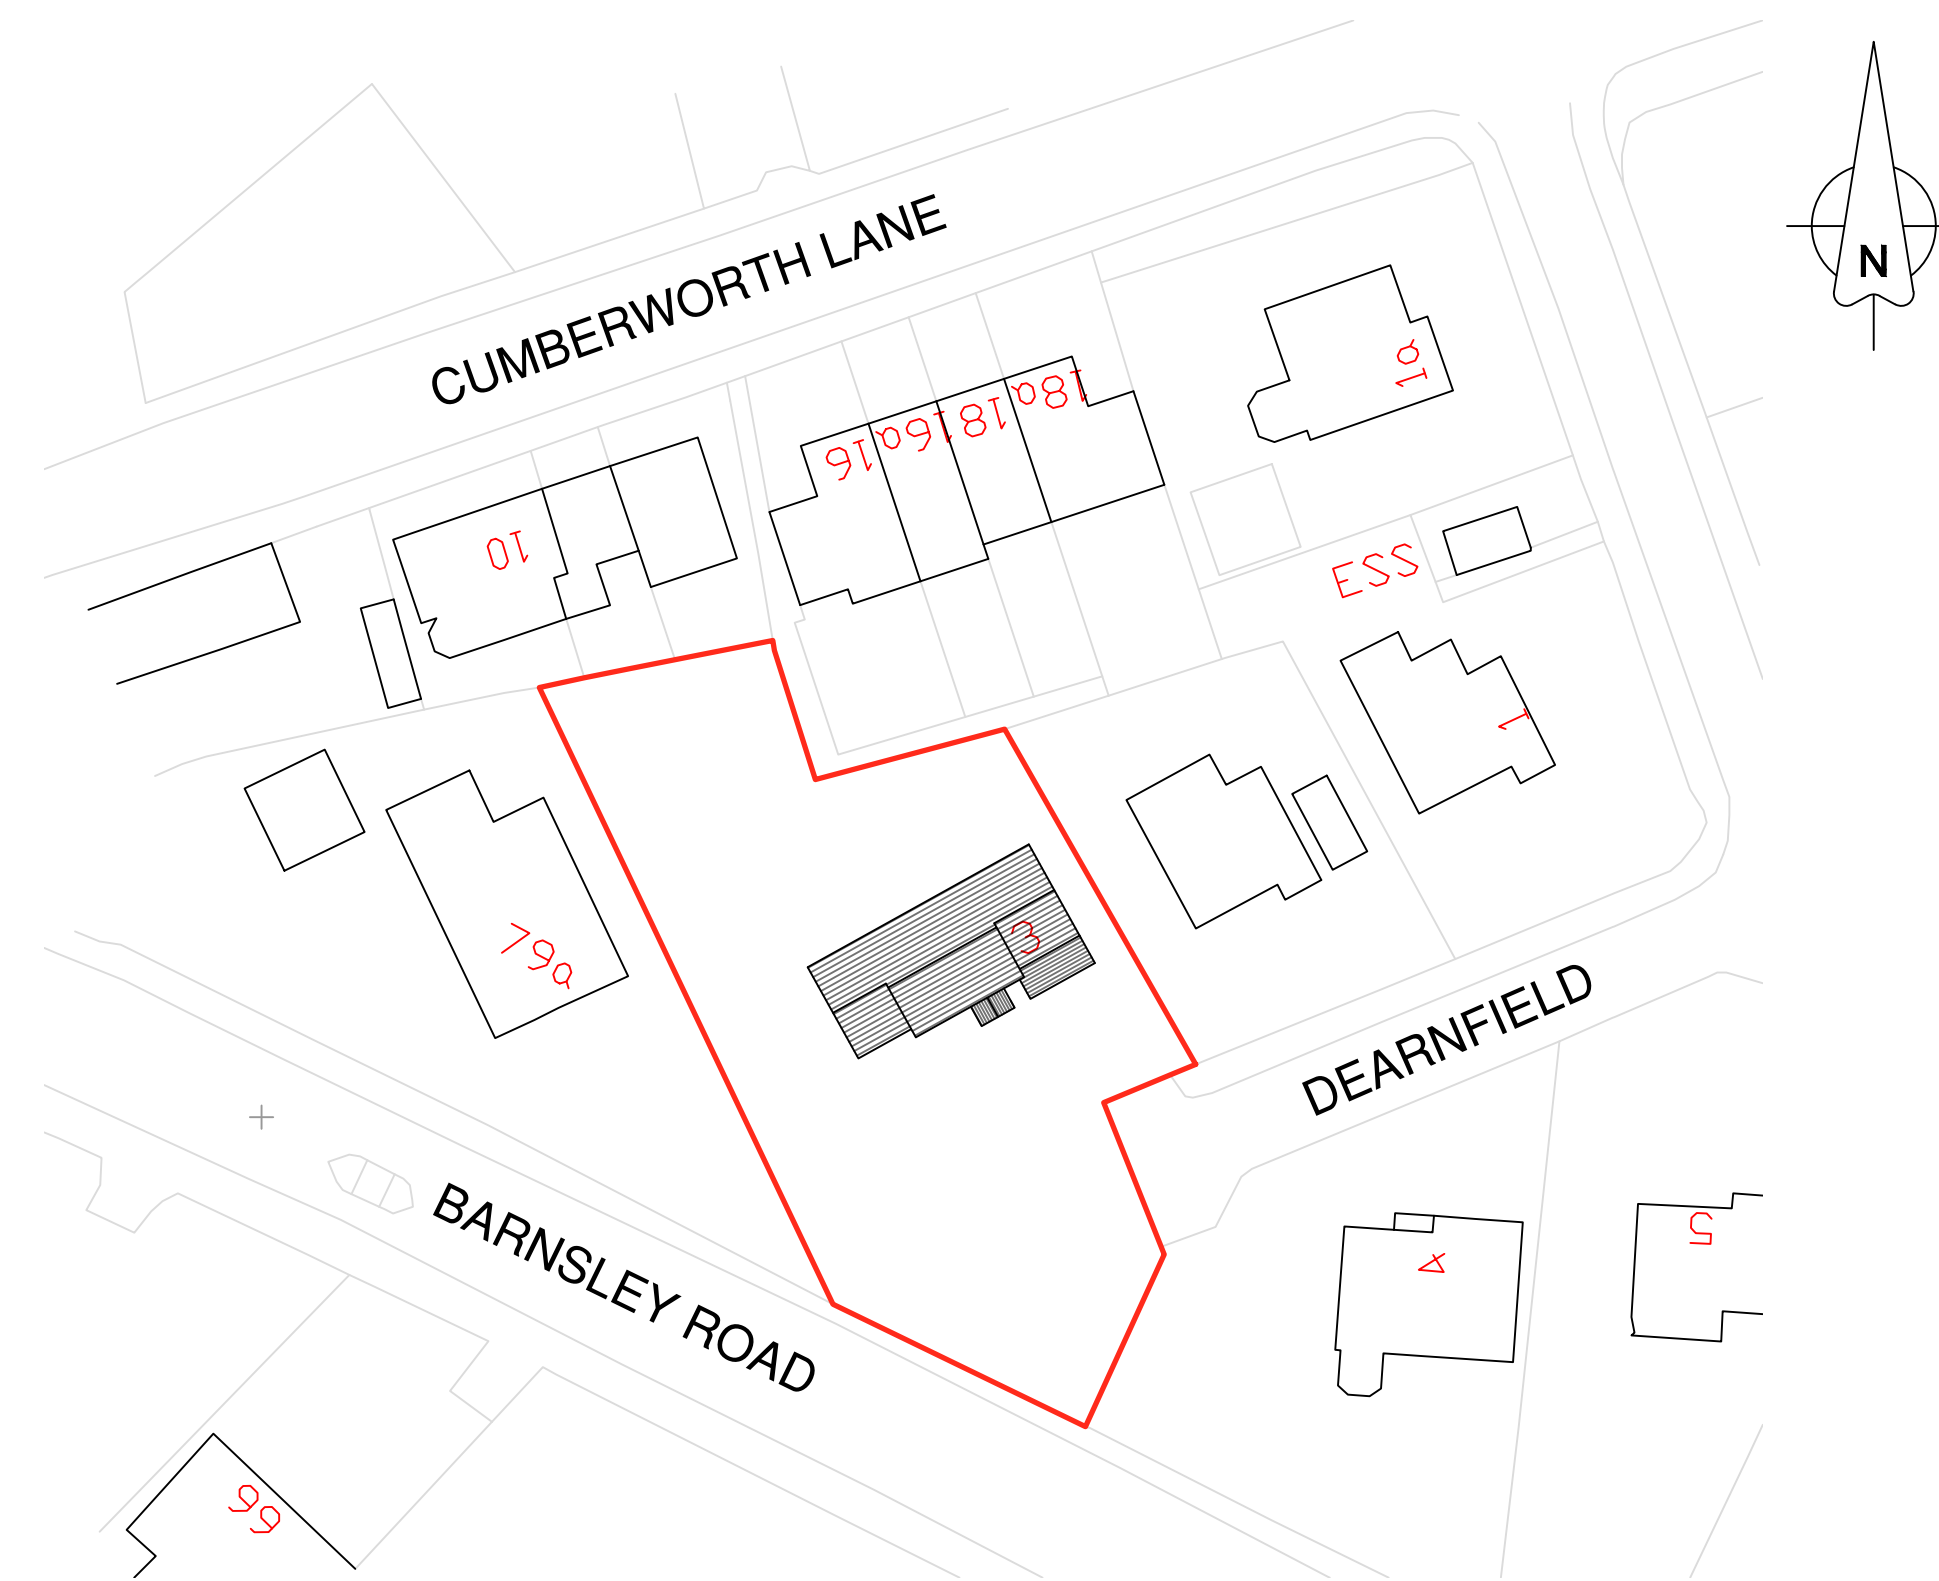

PROPOSED SITE BLOCK PLAN
SCALE 1:500

PLANNING

CLIENT Jack Toulson 3 Dearnfield, Upper Cumberworth, Huddersfield, HD8 8NX		DATE 18/08/26	
PROJECT Proposed Side Extensions & Internal Alterations		SCALE 1:500 @ A1	
DRAWING Existing & Proposed Site Block Plans	PROJECT NUMBER 2605	REV A	SHT 01