



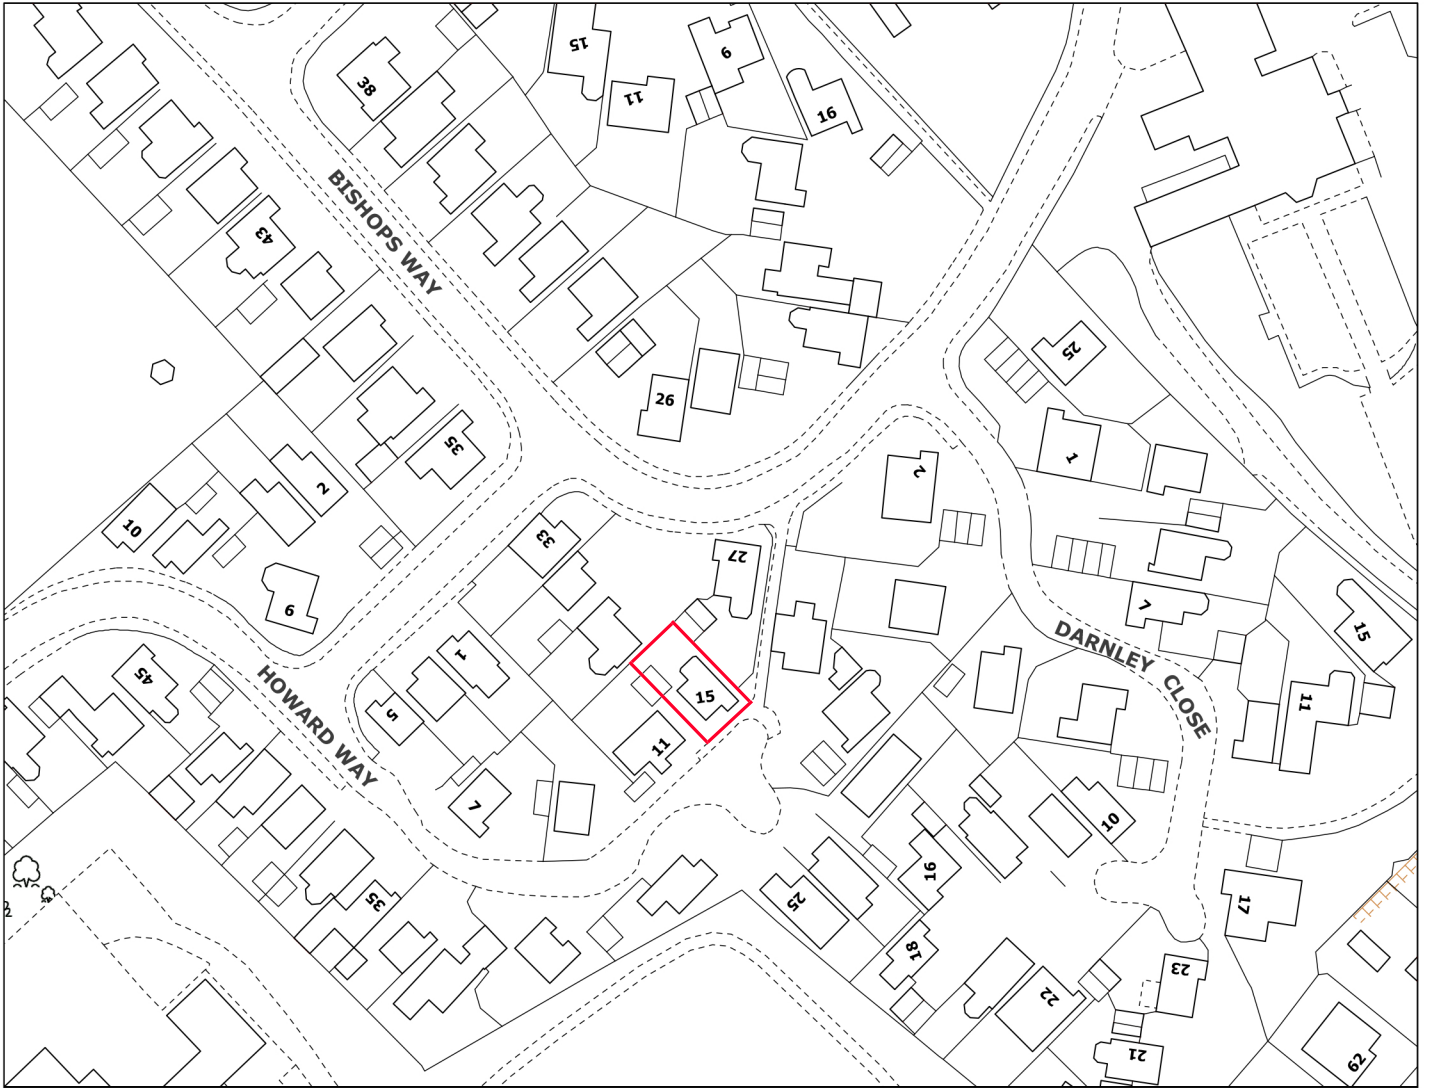

SCALE 1:1250 AT A4

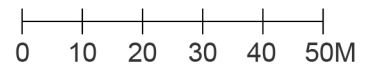

LOCATION PLAN

15 HOWARD WAY
MELTHAM
HOLMFIRTH
HD9 4NW