0 1 2

Scale in M @ 1:20

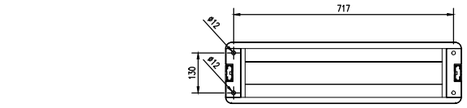

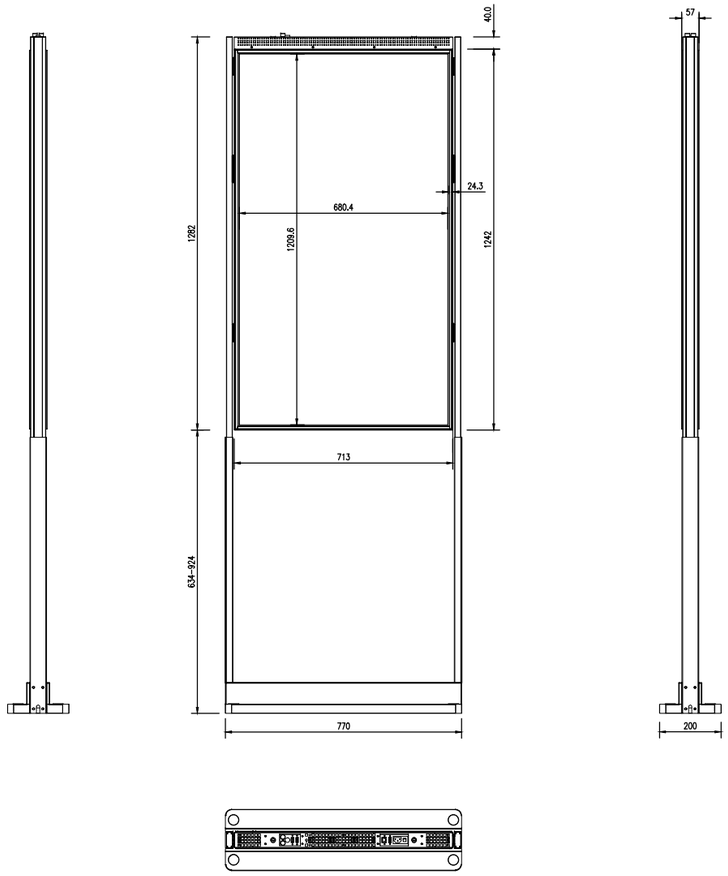

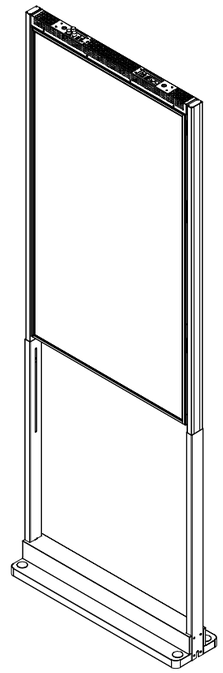

Rev	Date	Description

Blaza
Building Surveying - Architecture

13 ROPERGATE END, PONTEFRACT,
WEST YORKSHIRE, WF8 1JU.
TEL: (01977) 702036 FAX: (01977) 794214
EMAIL: enquiries@blaza.co.uk

CHARTERED BUILDING SURVEYORS
RICS

Address:
YBS Honley
4 Market Place
Honley, HD9 6NY

Client: Yorkshire Building Society

Title:
Proposed Internal Shopfront
Advertisment Screen
- Typical Detail - Floor Mounted

Drawn: MC	Date: July 2026	Scale: 1:20 @ A3
Drawing No:	A/AJB/2999.9/26/02	