


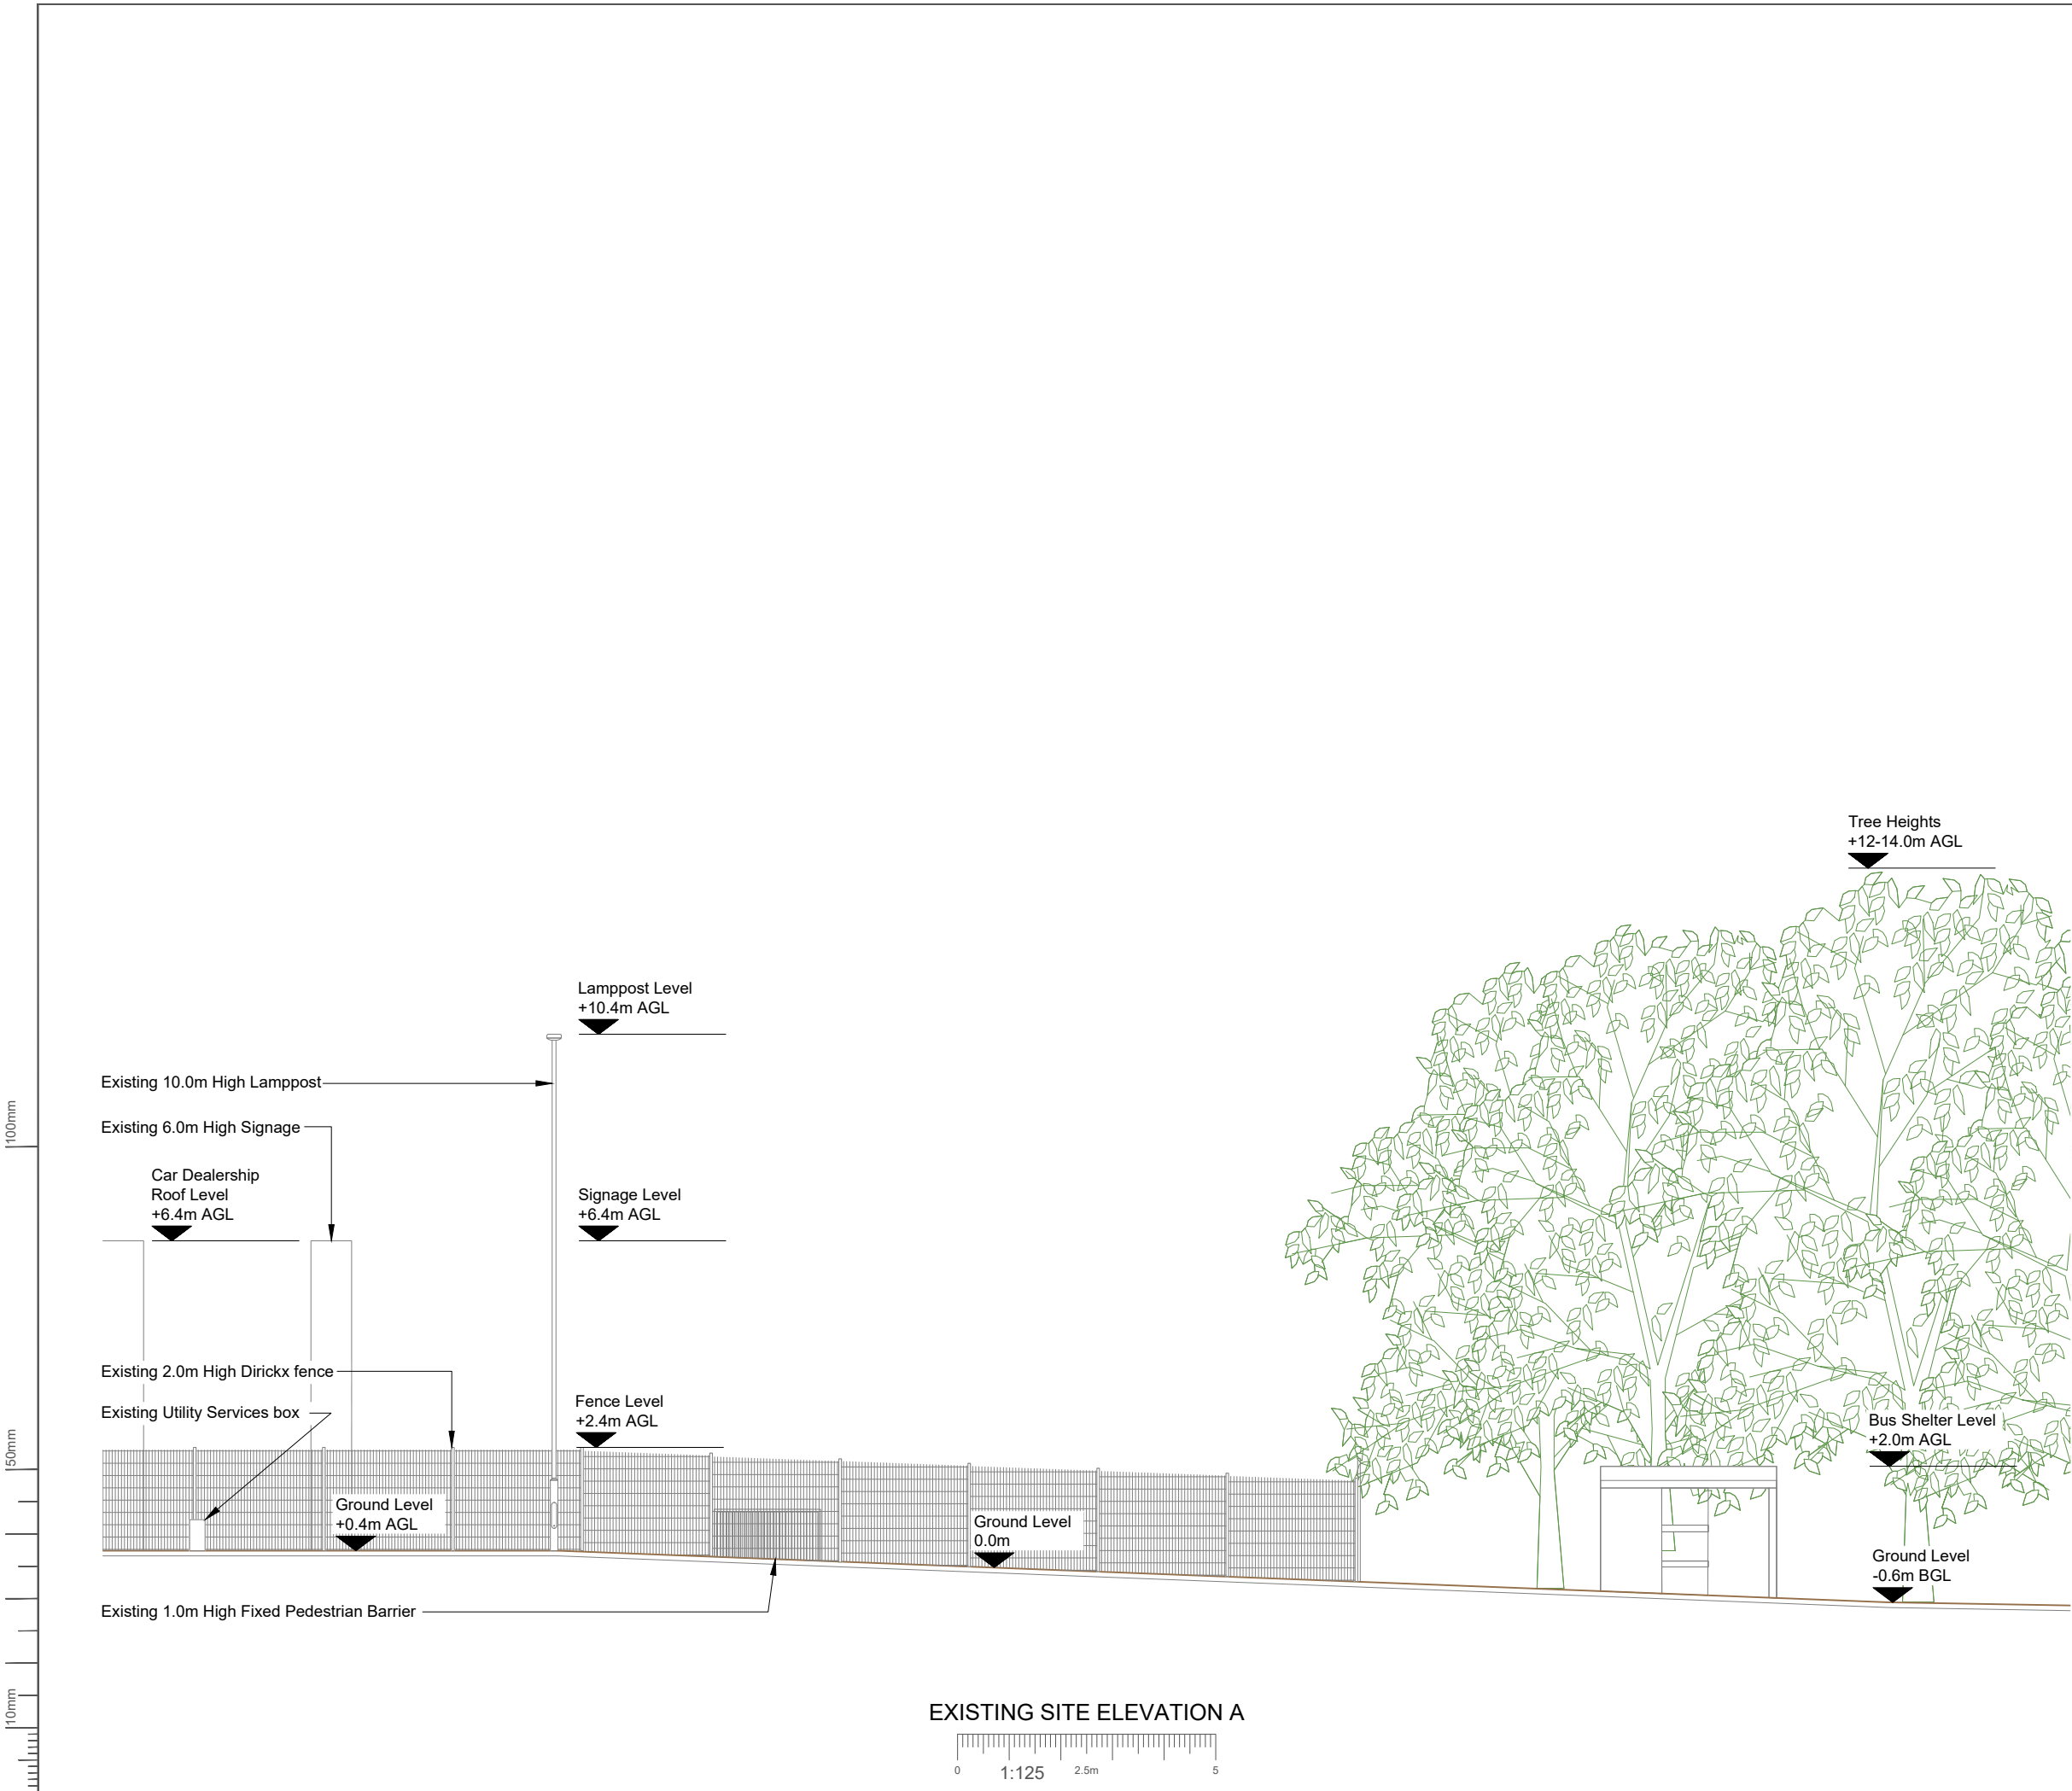

NOTES:

1. ALL DIMENSIONS IN MM UNLESS OTHERWISE NOTED.

|                                 |                           |          |          |                   |          |           |         |
|---------------------------------|---------------------------|----------|----------|-------------------|----------|-----------|---------|
| Master:                         | M002                      | Project: | NTQ (R)  | Purpose of Issue: | Planning | Issue:    | B       |
| Date:                           | 08/04/2026                | Drawn:   | D. McMin | Checked:          | C. Barge | Approved: | M. Noel |
| Revision / Upgrade Description: | Ground Gradient corrected |          |          |                   |          |           |         |
| Master:                         | M001                      | Project: | NTQ (R)  | Purpose of Issue: | Planning | Issue:    | A       |
| Date:                           | 27/03/2026                | Drawn:   | D. McMin | Checked:          | C. Barge | Approved: | M. Noel |
| Revision / Upgrade Description: | First Issue               |          |          |                   |          |           |         |



Hutchison 3G UK Limited  
Green Park, 450 Longwater Avenue  
Reading, RG30 3UR  
Tel: 01628 765 000  
Fax: 01628 765 001

H3G Base Station Information line:  
0845 6043000  
Available 8am-8pm Monday to Friday



Everything Everywhere  
One Braham Street  
London  
E1 8EE

Tel: 020 7358 5000

**MBNL** Mobile Broadband Network Limited  
Sixth Floor, Thames Tower, Station Road, Reading, RG1 1LX

Design Consultant & Principal Contractor:



Unit 27F-G  
Hartlebury Trading Estate  
Crown Lane  
Hartlebury  
Worcestershire  
DY10 4JD

Site Name: **BRADFORD ROAD**

Site ID: **30004176**

Address: **BRADFORD ROAD  
COWCLIFFE  
HUDDERSFIELD  
HD2 1DU**

Title: **200 EXISTING SITE ELEVATION**

Project: **NTQ (R)**

Purpose of Issue: **GENERAL ARRANGEMENT**

|                 |               |               |
|-----------------|---------------|---------------|
| EE Cell ID:     | MBNL Cell ID: | H3G Cell ID:  |
| <b>10102119</b> | <b>KKS311</b> | <b>HD0637</b> |

File name: **KKS311\_10102119\_HD0637\_MBNL\_NTQ\_GAD\_B**