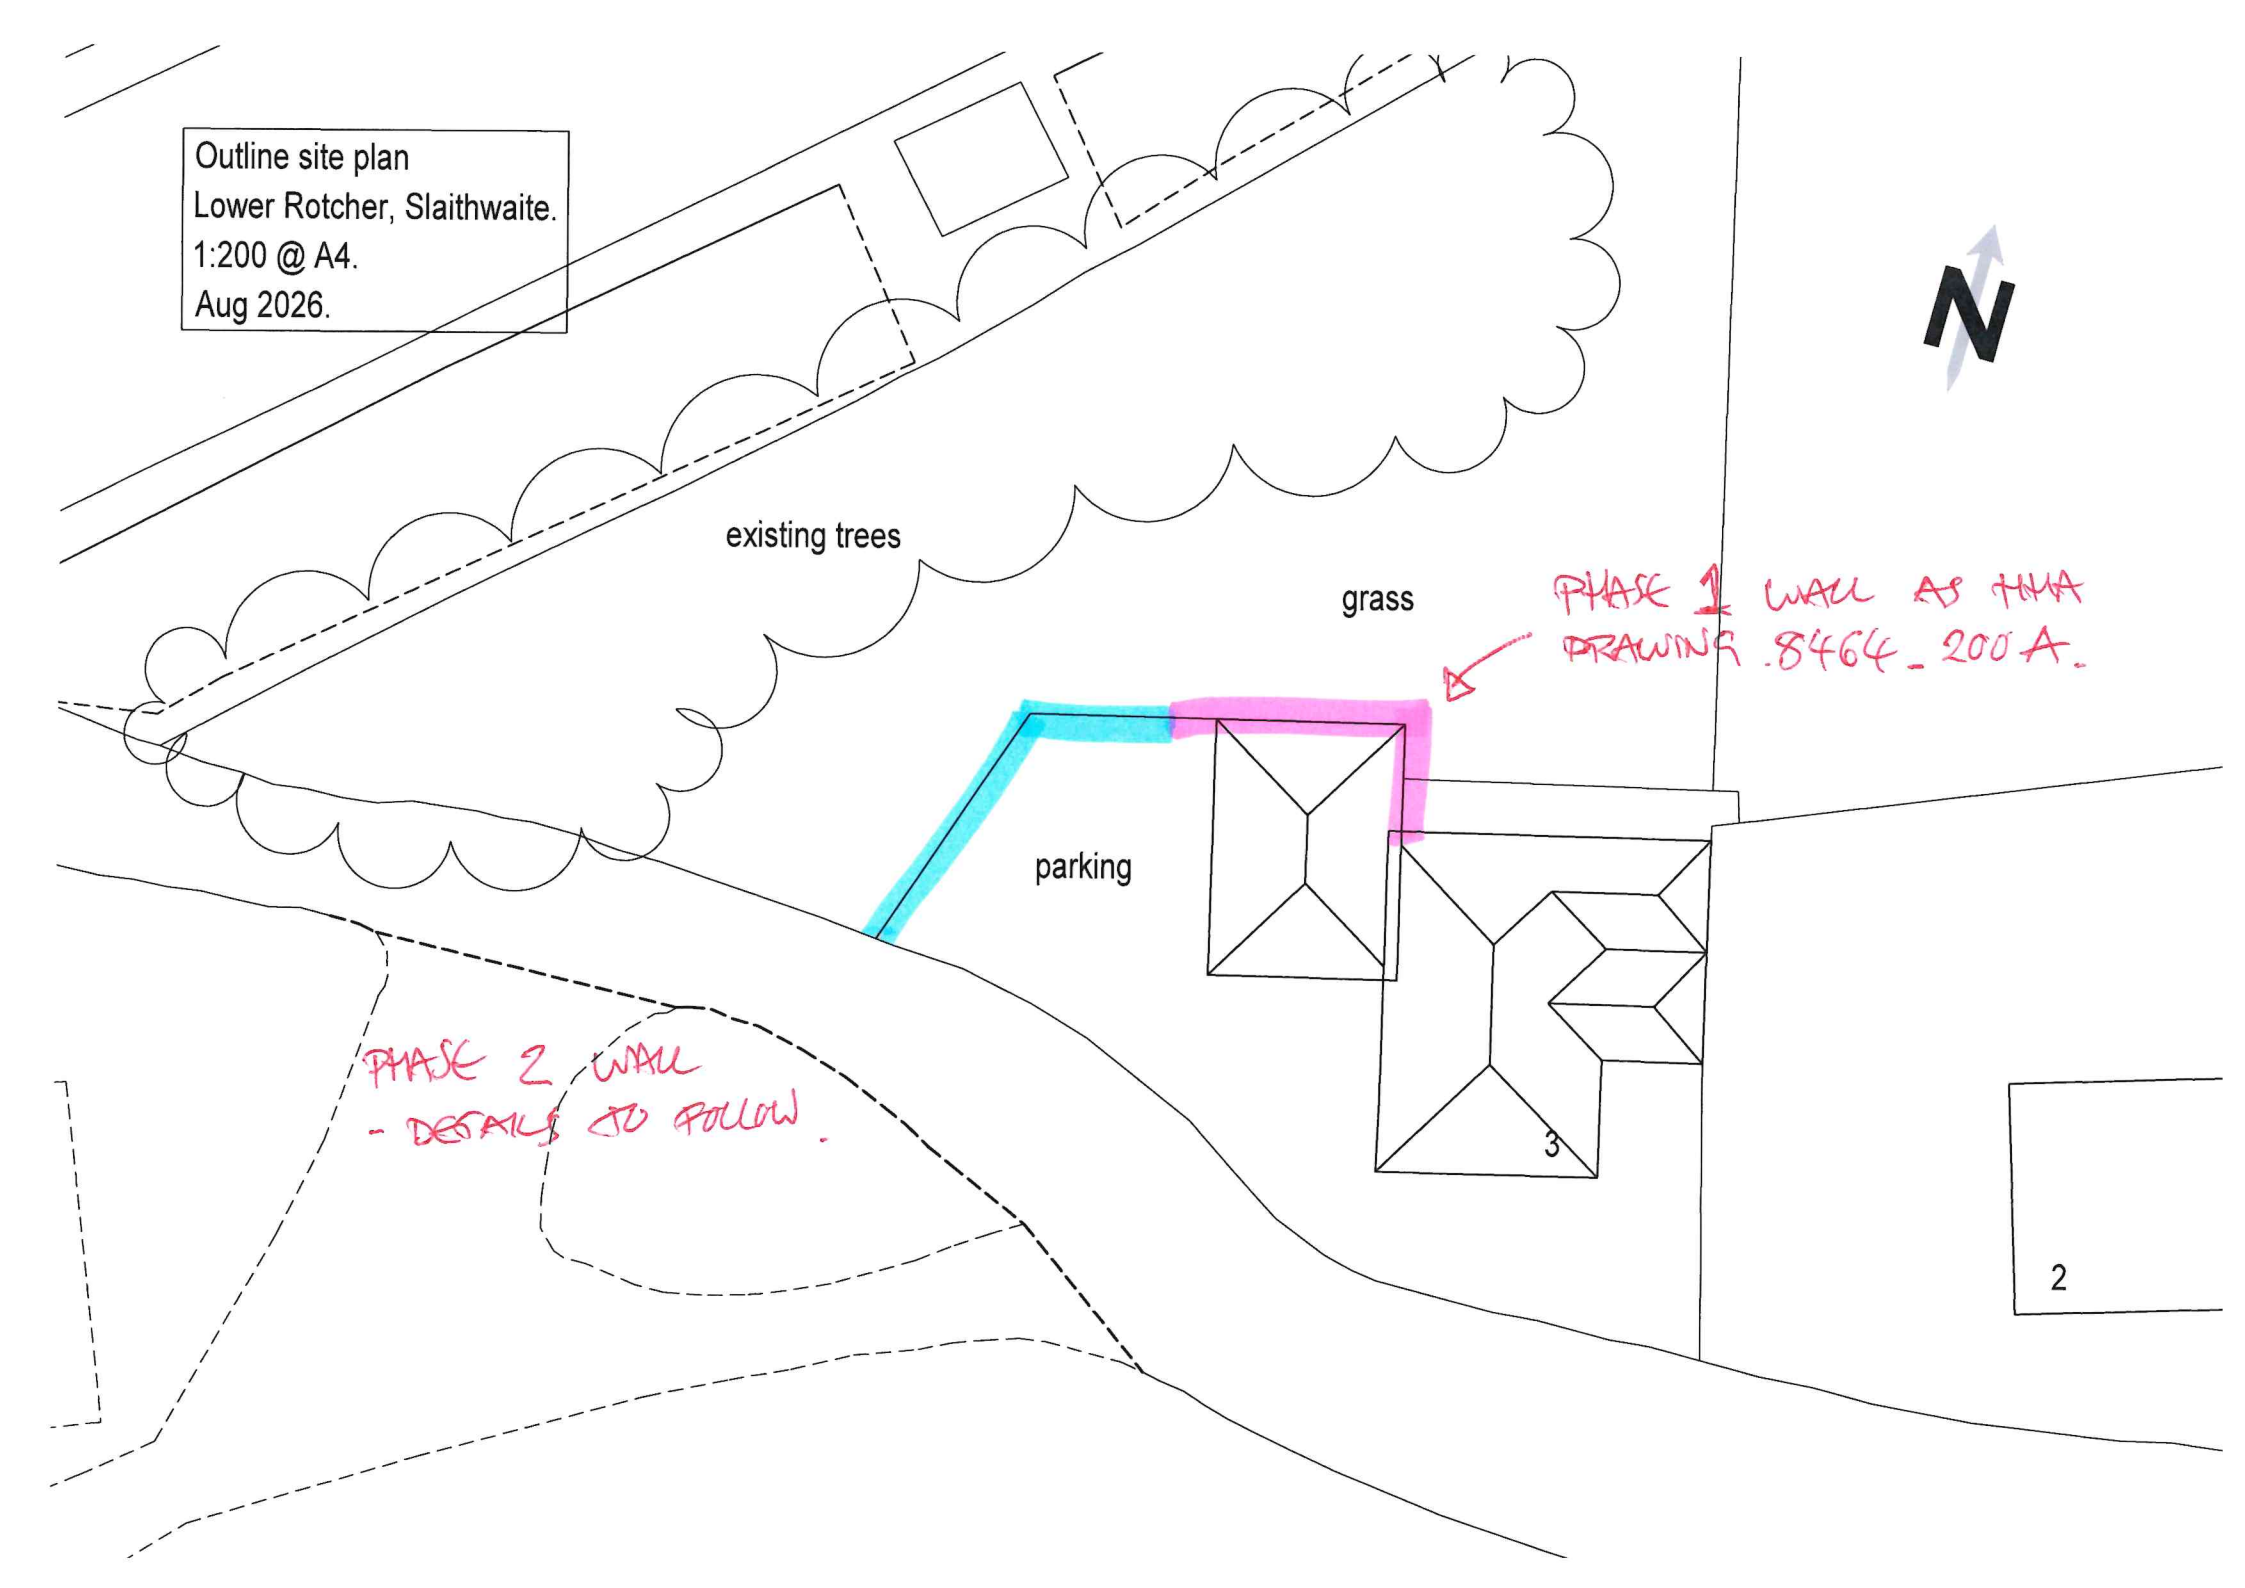

Outline site plan
Lower Rotcher, Slaithwaite.
1:200 @ A4.
Aug 2026.
existing trees
grass
PHASE 1 WALL AS THIS DRAWING 8464_200A.
parking
PHASE 2 WALL
- DETAILS TO FOLLOW.
3
2