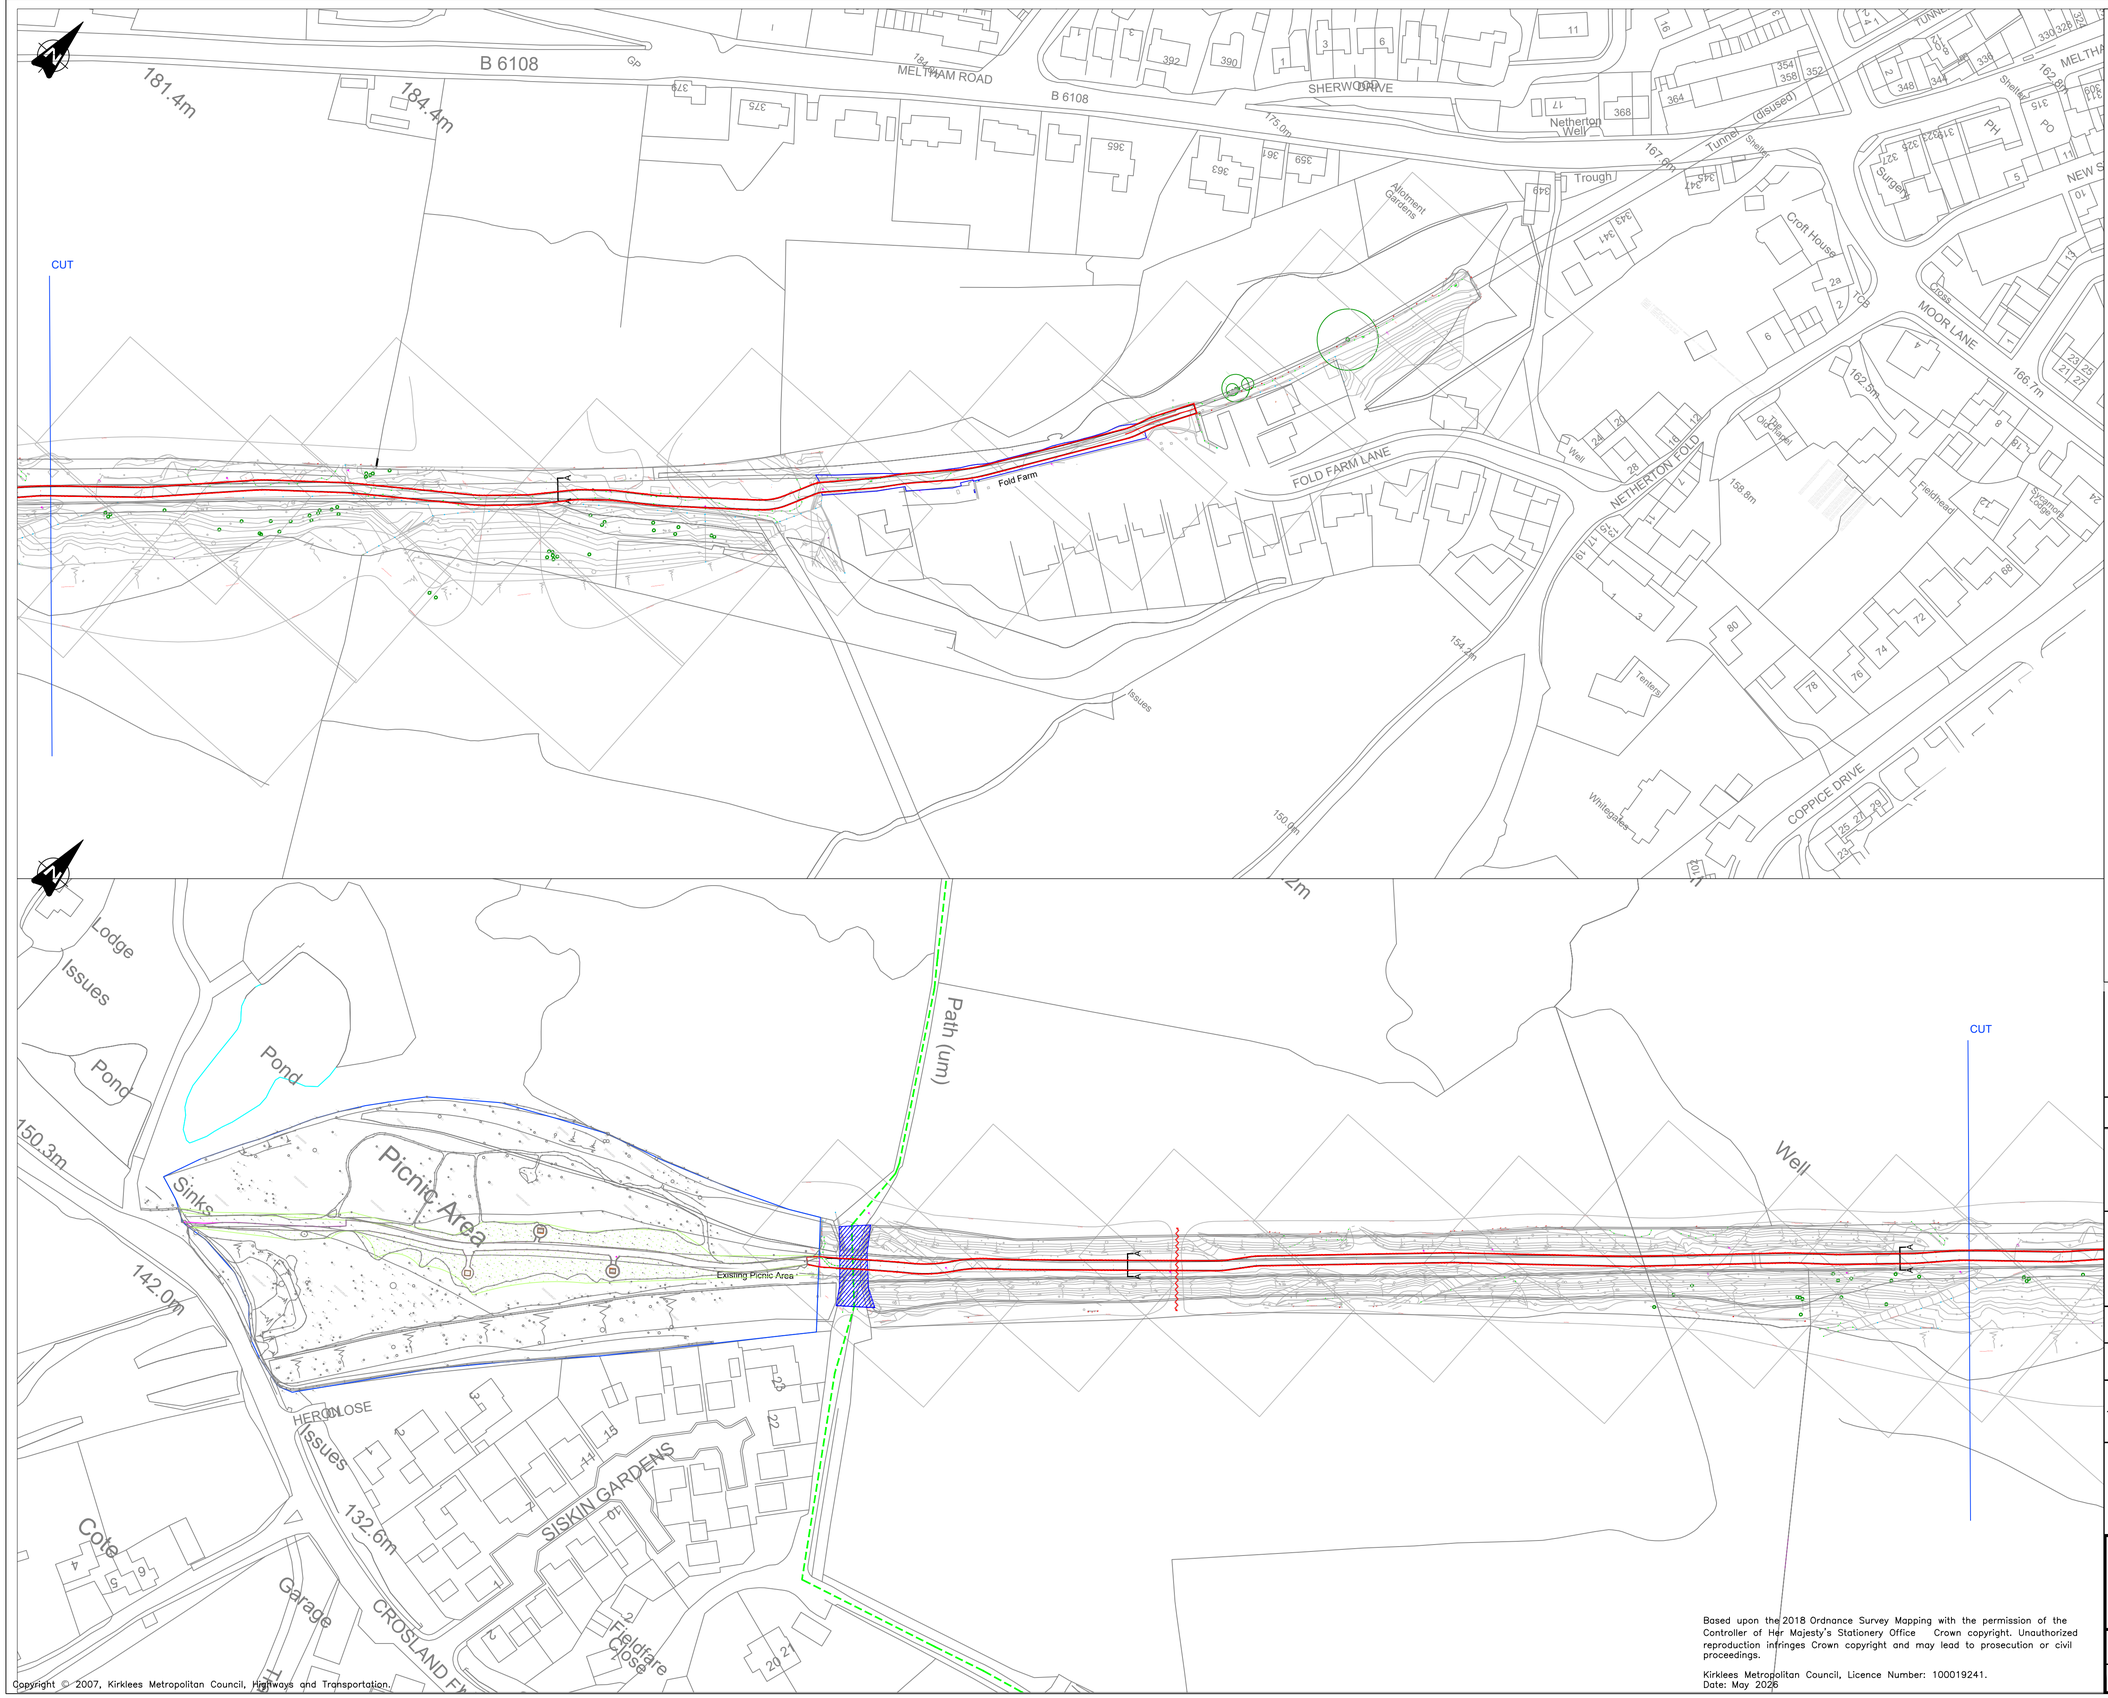

KEY:-

- Red Line Boundary
- Offset lines
- Applicant - Kirklees Council ownership
- Existing Public Right of Way - MEL/2/10
- Existing railway bridge (masonry arch)

Address

Land at Crosland Factory
Lane
Grid ref 411718 412370
Netherton
West Yorkshire

REF.	DATE	REVISIONS

Kirklees COUNCIL

HIGHWAY DESIGN & S278
Highways Service
Kirklees Council
PO Box 1720
Huddersfield HD1 9EL

SECTION: HIGHWAY DESIGN

DRAWN	CHECKED	
DB		
SCALE	PROJECT NO.	DATE
1:1000@A1	LAD.657	May 2026

PROJECT: MELTHAM GREENWAY, PHASE 3A

TITLE: PLANNING RED LINE BOUNDARY

DRAWING No. LAD.657.LP.1

CAD No.

Based upon the 2018 Ordnance Survey Mapping with the permission of the Controller of Her Majesty's Stationery Office Crown copyright. Unauthorized reproduction infringes Crown copyright and may lead to prosecution or civil proceedings.

Kirklees Metropolitan Council, Licence Number: 100019241.
Date: May 2026

Copyright © 2007, Kirklees Metropolitan Council, Highways and Transportation.