
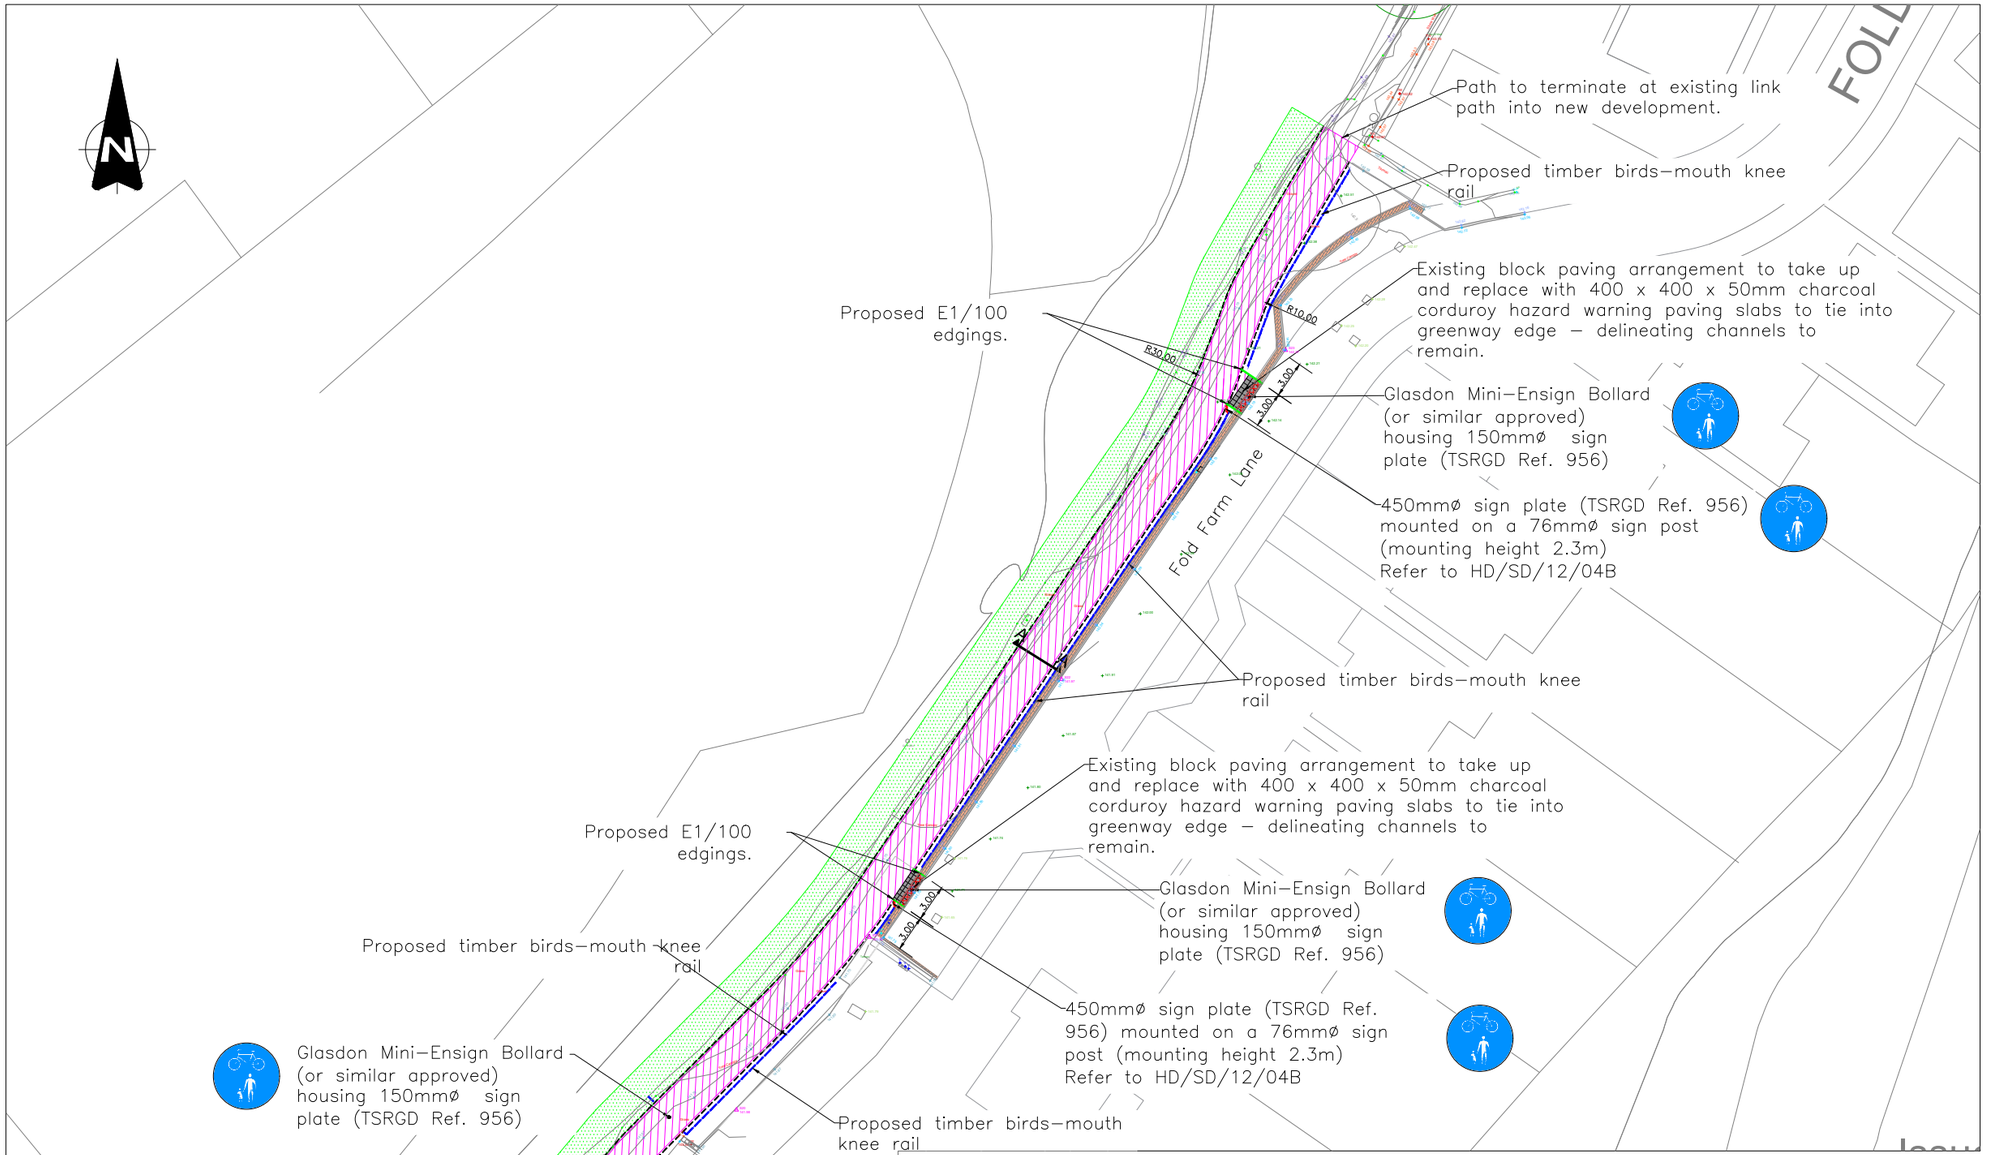


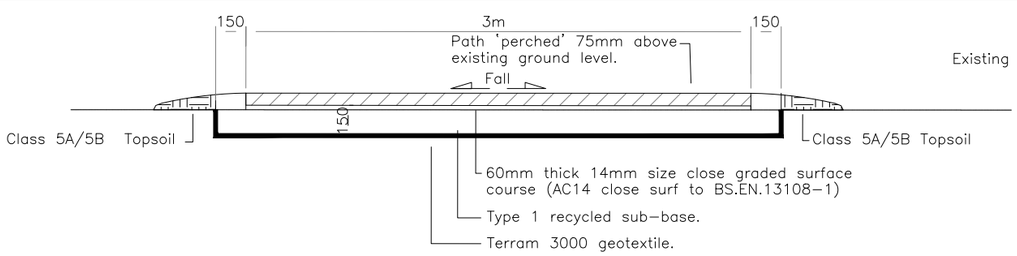

3 m WIDE PATH
TYPICAL CROSS SECTION A–A
Scale NTS

KEY:–

- Proposed timber birds–mouth knee rail. [See HD/SD/03/14B]
- Proposed E1/100 PCC edgings
- Tree and vegetation management in accordance with ecological survey and advice from Biodiversity Officer and Forestry Officer.
- Proposed 3m wide path for walking and cycling comprised of:
  - 60mm thick AC14 close surf to BS.EN.13108–1
  - 150mm thick type 1 stone
  - Terram 3000 geotextile

  Maximum gradient 1 in 25. [See typical section]
- Footprint of proposed stepped construction (carriageway planings)
- Proposed 400 x 400 x 50mm charcoal corduroy hazard warning paving slabs laid on:
  - 25mm thick laying sand
  - 150mm thick type 1 stone
  - Terram 3000 geotextile
- Existing block paving arrangement to take up and replace as annotated.
- Glasdon Mini–Ensign Bollard (or similar approved) housing 150mmØ sign (TSRGD Ref. S3–2–29)
- Existing edgings to retain
- Existing channels to retain
- Existing block paving arrangement to retain
- Proposed sign post and plate as annotated.

PENDING S38 ADOPTION FOR TIE–INS
- TITLE DEED TRANSFER OUTSTANDING.
- NEGOTIATE A REDUCED MAINTENANCE PERIOD.

REF.	DATE	REVISIONS
C	22/07/2026	Amend Fold Farm Lane alignment and design style to tie-into 'KCC - 2D CONSTRUCTION DETAILS - REV E'. Replace K-Barrier with centralised bollard.
B	17/04/2026	RSA 1. Corduroy paving and signing added. Added A-frame.
A	09/12/2025	Relocate and simplify tie-ins. Arcs to T-junctions. Amend annotations.

Kirklees COUNCIL

HIGHWAY DESIGN & S278
Highways Service
Kirklees Council
PO Box 1720
Huddersfield HD1 9EL

SECTION: HIGHWAY DESIGN

DRAWN	CHECKED
LE	BV

SCALE	PROJECT NO.	DATE
1:500@A3	25/65724	AUG 2026

PROJECT
MELTHAM GREENWAY
PHASE 3A

TITLE
FOLD FARM LANE TIE–IN

DRAWING No. HD/25/65724/CON–FF

CAD No.

Based upon the Ordnance Survey Mapping with the permission of the Controller of Her Majesty's Stationery Office Crown Copyright. Unauthorized reproduction infringes Crown copyright and may lead to prosecution or civil proceedings.

Kirklees Metropolitan Council, Licence Number: 100019241.
Date:

Copyright © 2007, Kirklees Metropolitan Council, Highways and Transportation.