


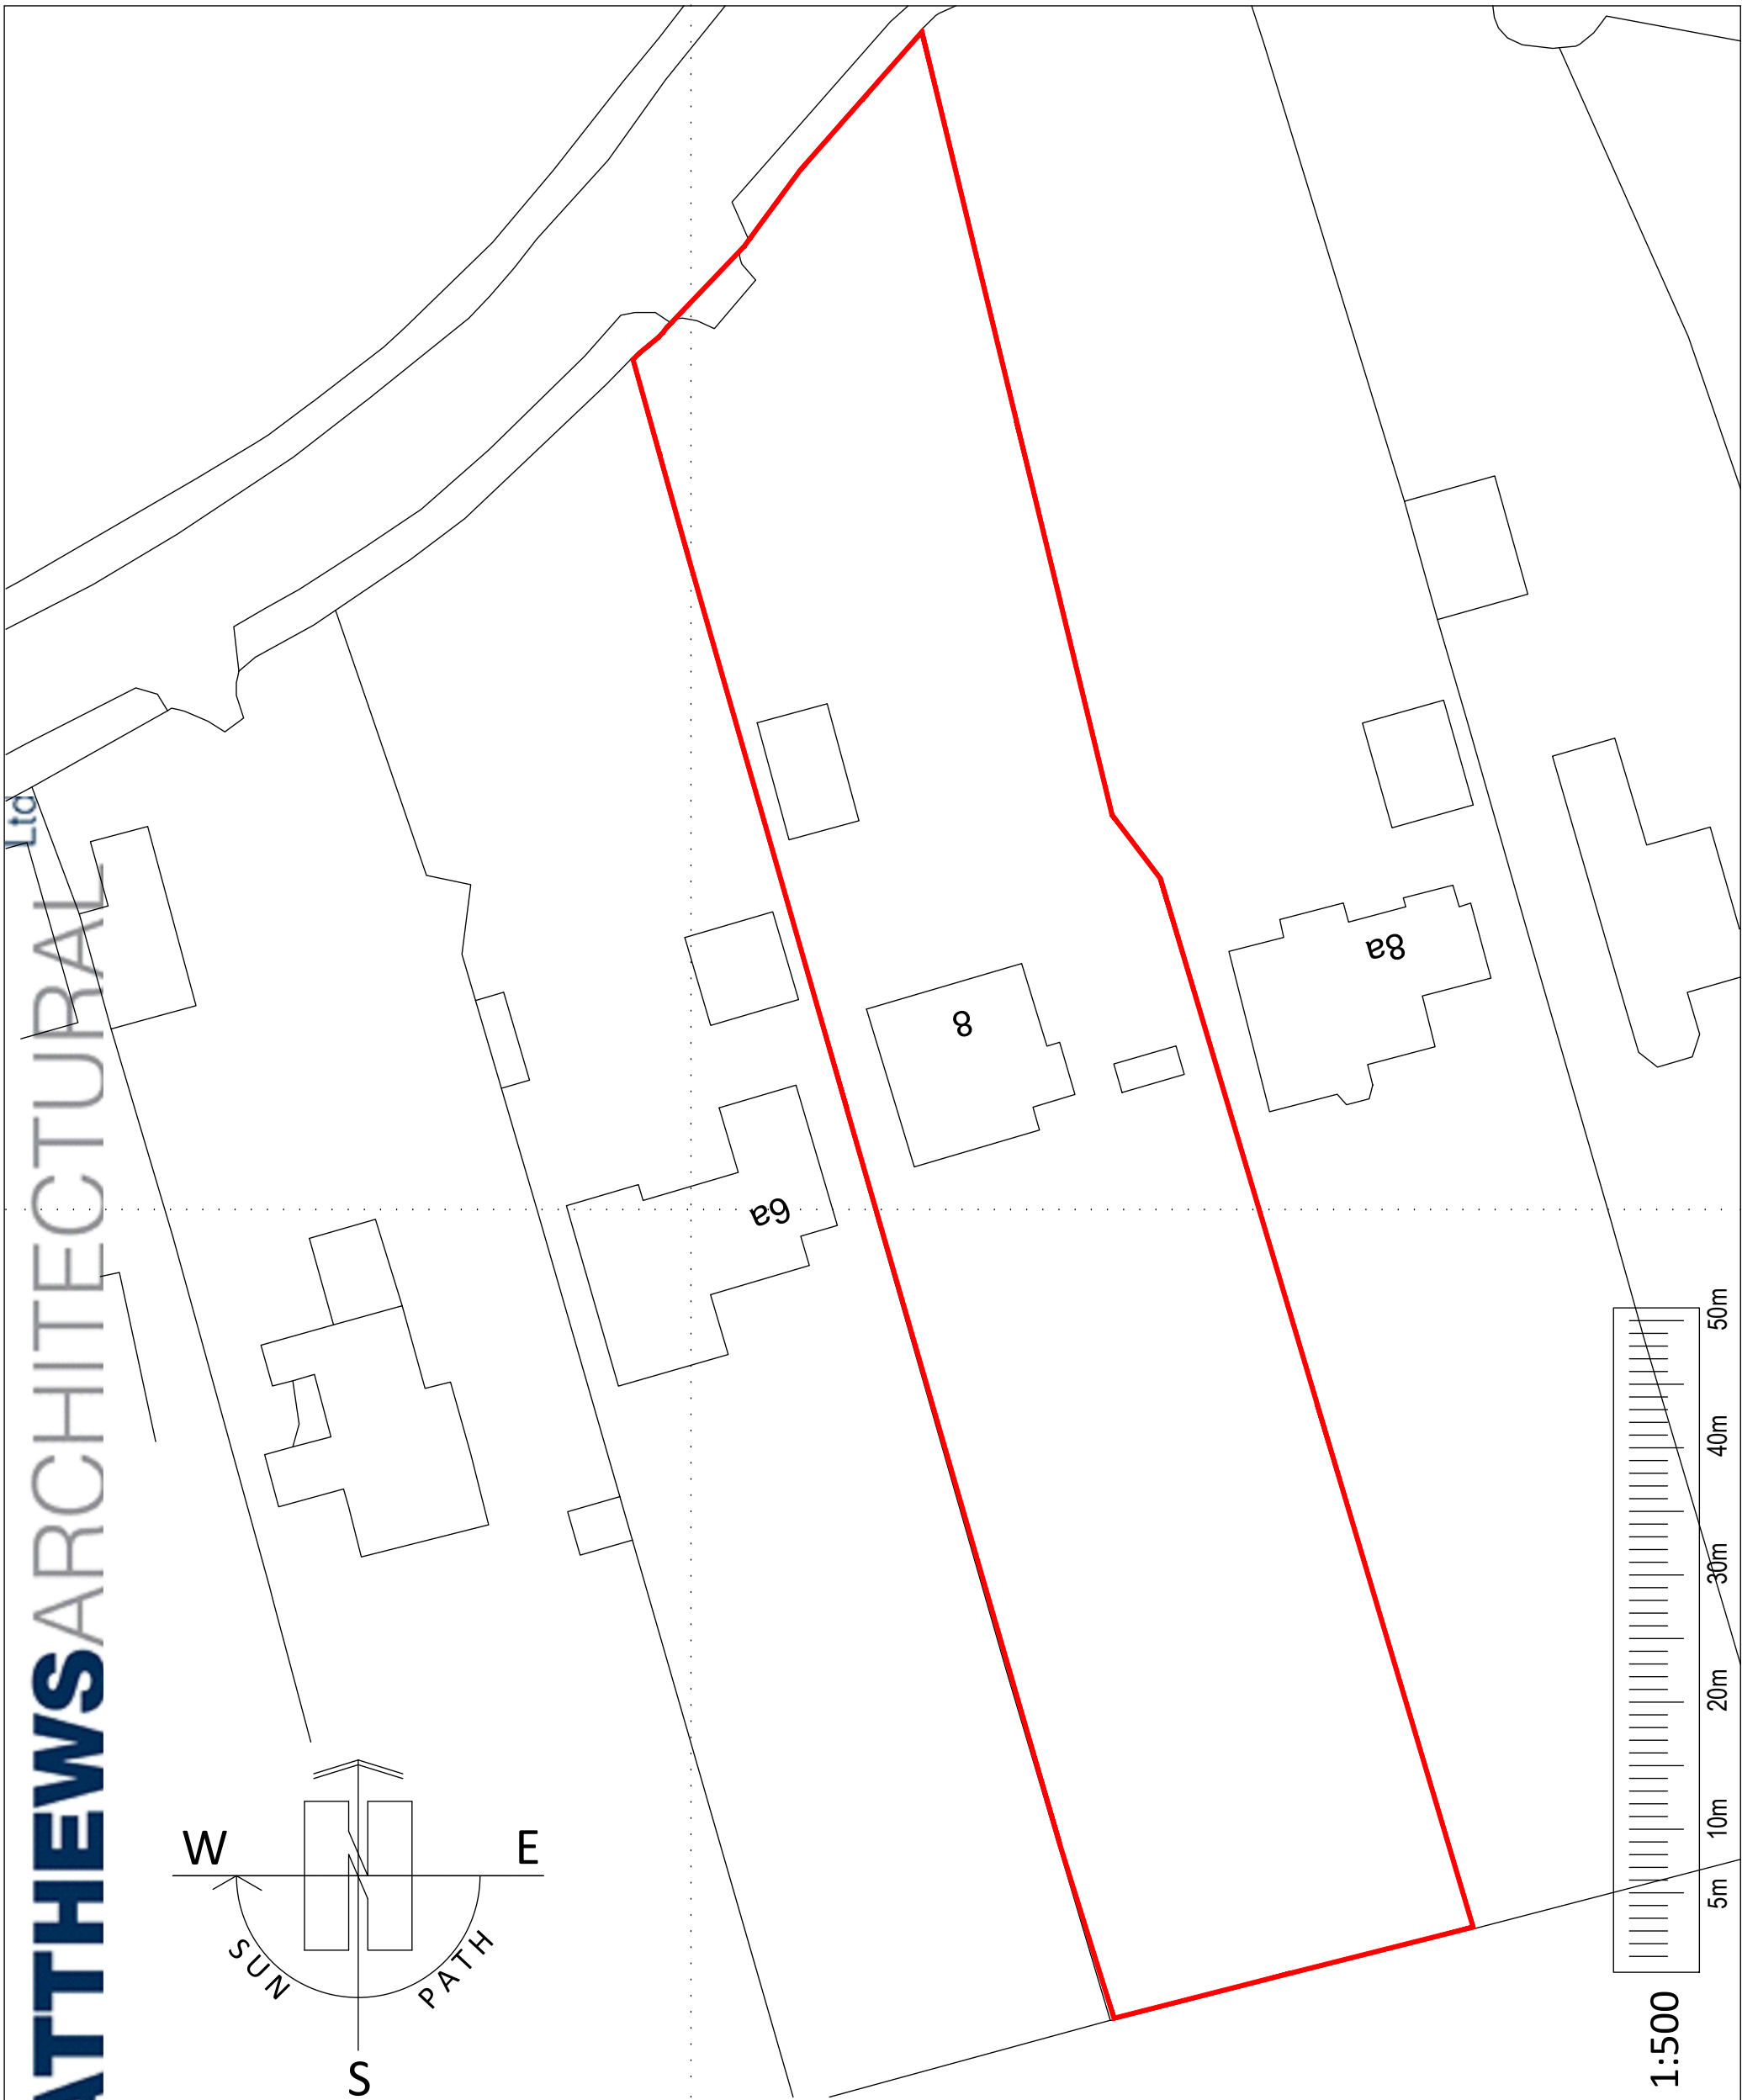

1:500

Project
Demolition of Pool Plant Room and Erection of
Replacement Pool Plant Room and Ancillary
Accommodation at Cambrai, 8 Busker Lane,
Skelmanthorpe, Huddersfield. HD8 9EP.
Client

Mr & Mrs A Skelton

Drawing Title/Issue

Existing Block Plan

scale date sheet size dwg. no.

1:500

09/2025

A3

25/1237/02

ARCHITECTURE | PLANNING | DESIGN

Malkin Farm

Brow Lane

Holmfirth

HD9 2RJ

07946872499

paul@paulmatthewsarchitectural.co.uk

www.paulmatthewsarchitectural.co.uk

Company Registration Number: 09898149 – Company
Registered in England and Wales

Do not scale from drawing, use figured
dimensions only.

All dimensions must be checked and verified on
site prior to commencement
of works and architect to be notified of any
discrepancies.

The copyright for these drawings remains the
property of Paul MatthewsArchitectural Ltd.
They must not be reproduced in any way without
prior written consent from the originator (Paul
MatthewsArchitecturalLtd).