


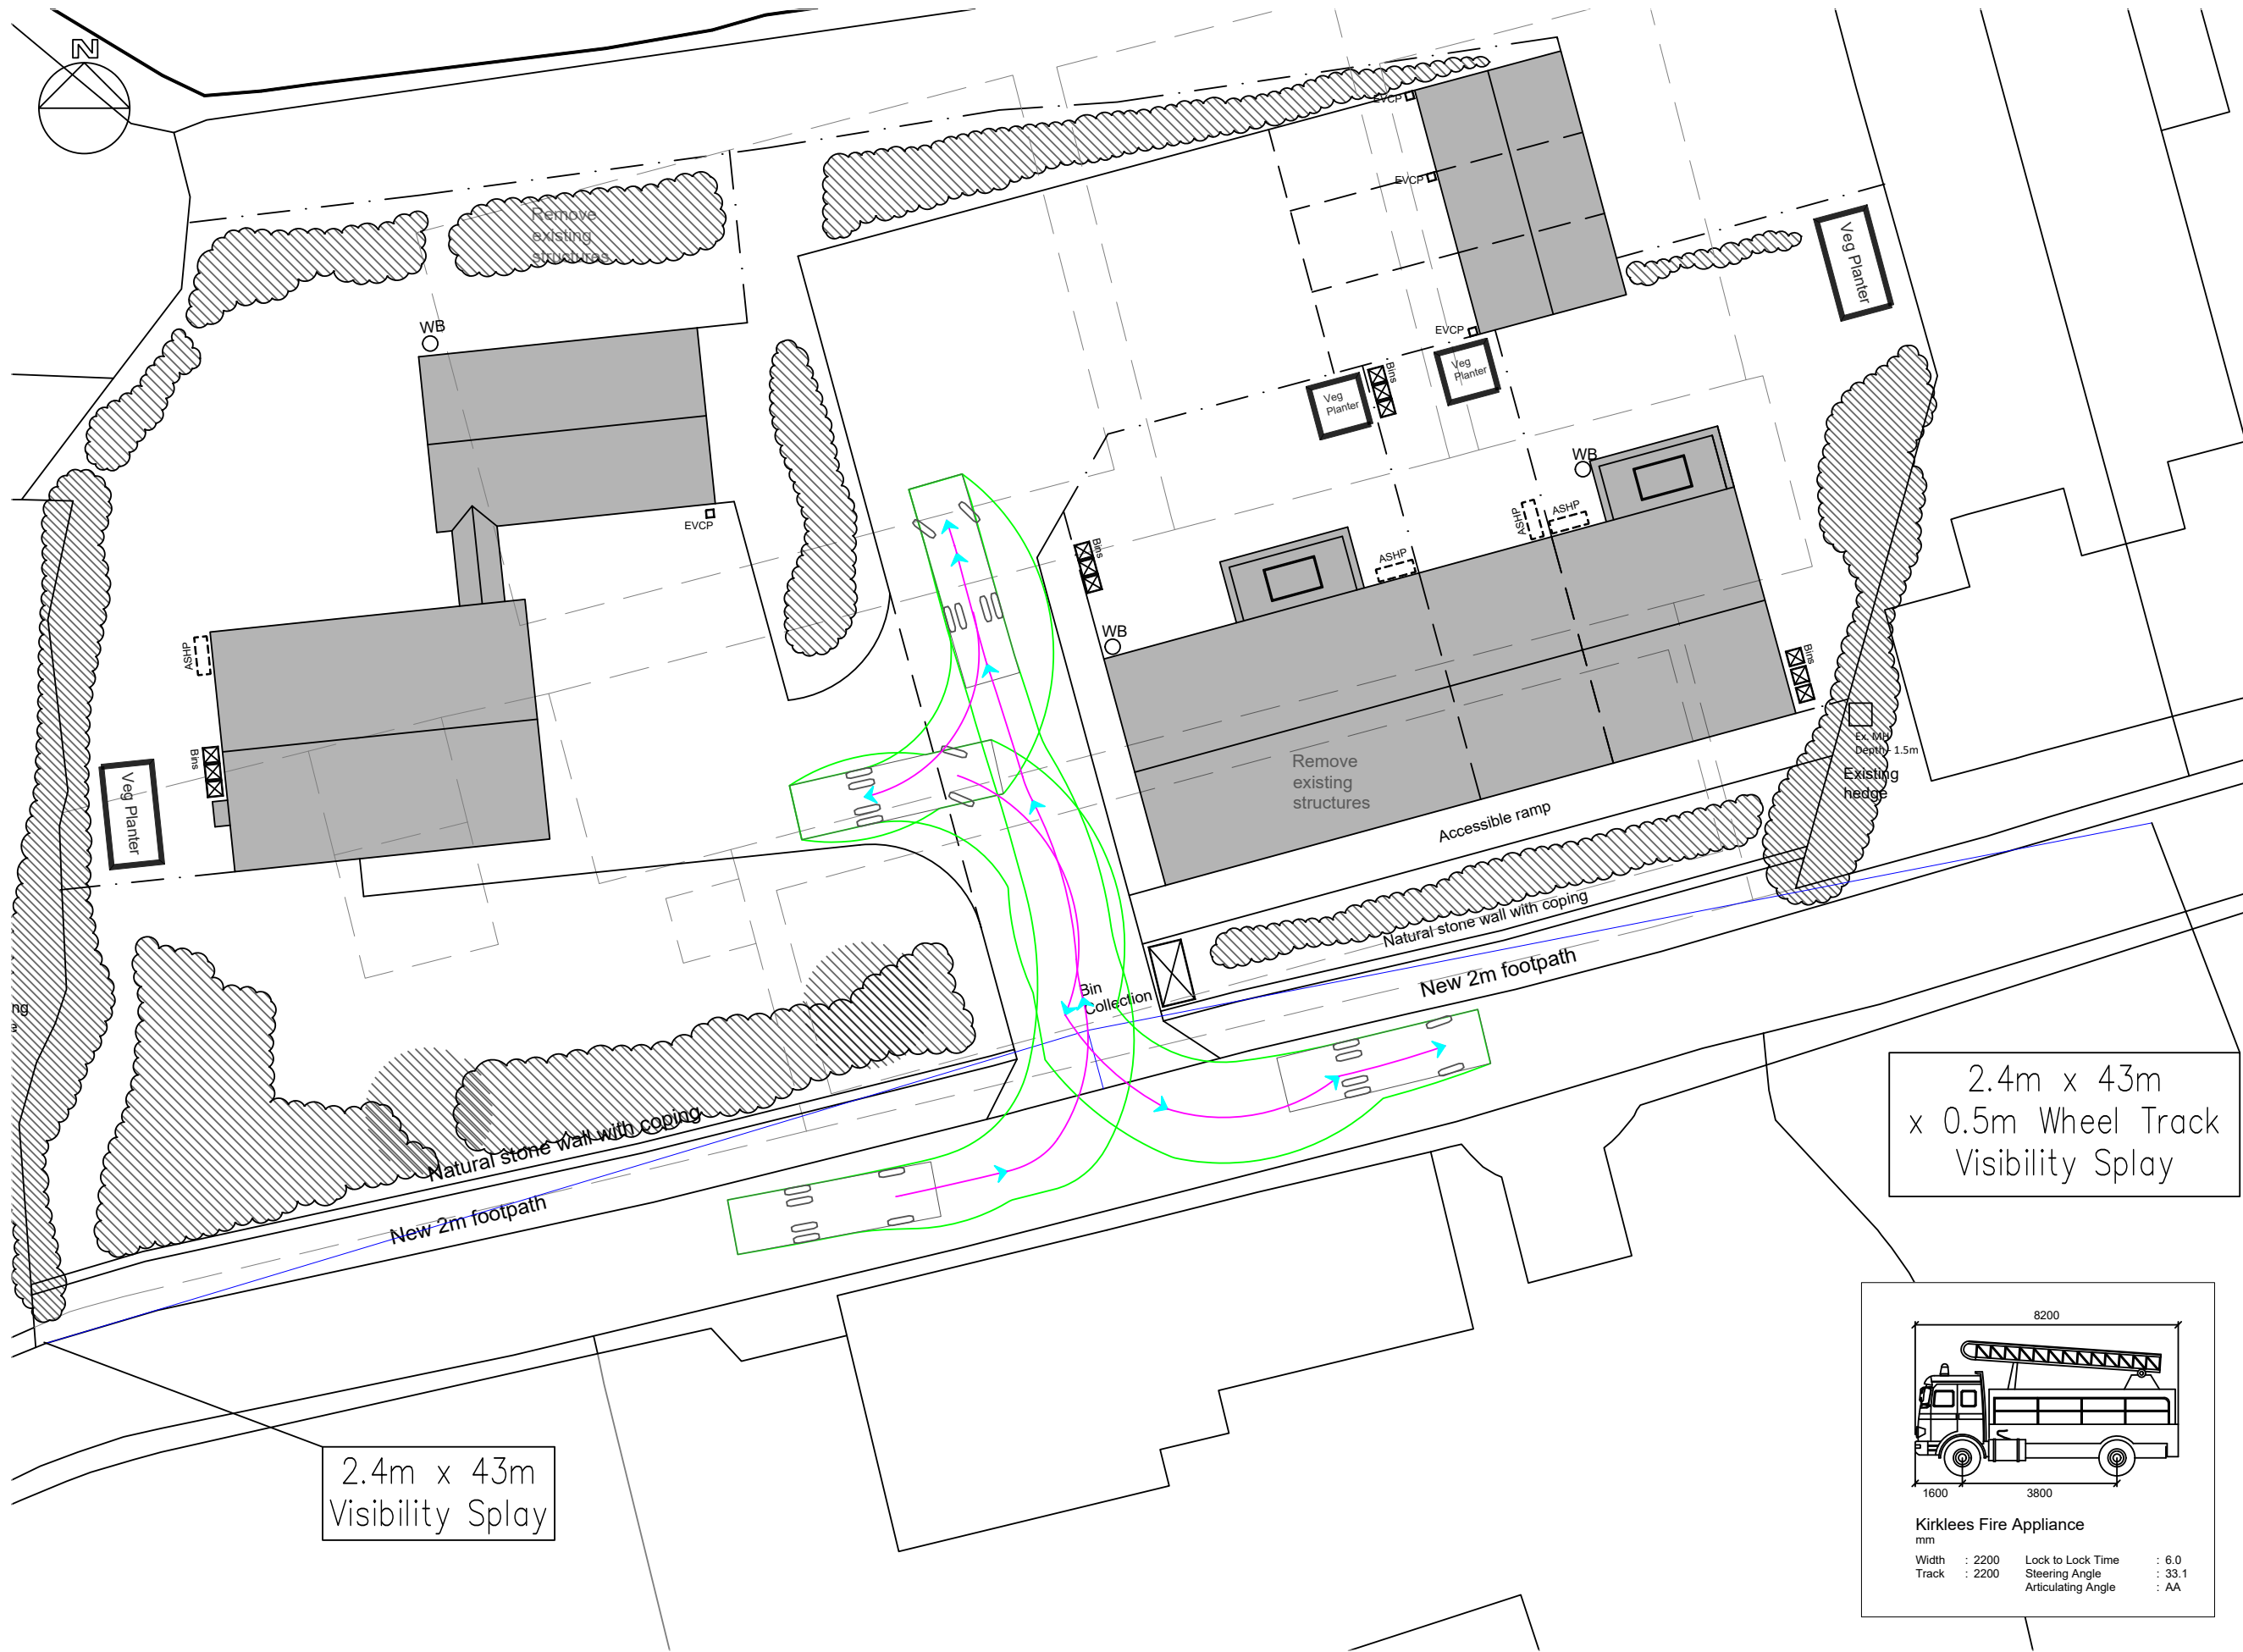

- General Notes
- This drawing should not be scaled for setting out purposes.
 - This drawing shows the provisional design only and is subject to Local Authority approval.
 - This drawing is based upon a topographical / ordnance survey provided by others.



PROJECT TITLE					
LUMB LANE, ALMONDBURY					
DRAWING TITLE					
SWEEP PATH ANALYSIS					
DRAWING NUMBER					
ORIGINATOR	PROJECT	VOL.	TYPE	ROLE	NUMBER
PRGN -	2470	- HGN	- DR	- CH	- 0001B
CLIENT					
BEN MARSDEN					
SCALE					
1:250	A3	DRWN	EM	CHECKED	AUTHORISED
				JJH	JJH
DATE					
SEP 26					

PARAGON HIGHWAYS
PEACH HOUSE WEST, THE WALLED GARDEN
NOSTELL ESTATE YARD
WAKEFIELD WF4 1AB
01924 291536
MAIL@PARAGONHIGHWAYS.COM
COPYRIGHT © 2024 PAUL HOWARTH HIGHWAY CONSULTANTS LTD T/A PARAGON HIGHWAYS