




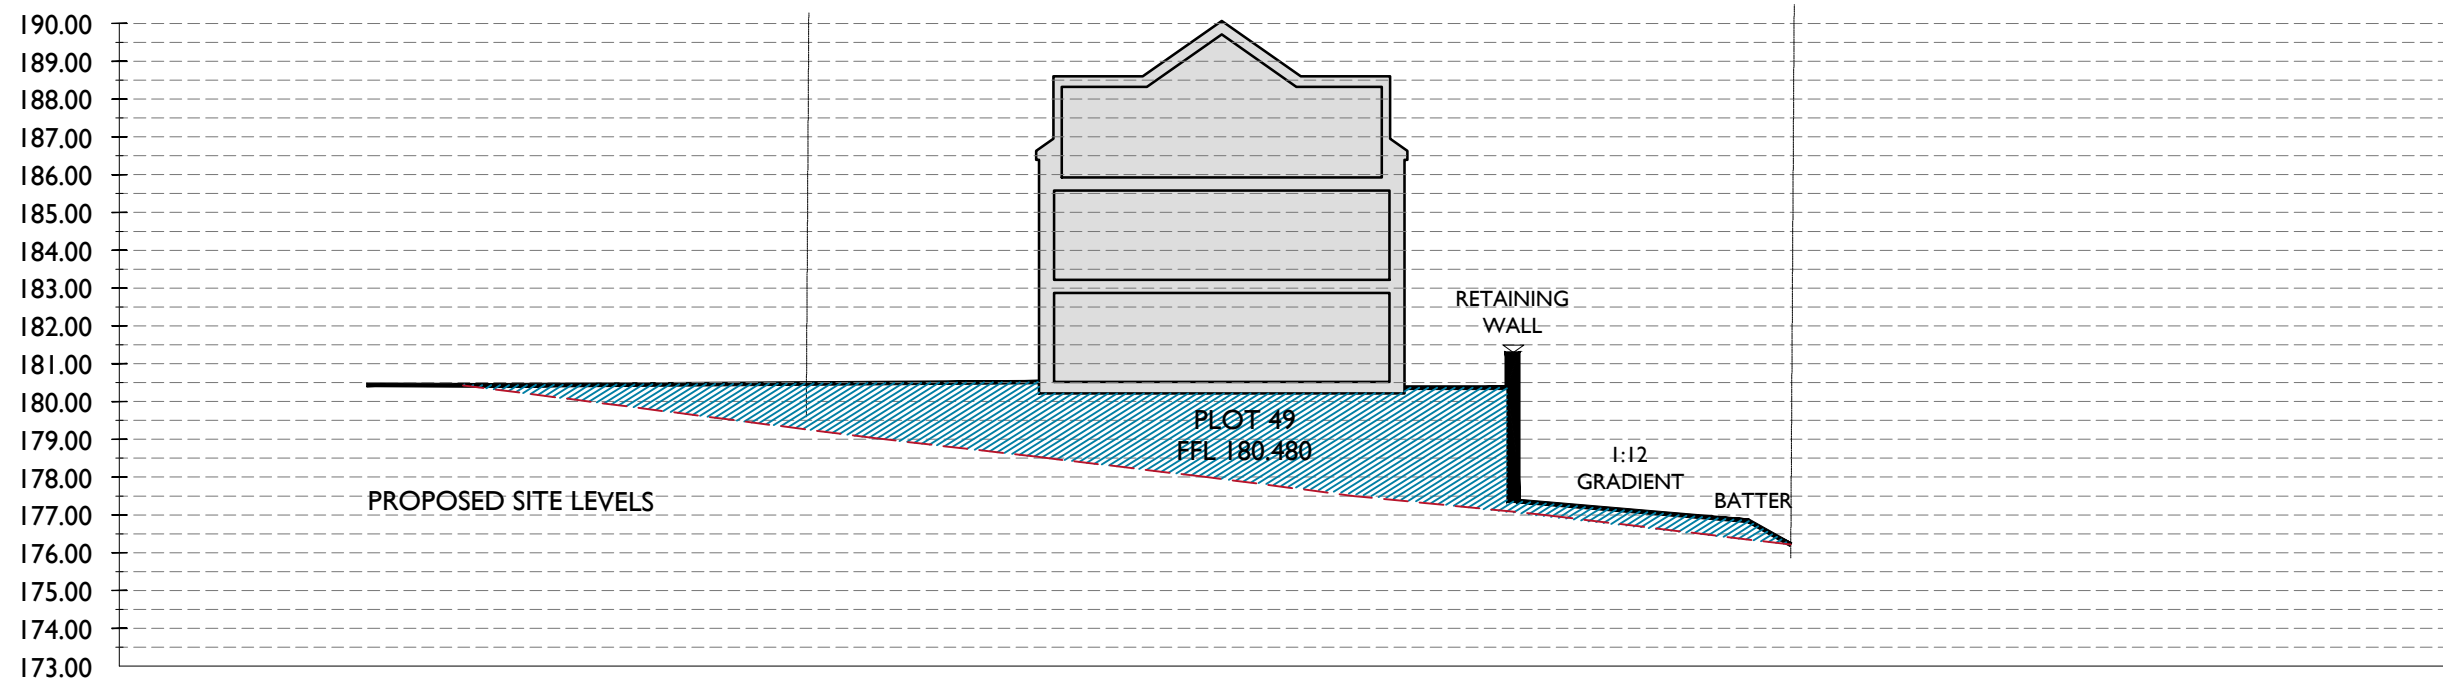


Section A-A

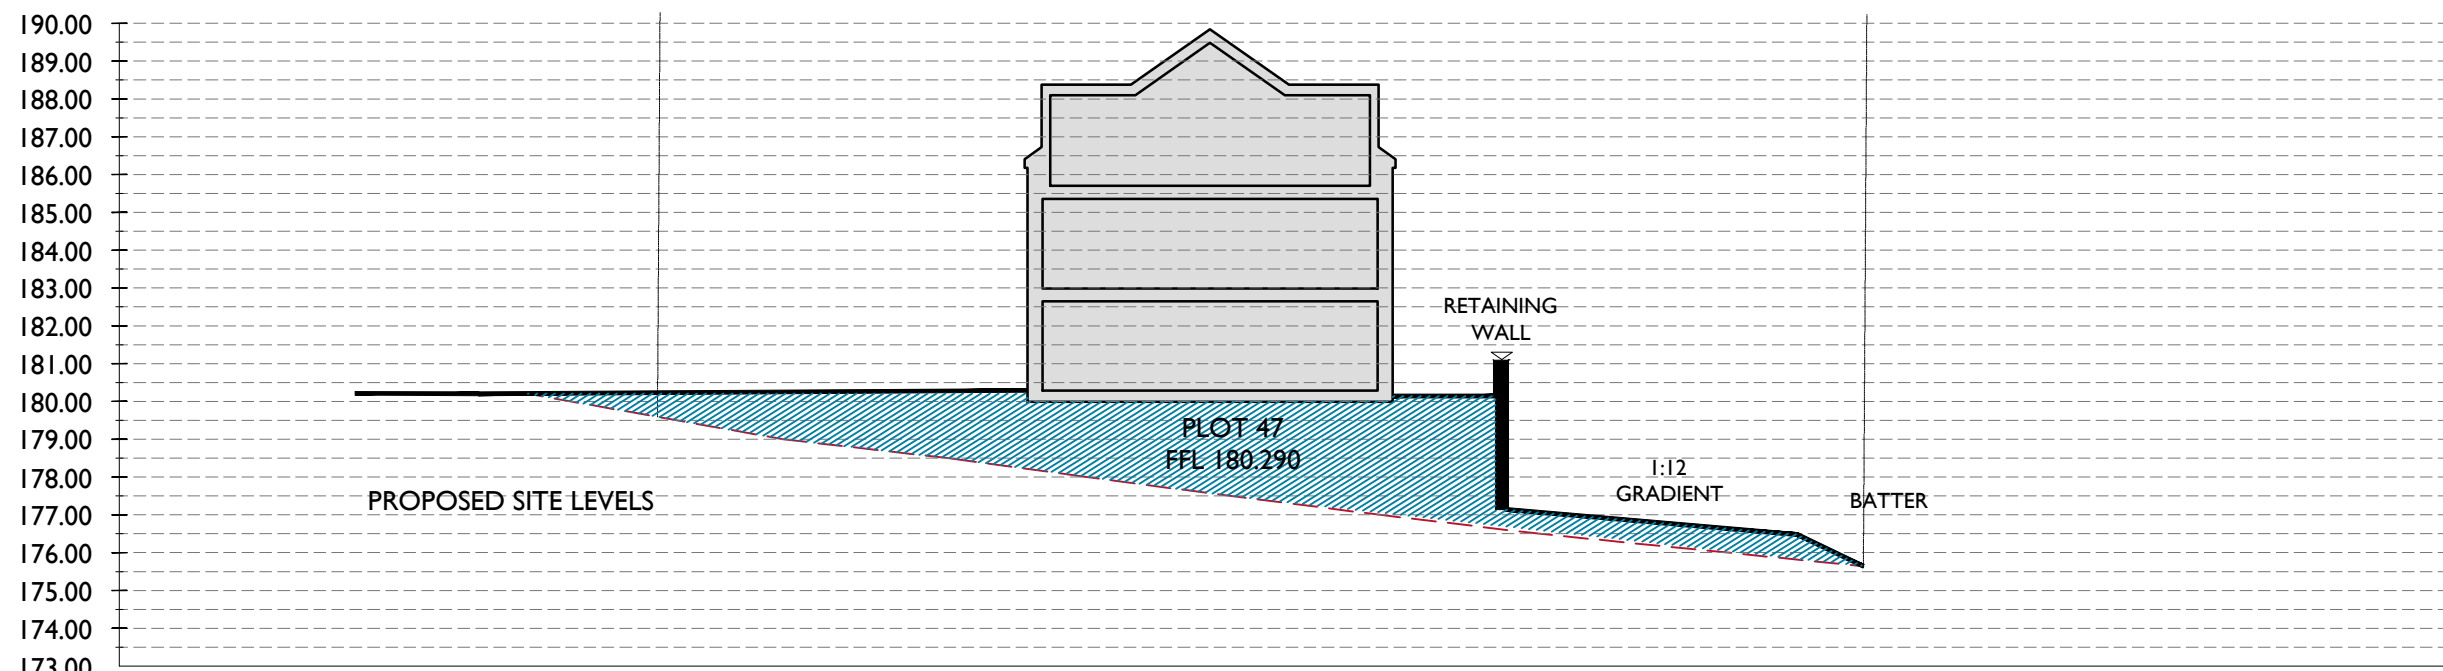

Section B-B

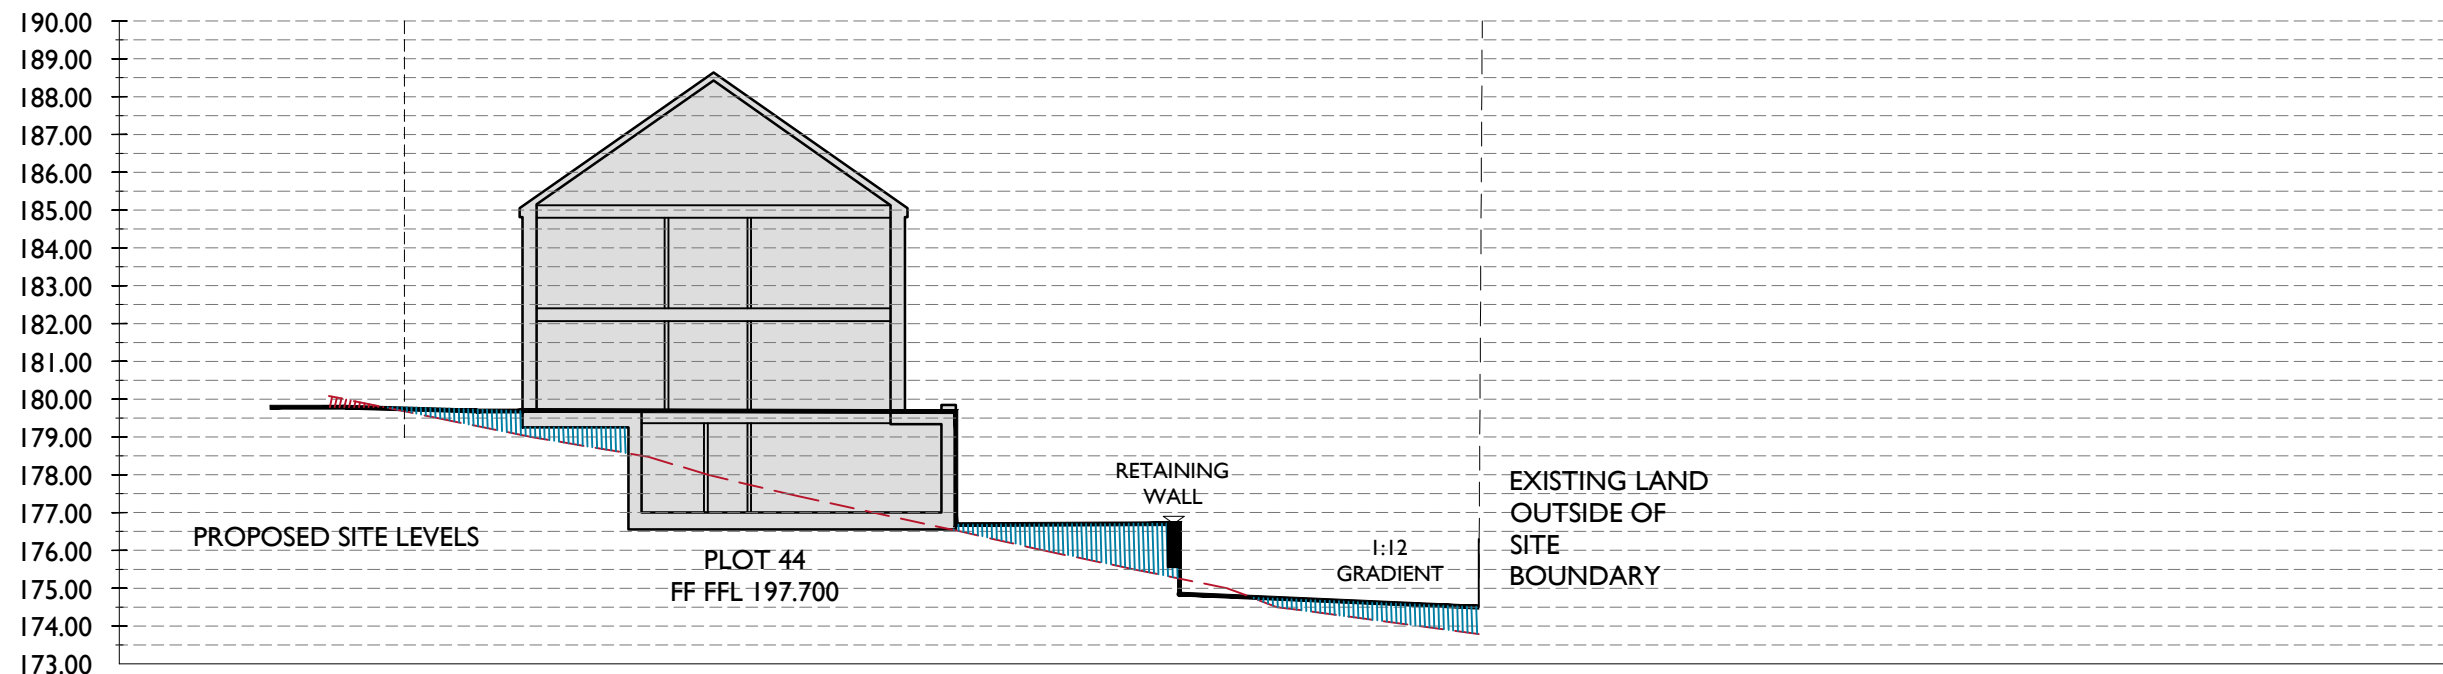

Section C-C

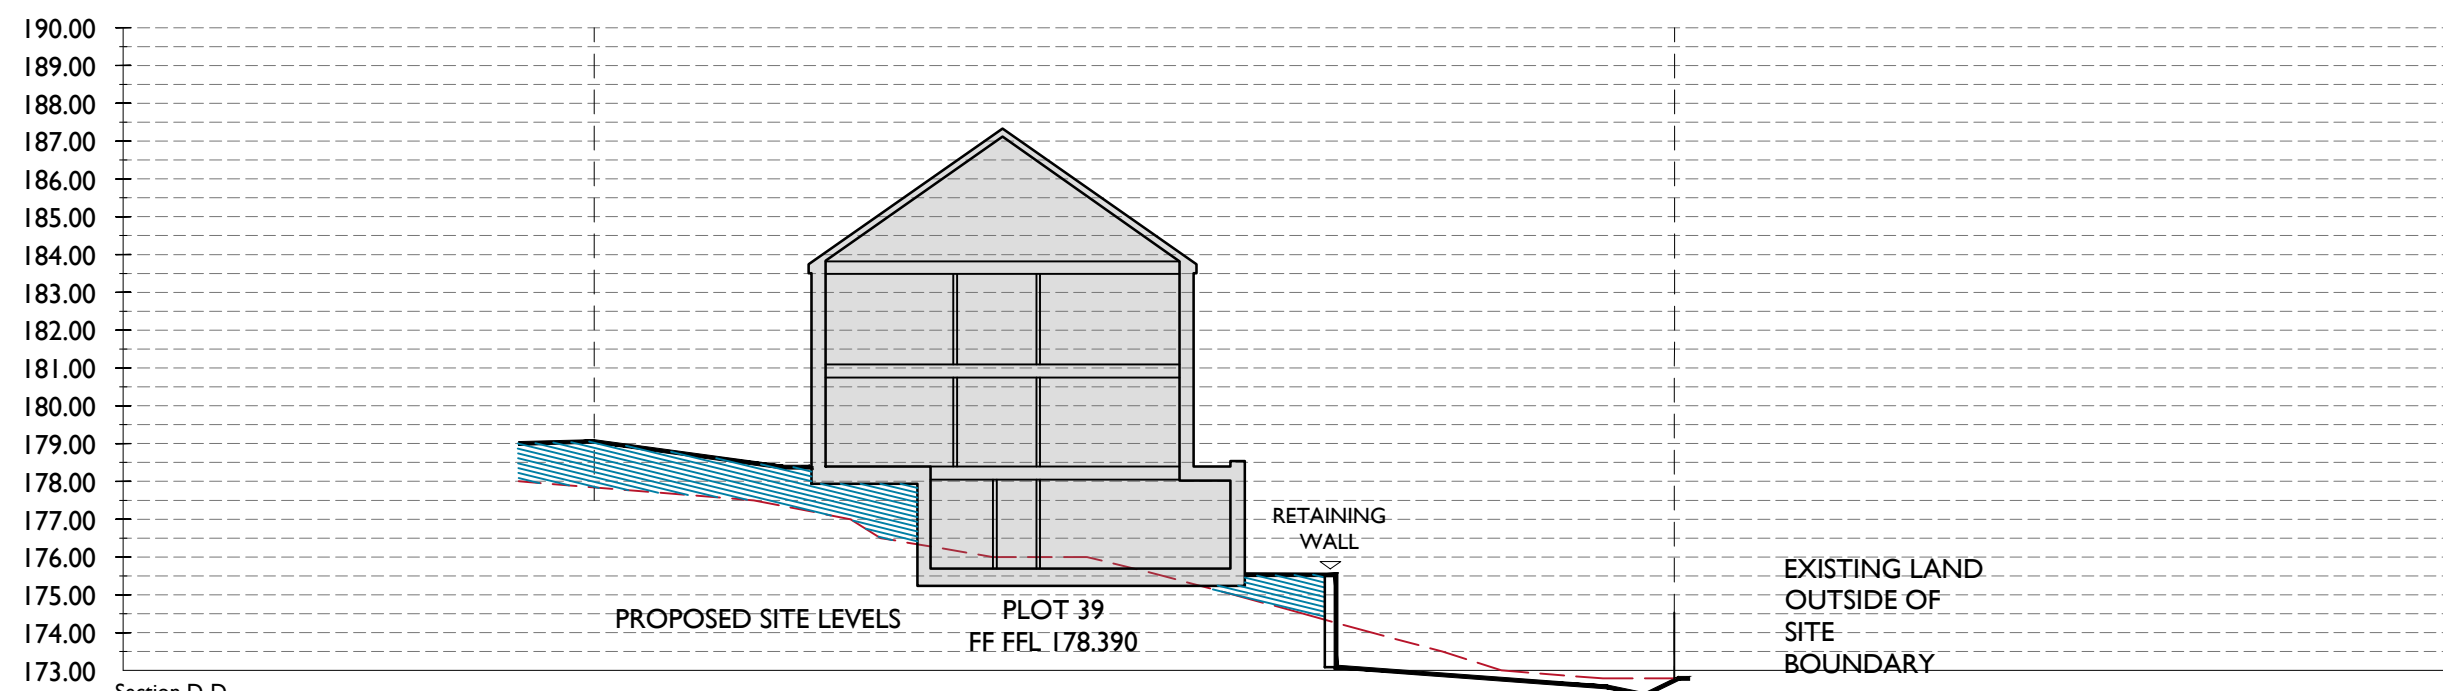

Section D-D

Suitability Code:
A3
For Planning



P03	AMENDED SECTIONS TO NEW LAYOUT. SHEET NUMBER	17.07.23	TC	MH
P02	AMENDED REAR GARDEN LEVELS	17.06.22	TC	MH
P01	DRAWING ISSUE	10.06.22	TC	MH
REV	COMMENT	DATE	DR	CH

THIS DESIGN IS COPYRIGHT ©

BBA
BREWSTER BYE ARCHITECTS

5 NORTH HILL ROAD, LEEDS, HEADINGLEY, LS6 2EN
T: 0113 2754000
info@brewsterbye.co.uk www.brewsterbye.co.uk

CLIENT

urban

JOB TITLE

Proposed residential development
Cliff Hill, Denby Dale

Proposed
Plot sections

Drawn:	TC	Scale:	1:200 @ A2
Date:	JUNE 22	Checked:	MH
DWG NO	57116-BBA- 02-ZZZ-DR-A-0240	REV:	P03

FOR COMMENT

- Notes
- Existing site section line
 - Hatch blue areas denote fill site up to proposed levels.