Suitability Code:
A3
For Planning

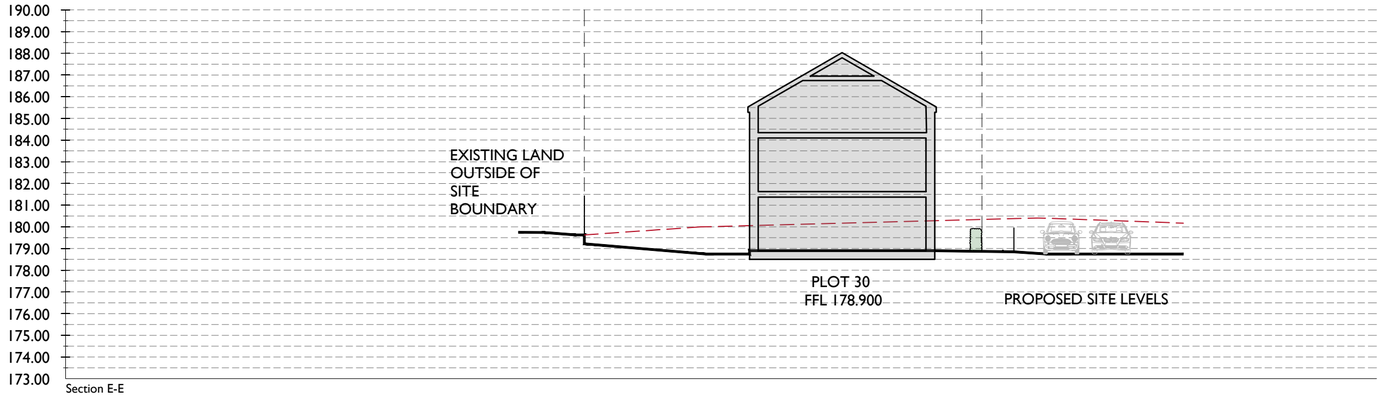

Section E-E

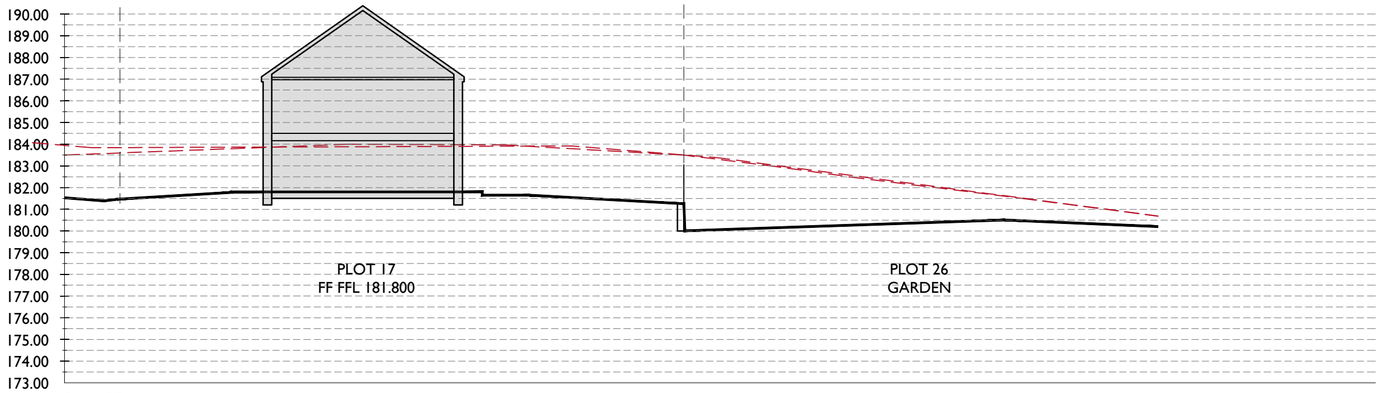

Section F-F

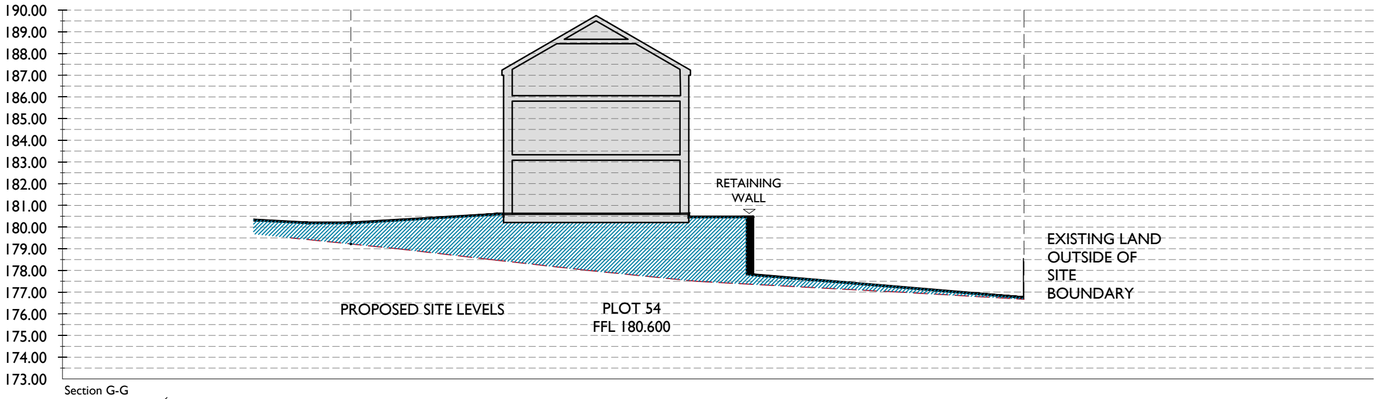

Section G-G

REV	COMMENT	DATE	DR	CH
P02	AMENDED SECTIONS TO NEW LAYOUT. SHEET NUMBER AMENDED	17.07.23	TC	MH
P01	DRAWING ISSUE	10.06.22	TC	MH

THIS DESIGN IS COPYRIGHT ©

BREWSTER BYE ARCHITECTS
5 NORTH HILL ROAD, LEEDS, HEADINGLEY, LS6 2EN
T: 0113 2754000
info@brewsterbye.co.uk www.brewsterbye.co.uk

CLIENT

urban

JOB TITLE

Proposed residential development

Cliff Hill, Denby Dale

Proposed
Plot sections

Drawn: TC
Scale: 1:200 @ A2
Date: JUNE 22
Checked: MH

DWG NO 57116-BBA- 02 -ZZZ-DR-A- 0241
REV: P02

Notes

Existing site section line

Hatch blue areas denote fill site up to proposed levels.