



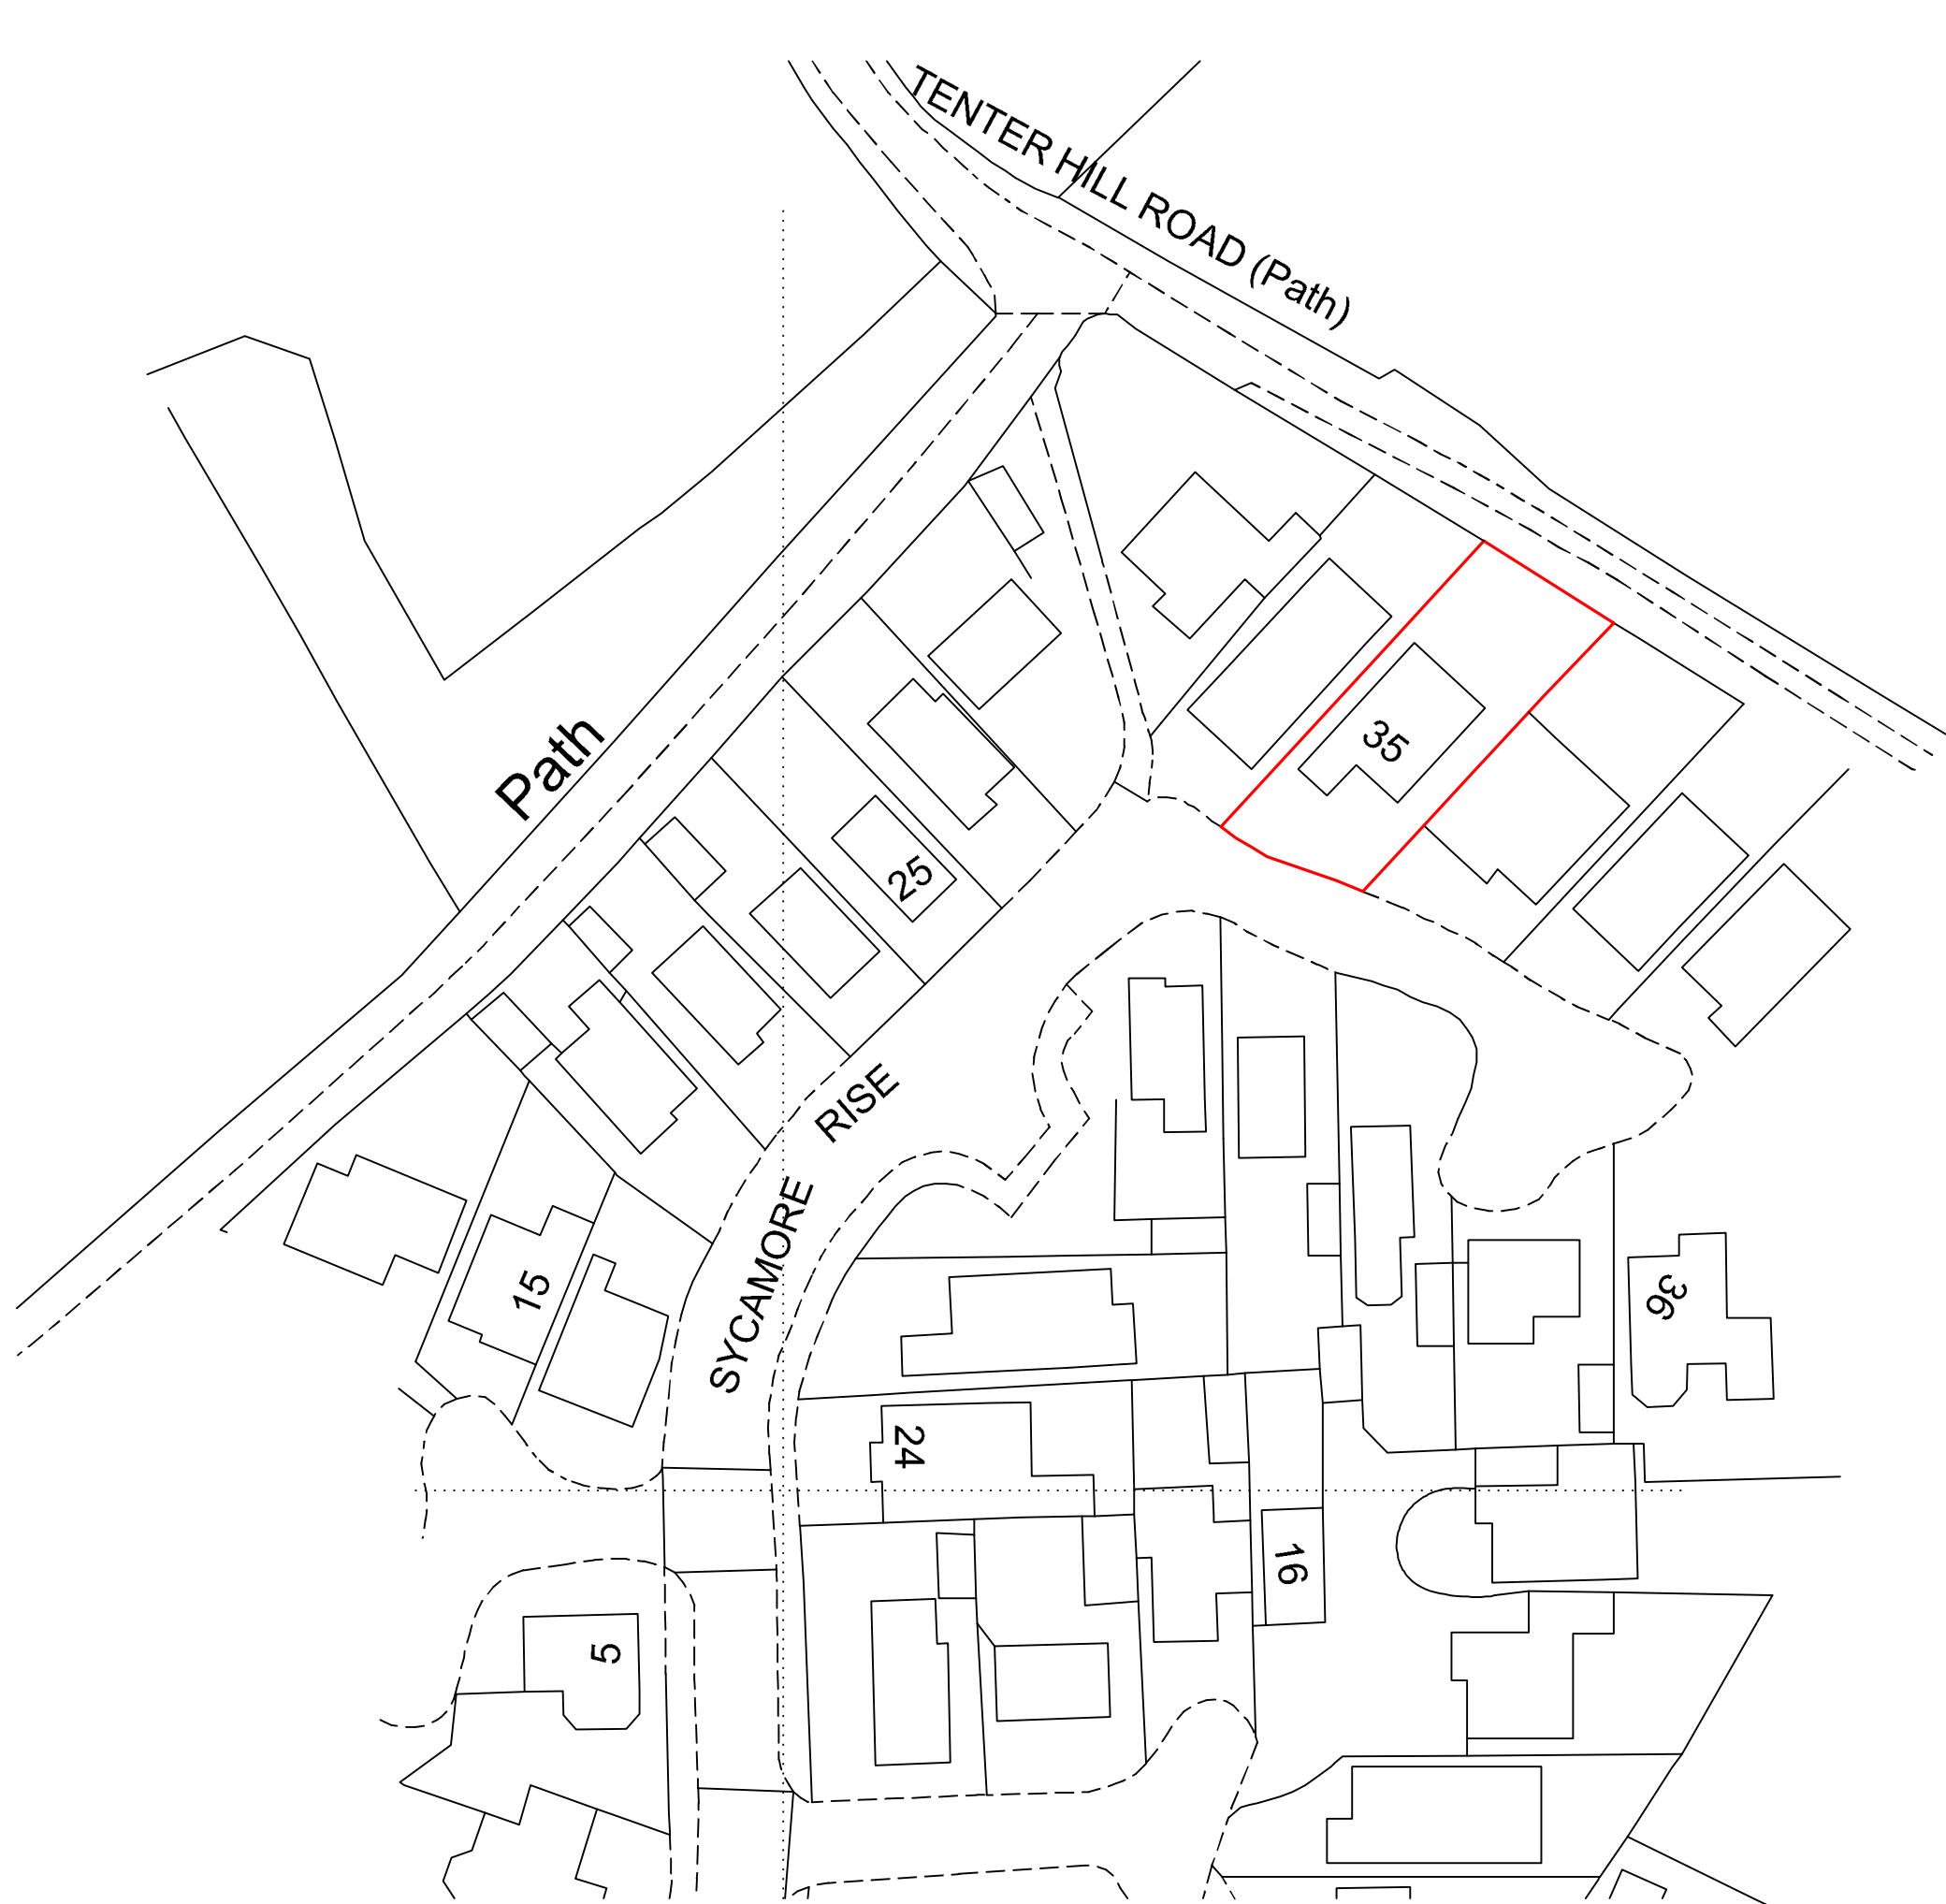

Application site



Other land in ownership of Applicant

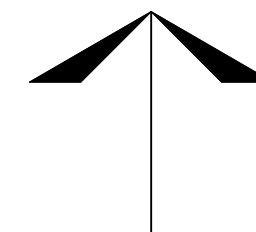

GRID NORTH

Proposed demolition of former garage and erection
of single storey extension and alterations at
35 Sycamore Rise
Wooldale
Holmfirth

VALLEY PROPERTIES

5HOLMFIRTH ROAD
MELTHAM
HOLMFIRTH
HD9 4AA

BLOCK PLAN

SCALE: 1/500
DATE: SEPT. 2026
DRG. NR. BP 01