


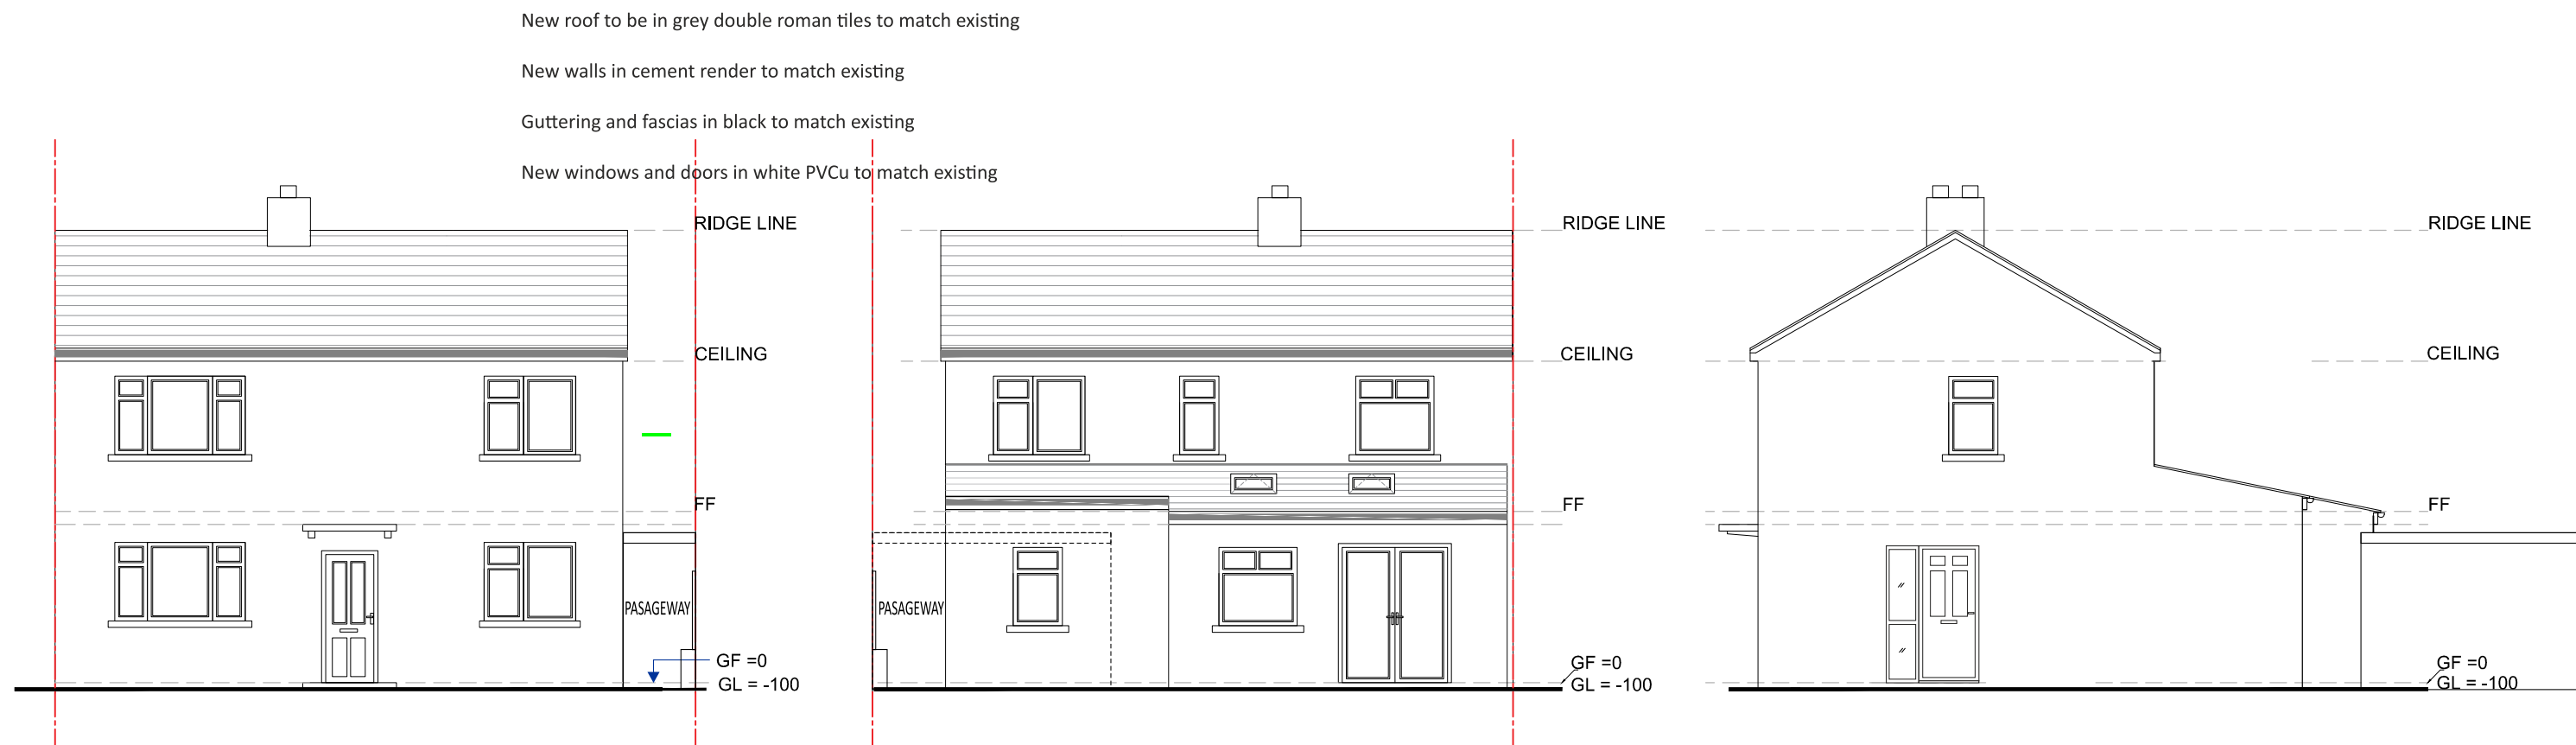

PROPOSED NORTH-EAST ELEVATION

PROPOSED SOUTH-WEST ELEVATION

PROPOSED NORTH-WEST ELEVATION