

Issue Purpose : HH Application

Project	Proposed single storey rear extension,
Address	21 Clarke Street, Dewsbury, WF13 4LP

Date	04-06-2026
Scale	1:250 @ A4
	Site plan
D.N.	2630 - 21CS - 02

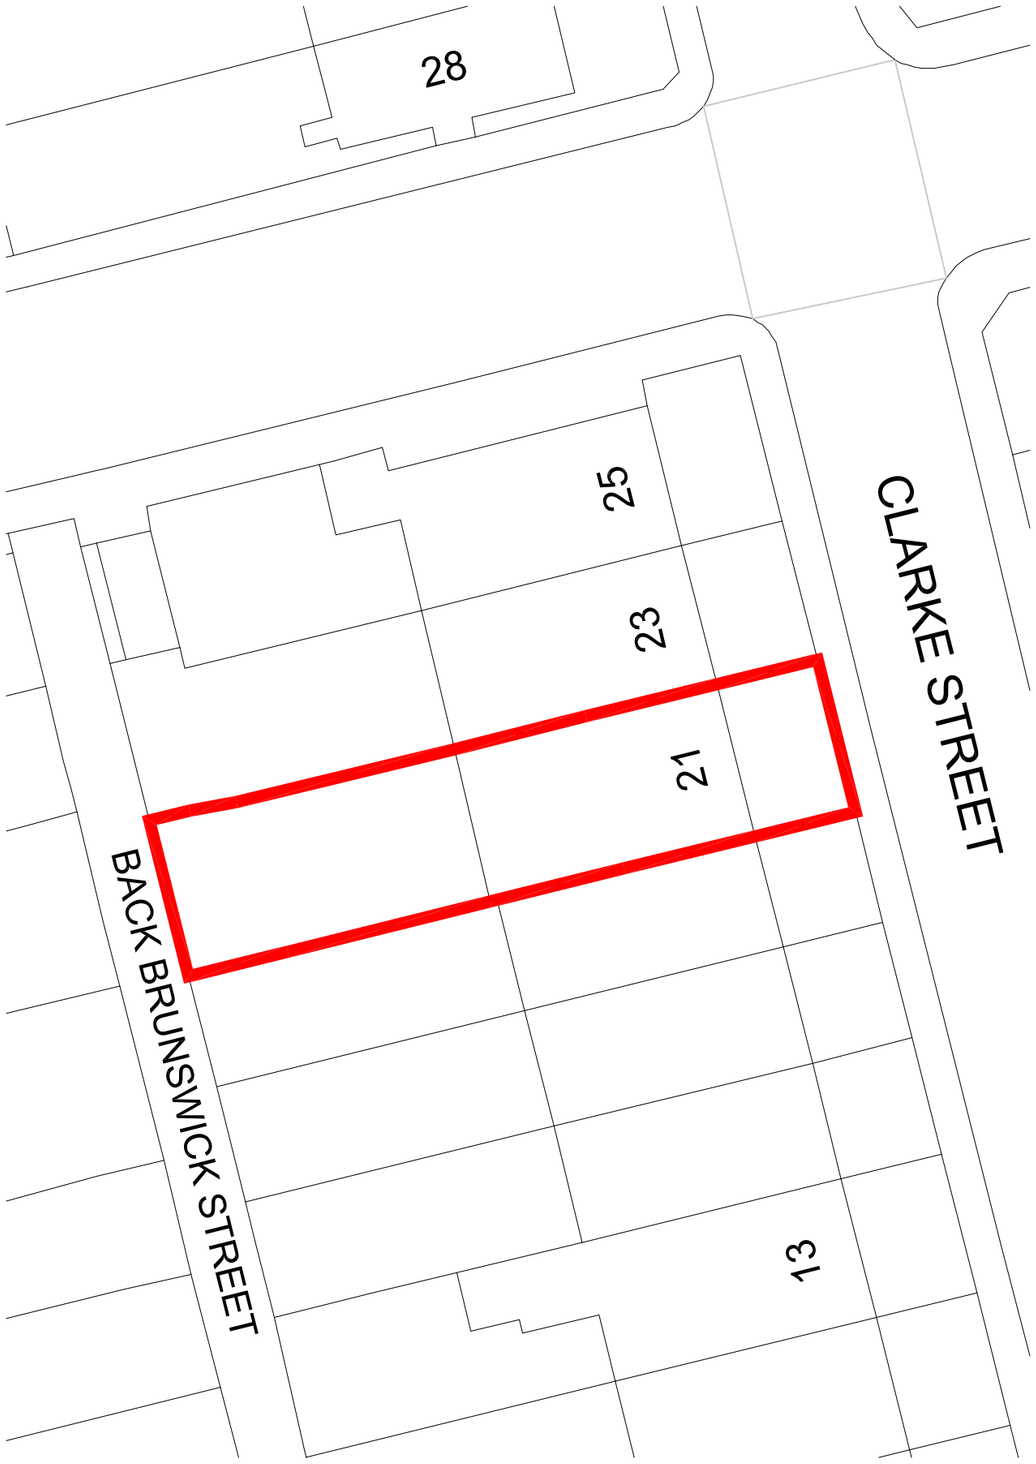

EXISTING SITE PLAN

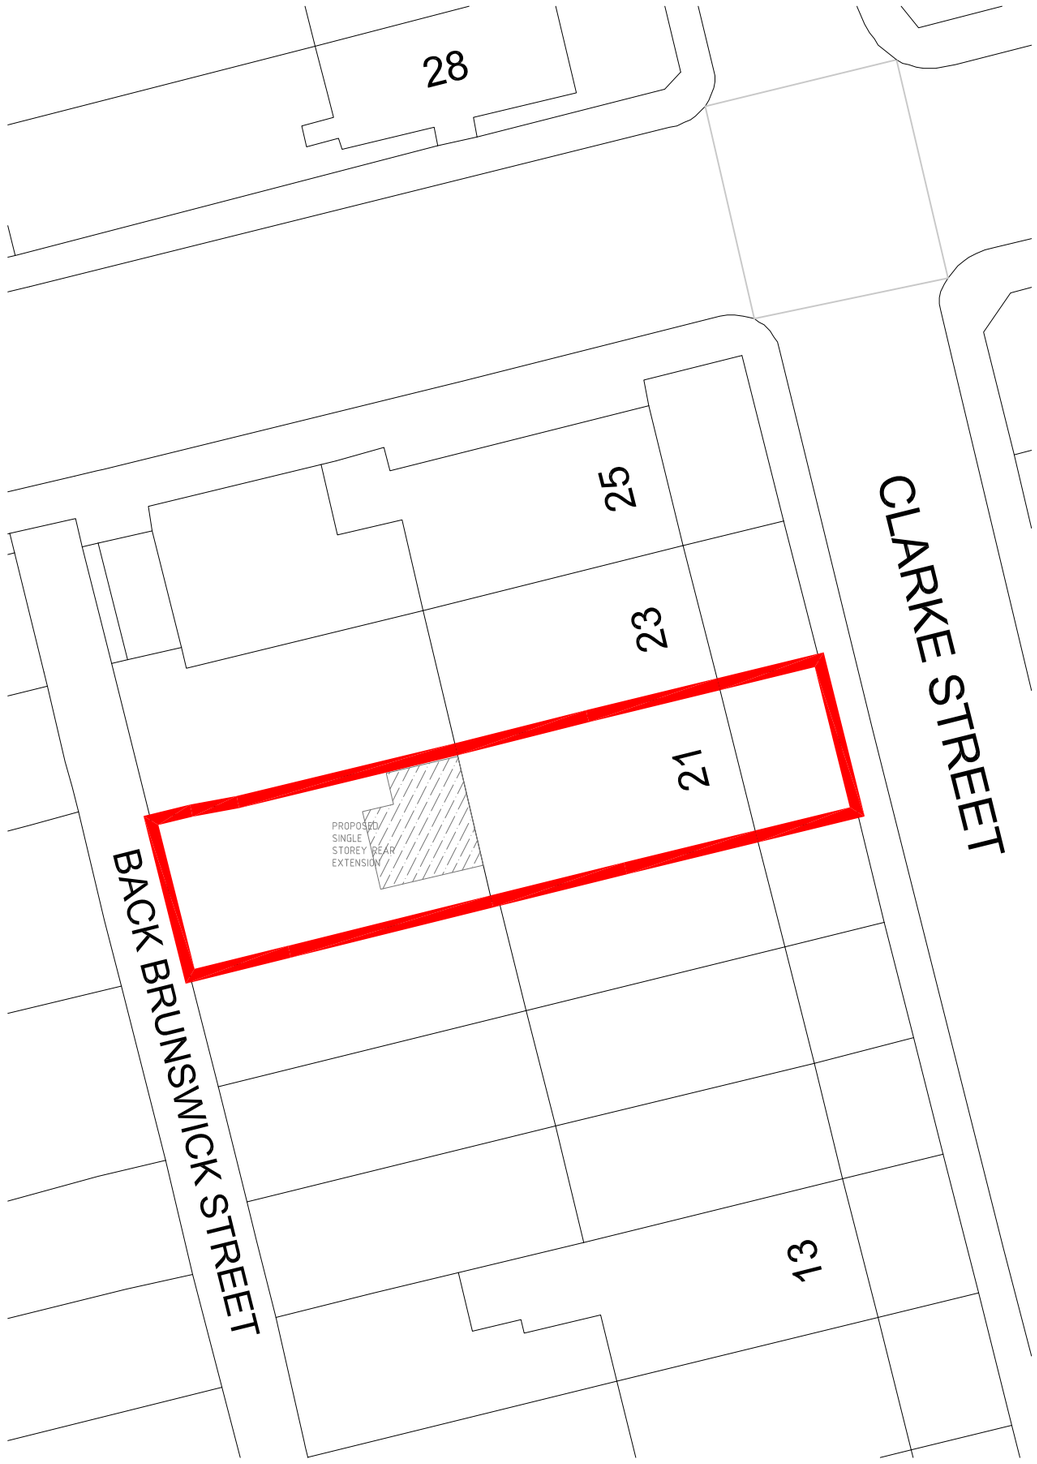

PROPOSED SITE PLAN