






Google earth from 2011 showing decking



Decking built on top of patio area 2011



Existing raised patio area from pre 2009

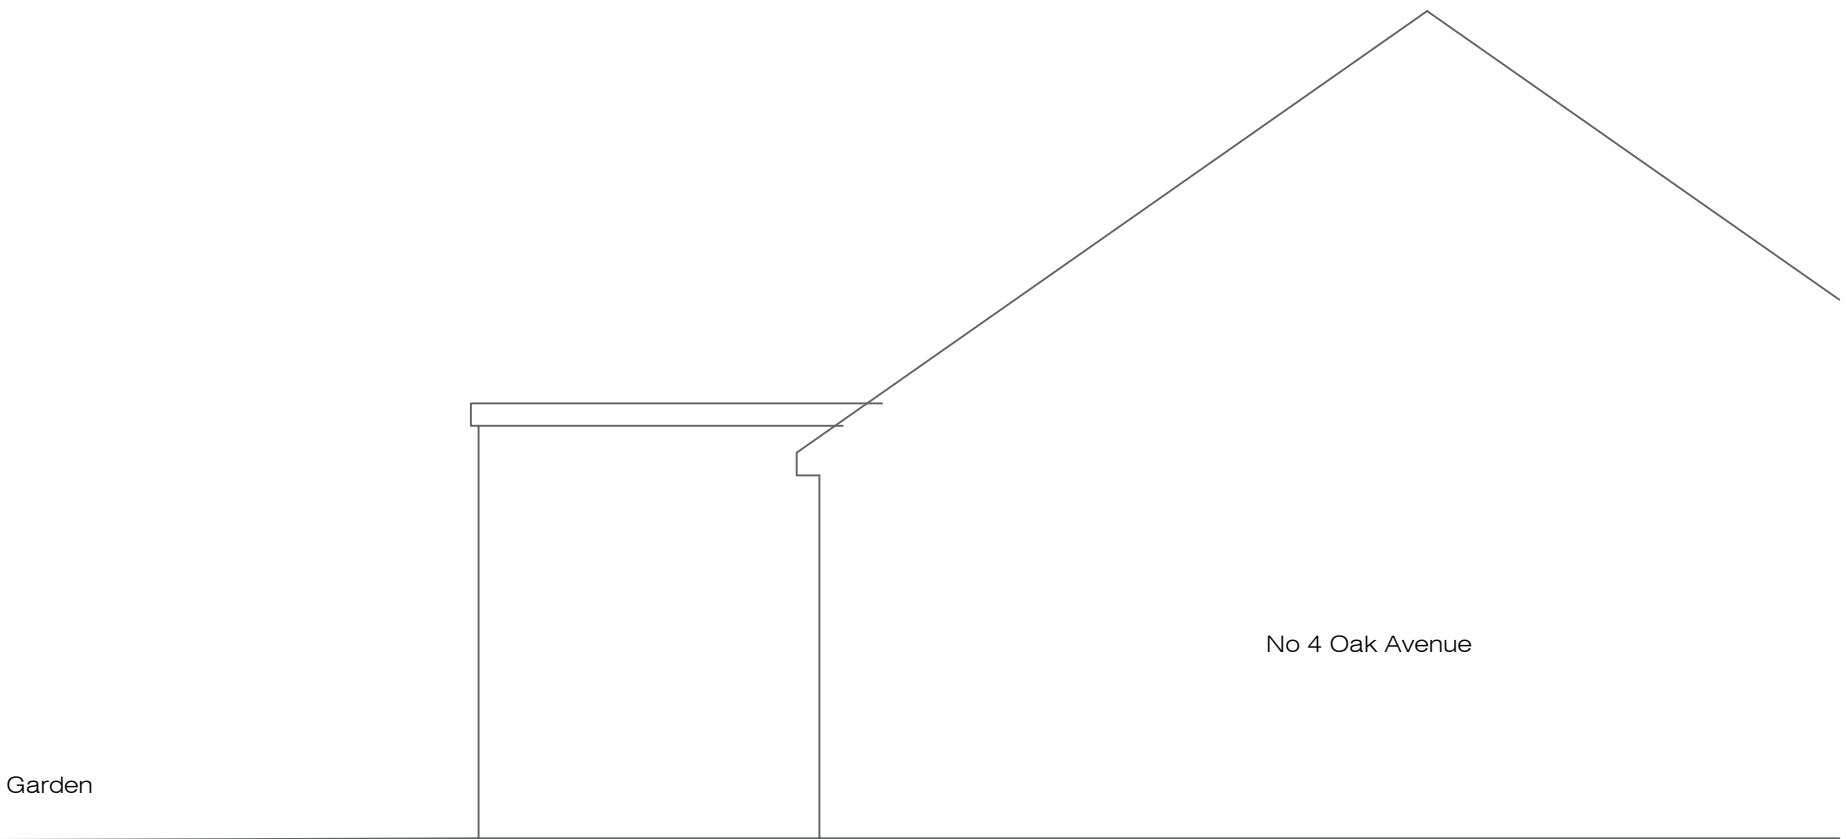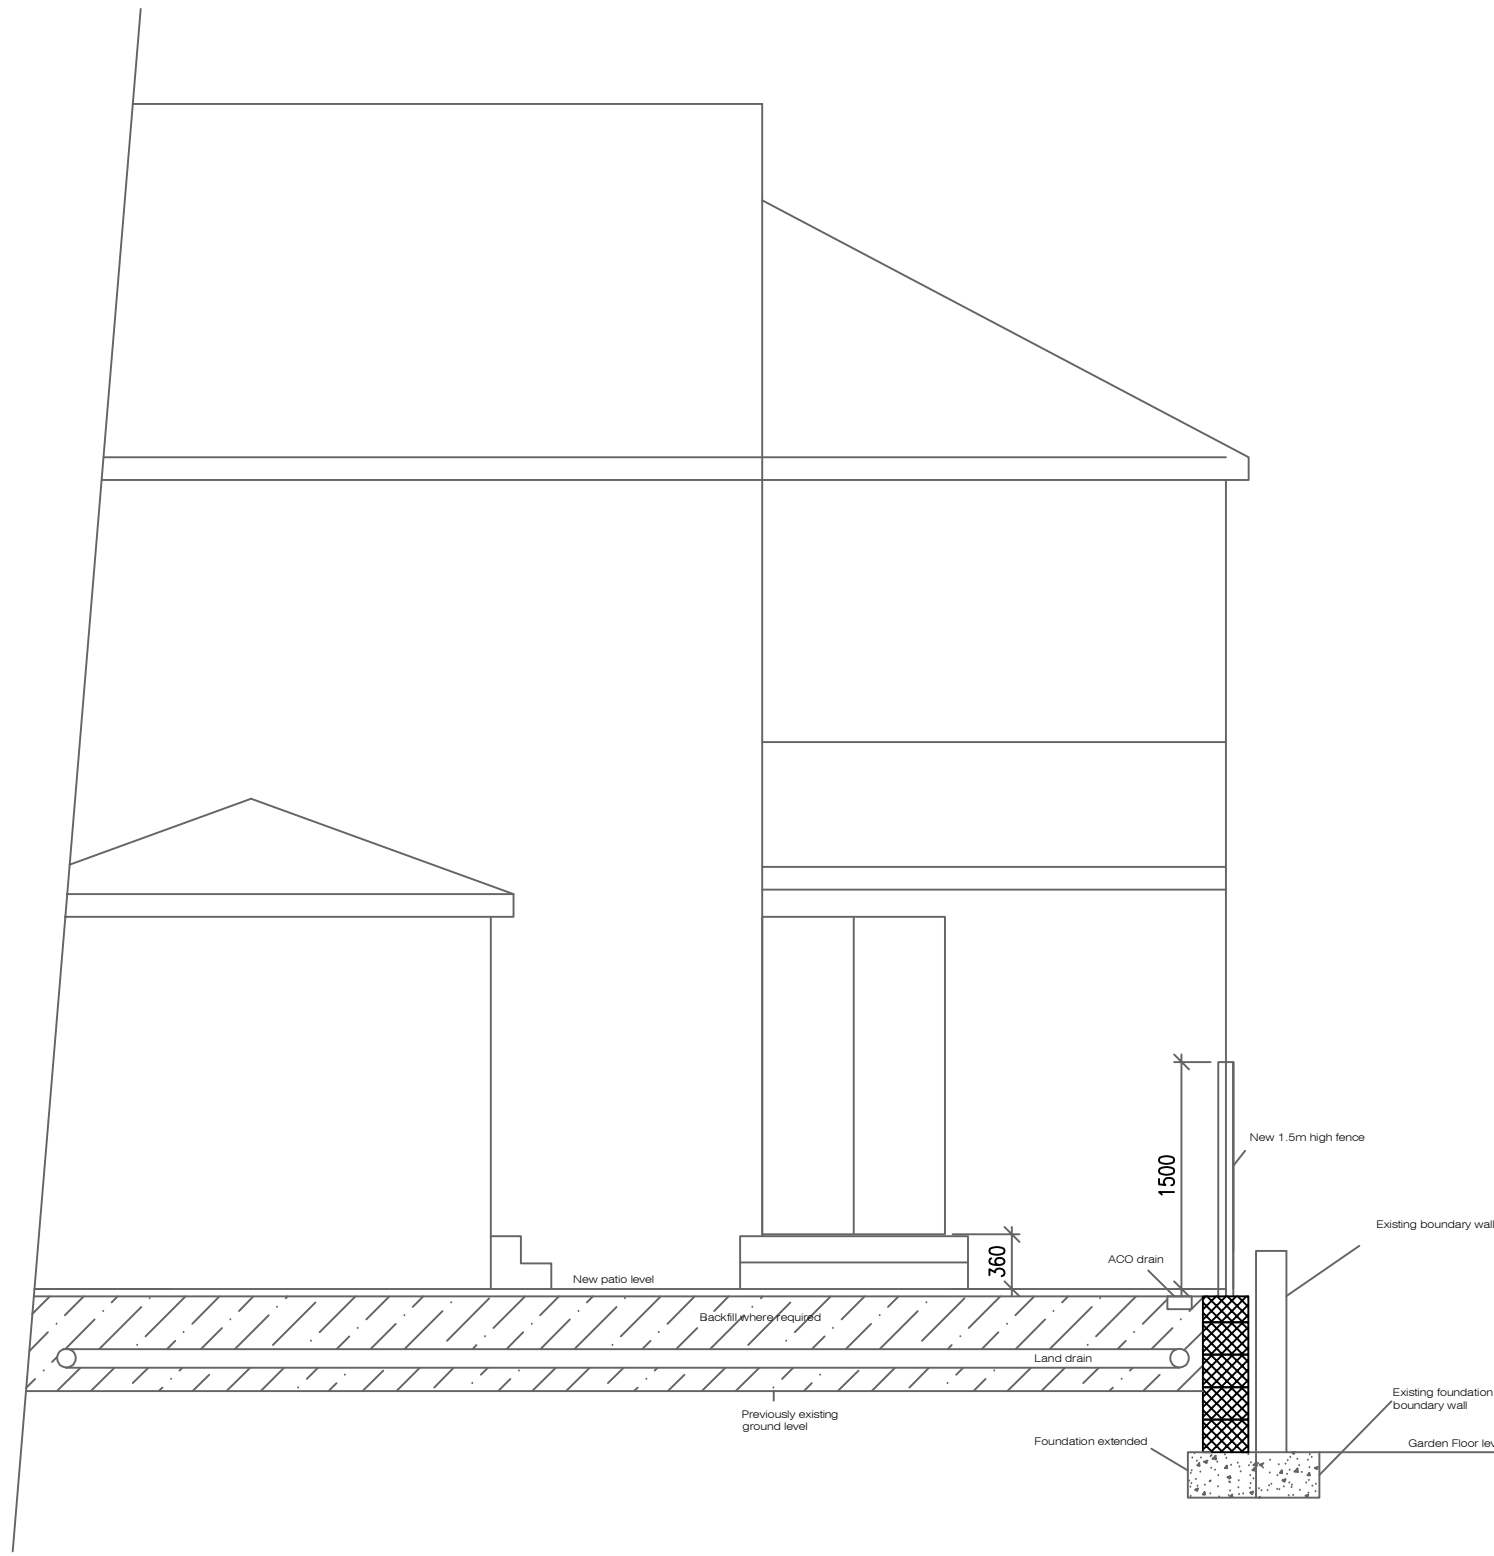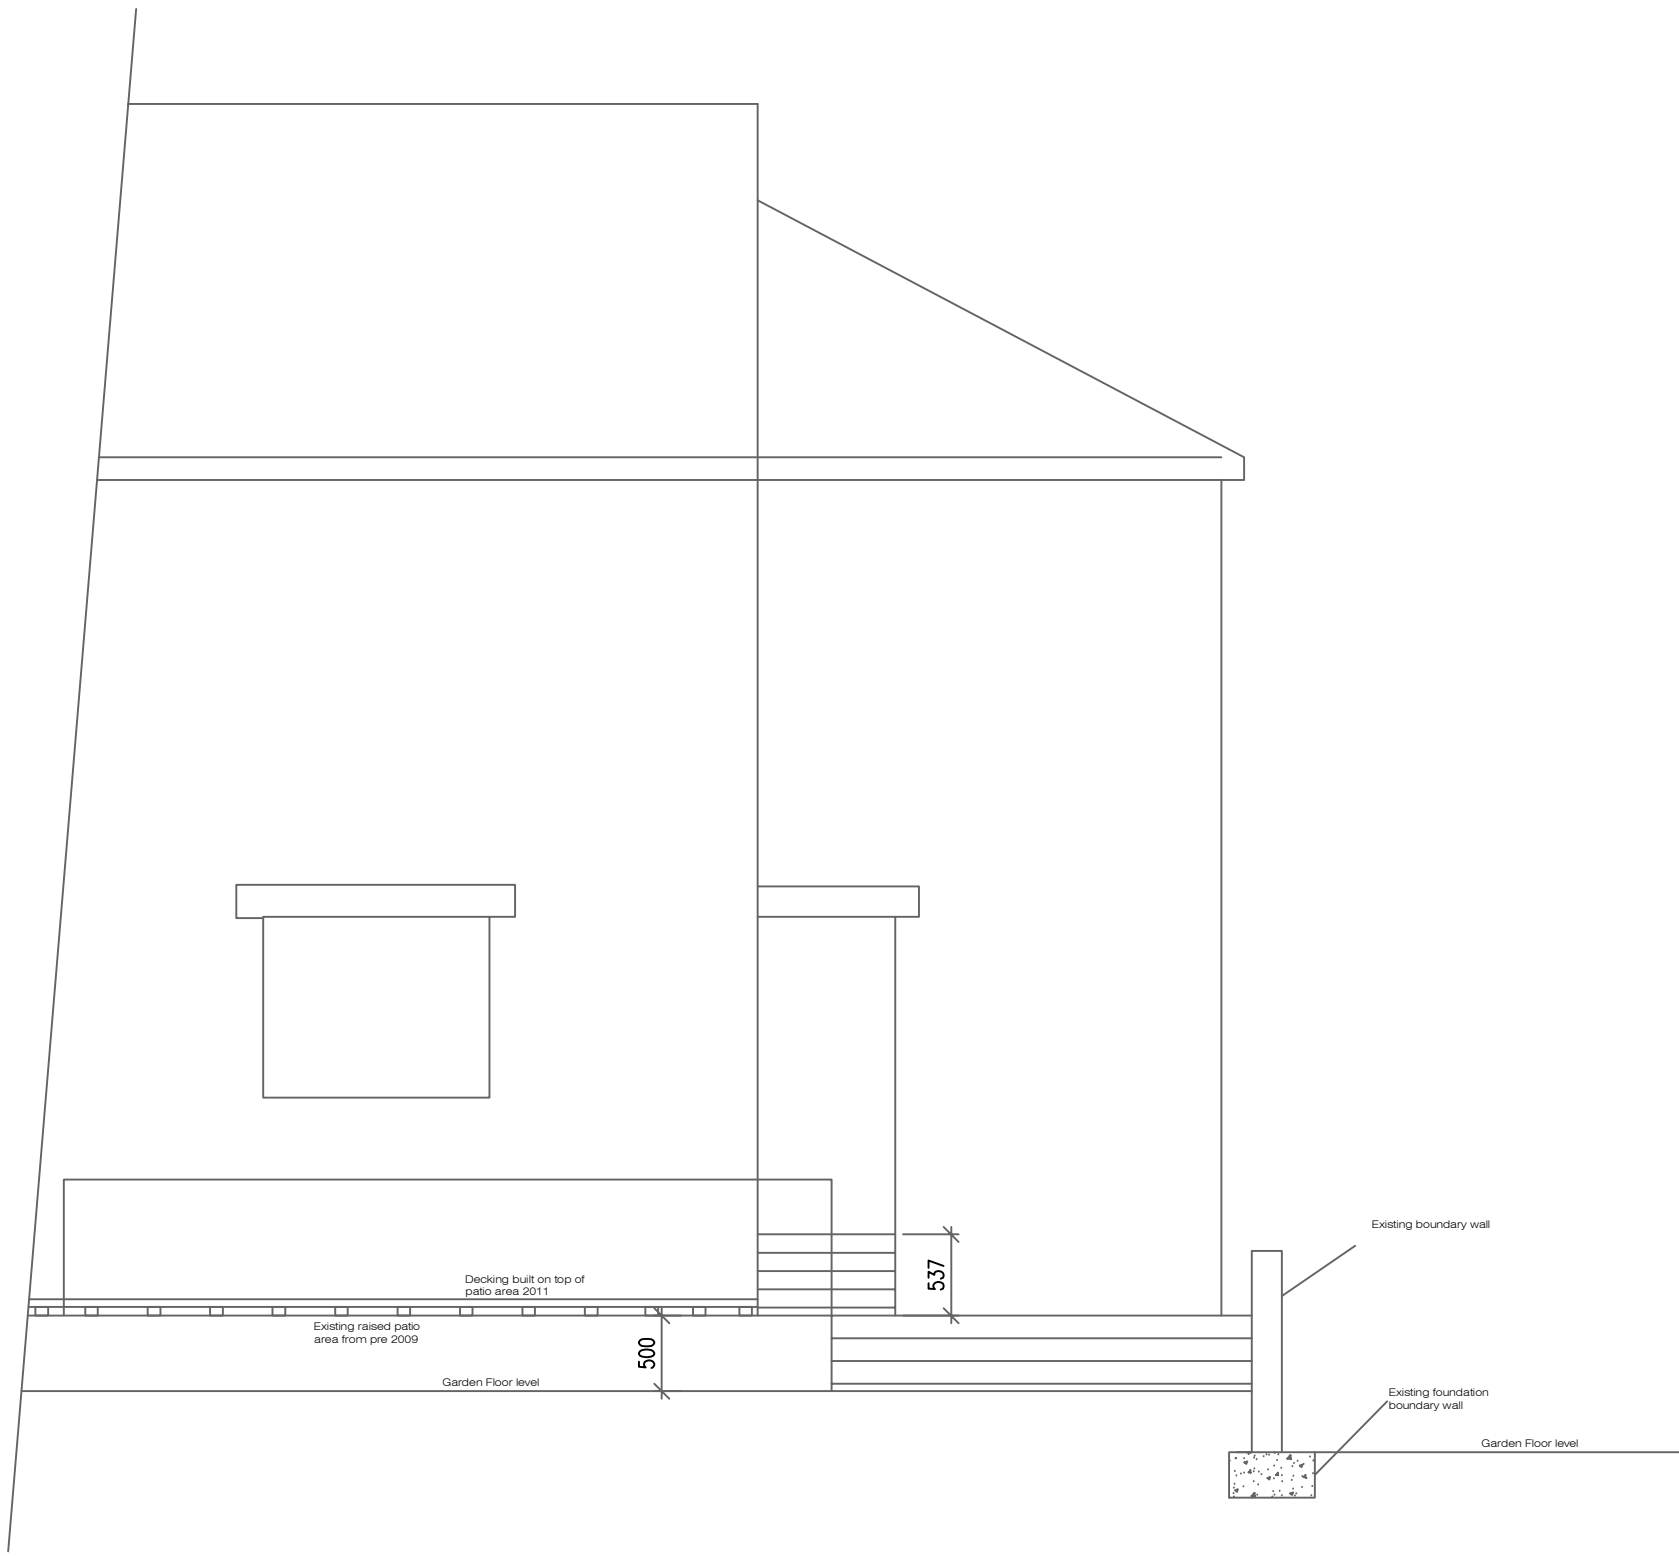

REVISION	DATE	DESCRIPTION



6 Sycamore Croft Skelmanthorpe
Huddersfield HD89UX
paddocksarchitecture@gmail.com07809724312

Project	Proposed patio and boundary treatment to 1 Earles Avenue Dalton HD58DT	F 2123	Scale
		R	
Drawing	Existing and proposed sections	Date 29/09/2026 Drg No	1:50
		2	