

Planting Plan

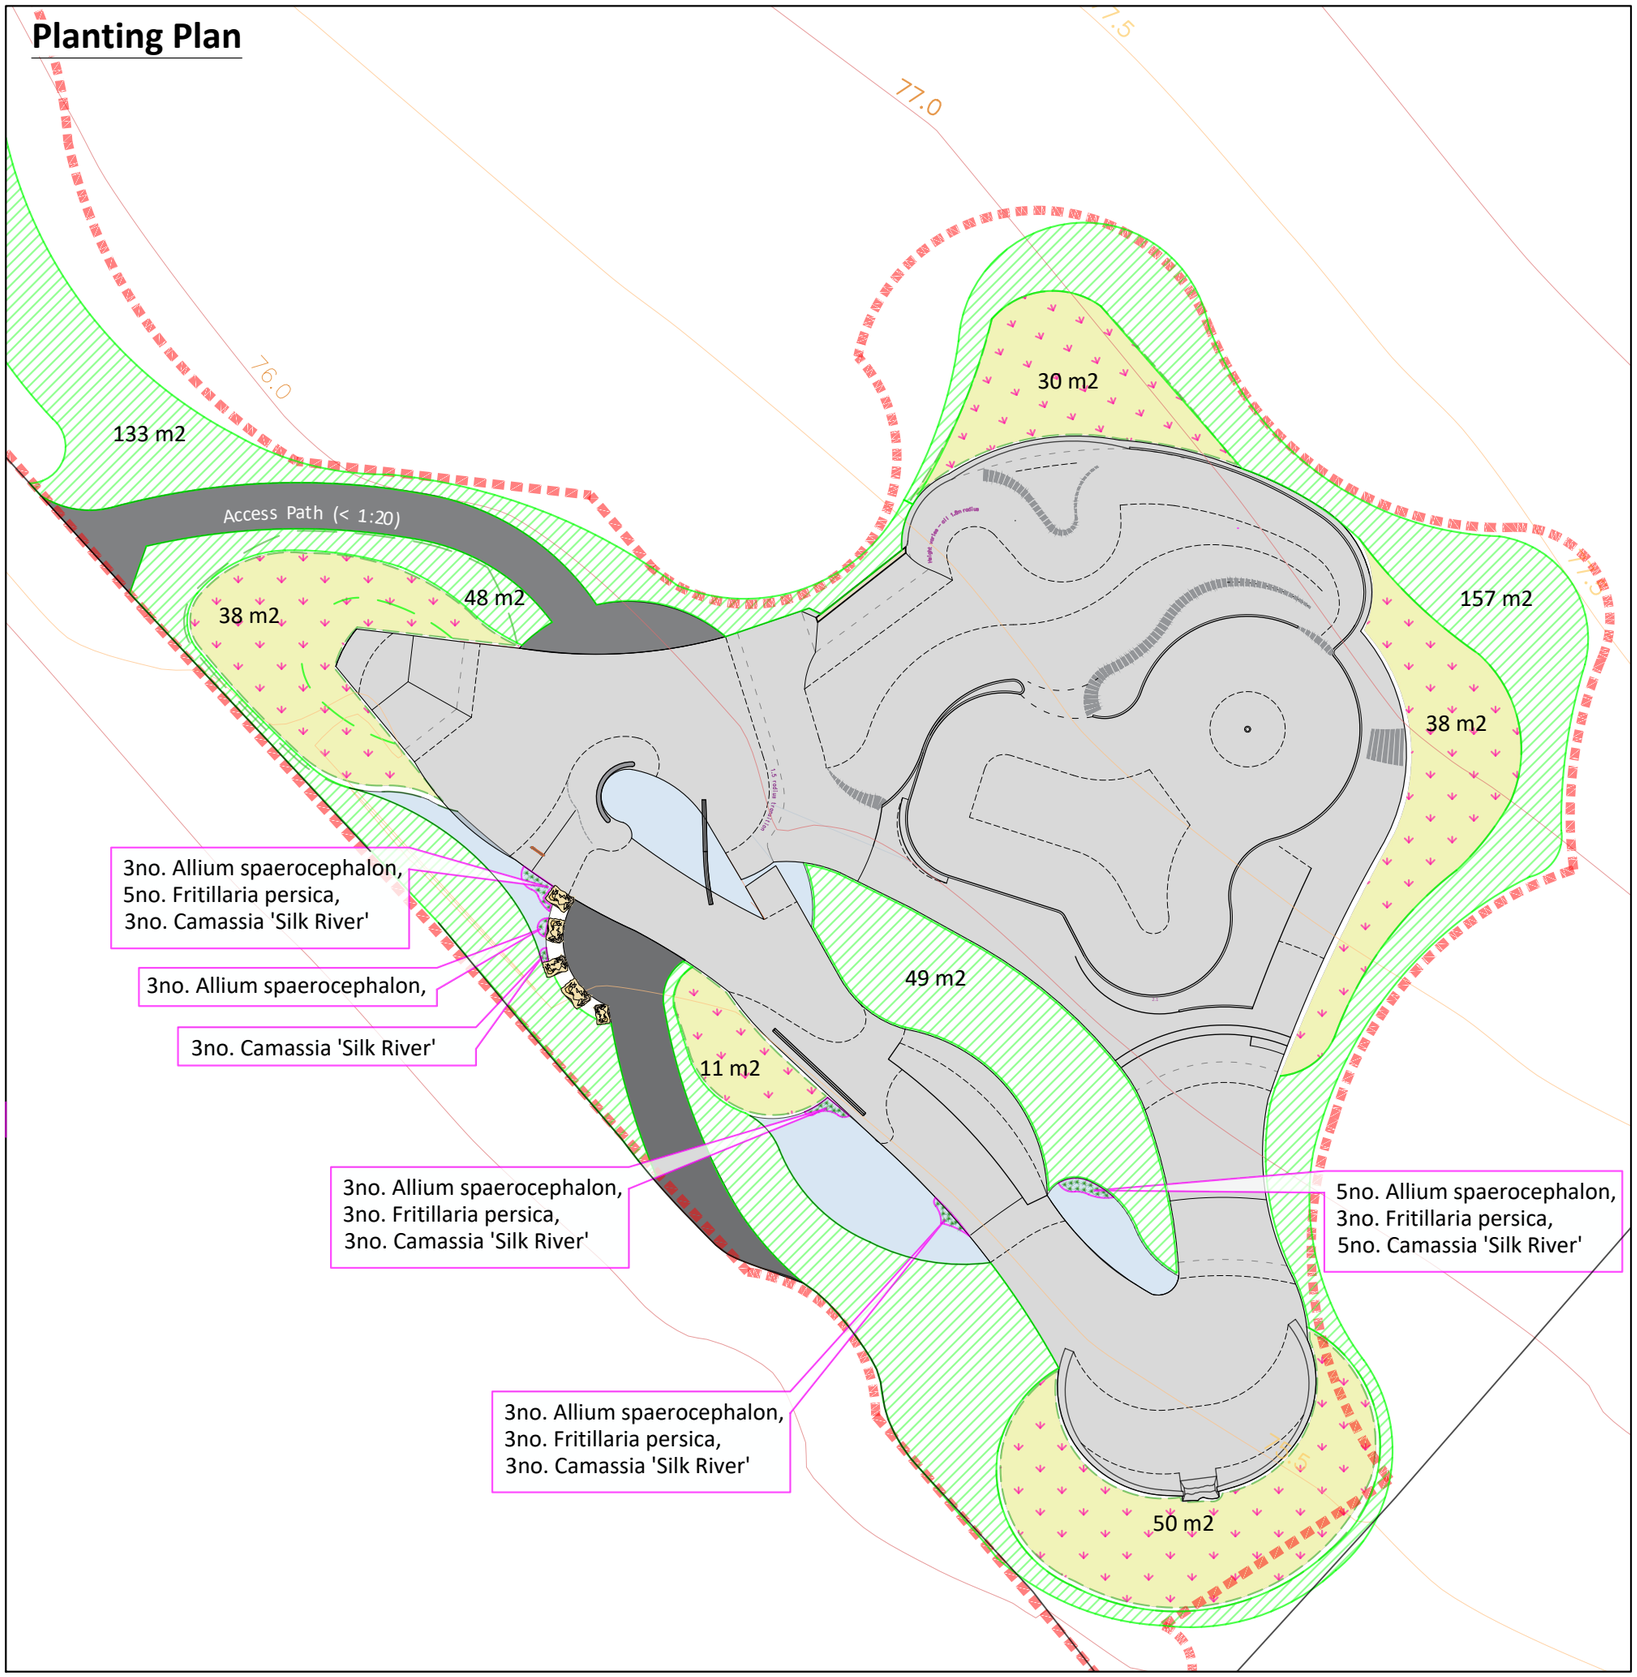

Indicative Section through Planting in Drainage Beds

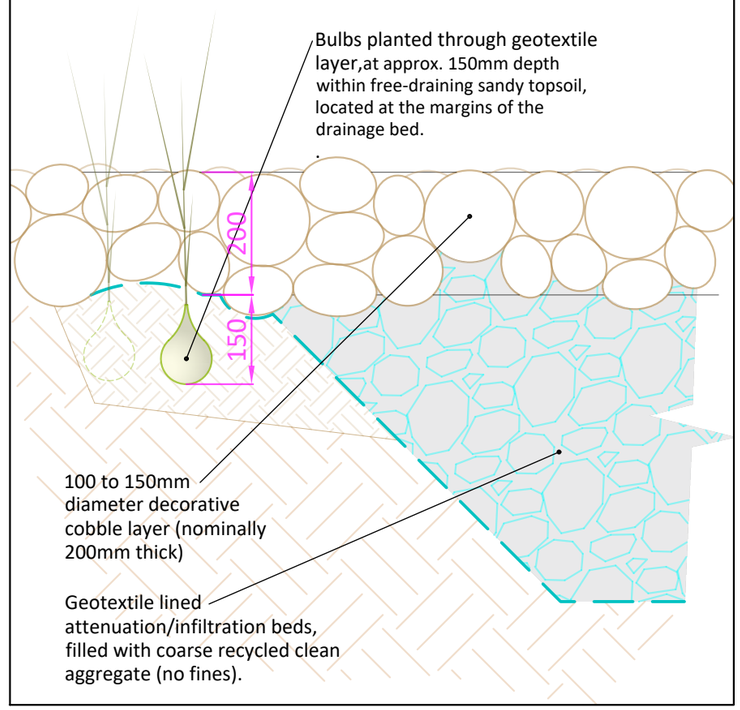

Bulb Schedule
17no. Allium spaerocephalon
14no. Fritillaria persica
17no. Camassia 'Silk River'

Key

148 m2 — Areas for Grass Seed

77 m2 — Areas for Wildflower Seed

Grass Free Wild Flower Lawn Seed Mix, sown @ 2g/m2

Wildflower Lawns and Meadows Ltd.

Email: colin@wildflowerlawnsandmeadows.com

Tel: 01435 810446



Bulb-planting in upper slopes of rain-garden areas (see below).

Bulbs to be planted in Autumn, in odd numbered groupings.

Kirklees COUNCIL

Landscape, Vine Street, Huddersfield HD1 6LG

Client: PARKS_AND_GREENSPACES

Project: SPEN_VALLEY_SKATEPARK

Drawing Title: PLANTING_PLAN

A3	Scale: 1:200 1:10	Drawn: SF AUG_2026	Checked: AF DEC-2025

Cad Ref: v:\groups\landscapearchitects\projects\lad\lad.445 spen skatepark royds park\4. drawings\post tender negotiations\spen skatepark- contract drawing pack 3_1_2119_863bda23.sv$_1_25417_fddd2b3b.sv$

Project No.	Drawing No.	Revision
LAD.445	LA-106	A