
North

Only figured dimensions should be used.

Scaled dimensions should be checked with the Architect.
This drawing together with the design, is the property and copyright of the Architect and must not be reproduced without written permission

0 1 2 3 4 5
GRAPHIC SCALE: 1:50

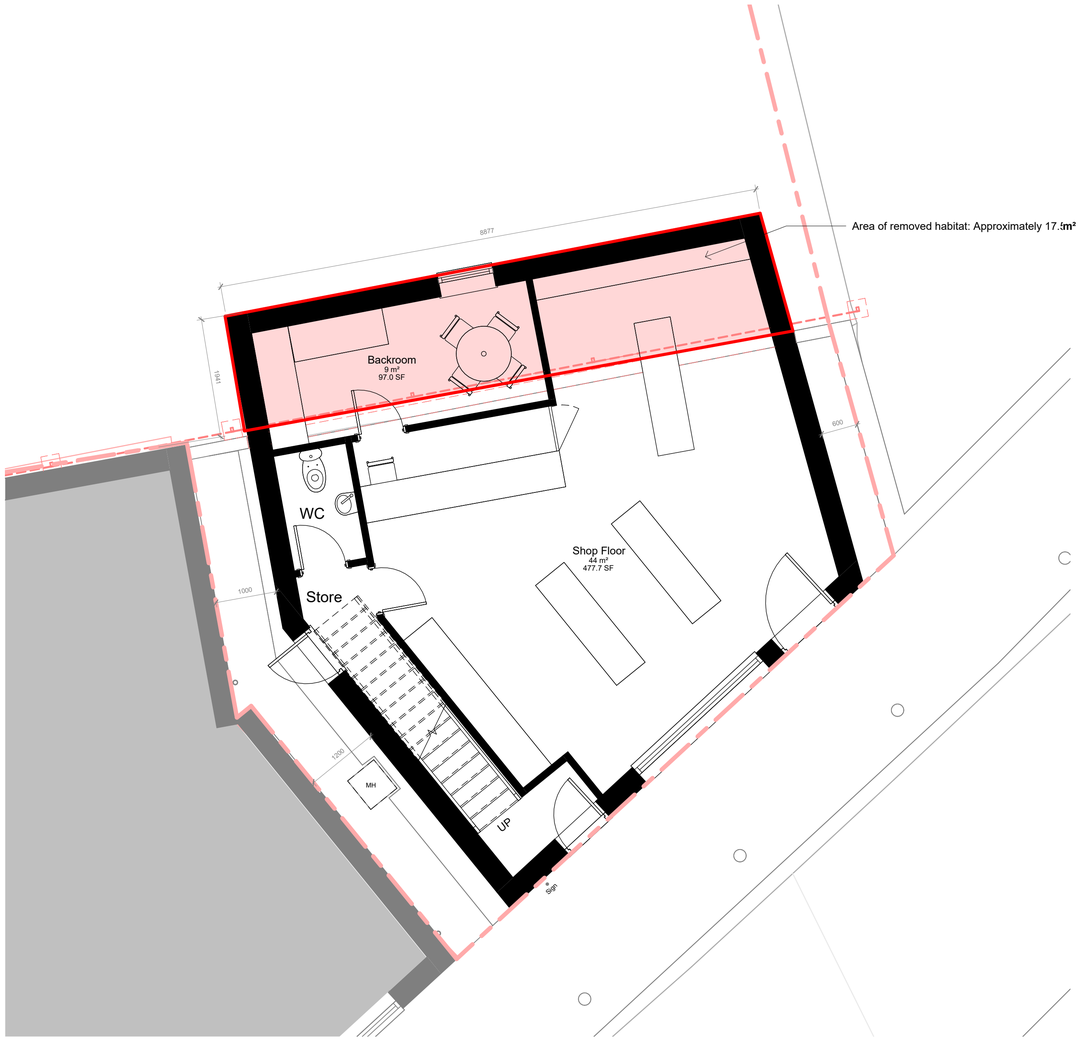

Ground Floor Plan
1 : 50



First Floor Plan
1 : 50

rev	description	drwn	auth	date
A	Updated to client's comments.	GA	JC	23.06.26

DO NOT SCALE OFF THIS DRAWING

ACUMEN
Designers & Architects
acumenarchitects.co.uk 01484 546 000
Headrow House, Old Leeds Road, Huddersfield, Huddersfield HD1 1SG

Client: Mr A Yasir

Project: 307 & 309 Old Wakefield Road

Project No	Drawing No	Rev
2989	(100)04	A

Description: PROPOSED FLOOR PLANS

Scale	Date Drawn	Drawn By	Authorised By
1 : 50 @ A1	29.05.26	GA	JC

Purpose of Issue
Planning ● Building Regs ○ Tender ○ Construction ○ Comment ○ Info ○