


Only figured dimensions should be used.

Scaled dimensions should be checked with the Architect.

This drawing together with the design, is the property and copyright of the Architect and must not be reproduced without written permission



Red line site area: 0.04 hectares.

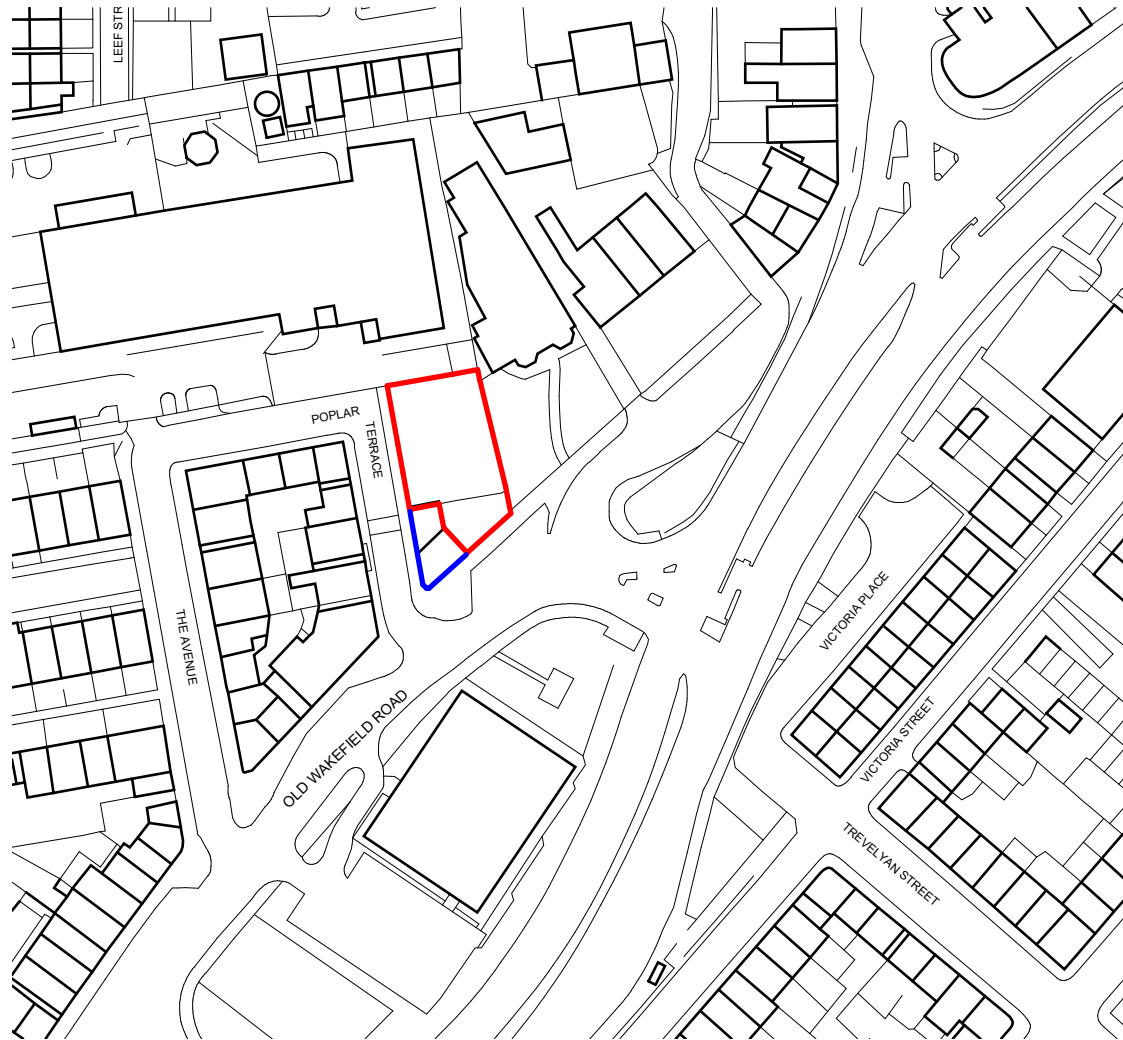

LOCATION PLAN

1 : 1250

Graphical Scale 1:1250

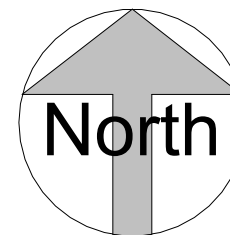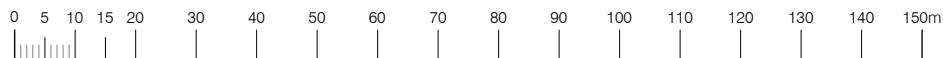

rev	description	drwn	auth	date
DO NOT SCALE OFF THIS DRAWING				
ACUMEN Designers & Architects acumenarchitects.co.uk01484 546 000 Headrow House, Old Leeds Road, Huddersfield, Huddersfield HD1 1SG				
Client		Mr A Yasir		
Project		307 & 309 Old Wakefield Road		
Project No	Drawing No	Rev		
2989	(LOC)			
Description				
LOCATION PLAN				
Scale	Date Drawn	Drawn By	Authorised By	
1 : 1250@ A4	29.05.26	GA	JC	
Purpose of Issue				
Planning ☒ Building Regs ☐ Tender ☐ Construction ☐ Comment ☐ Info ☐				