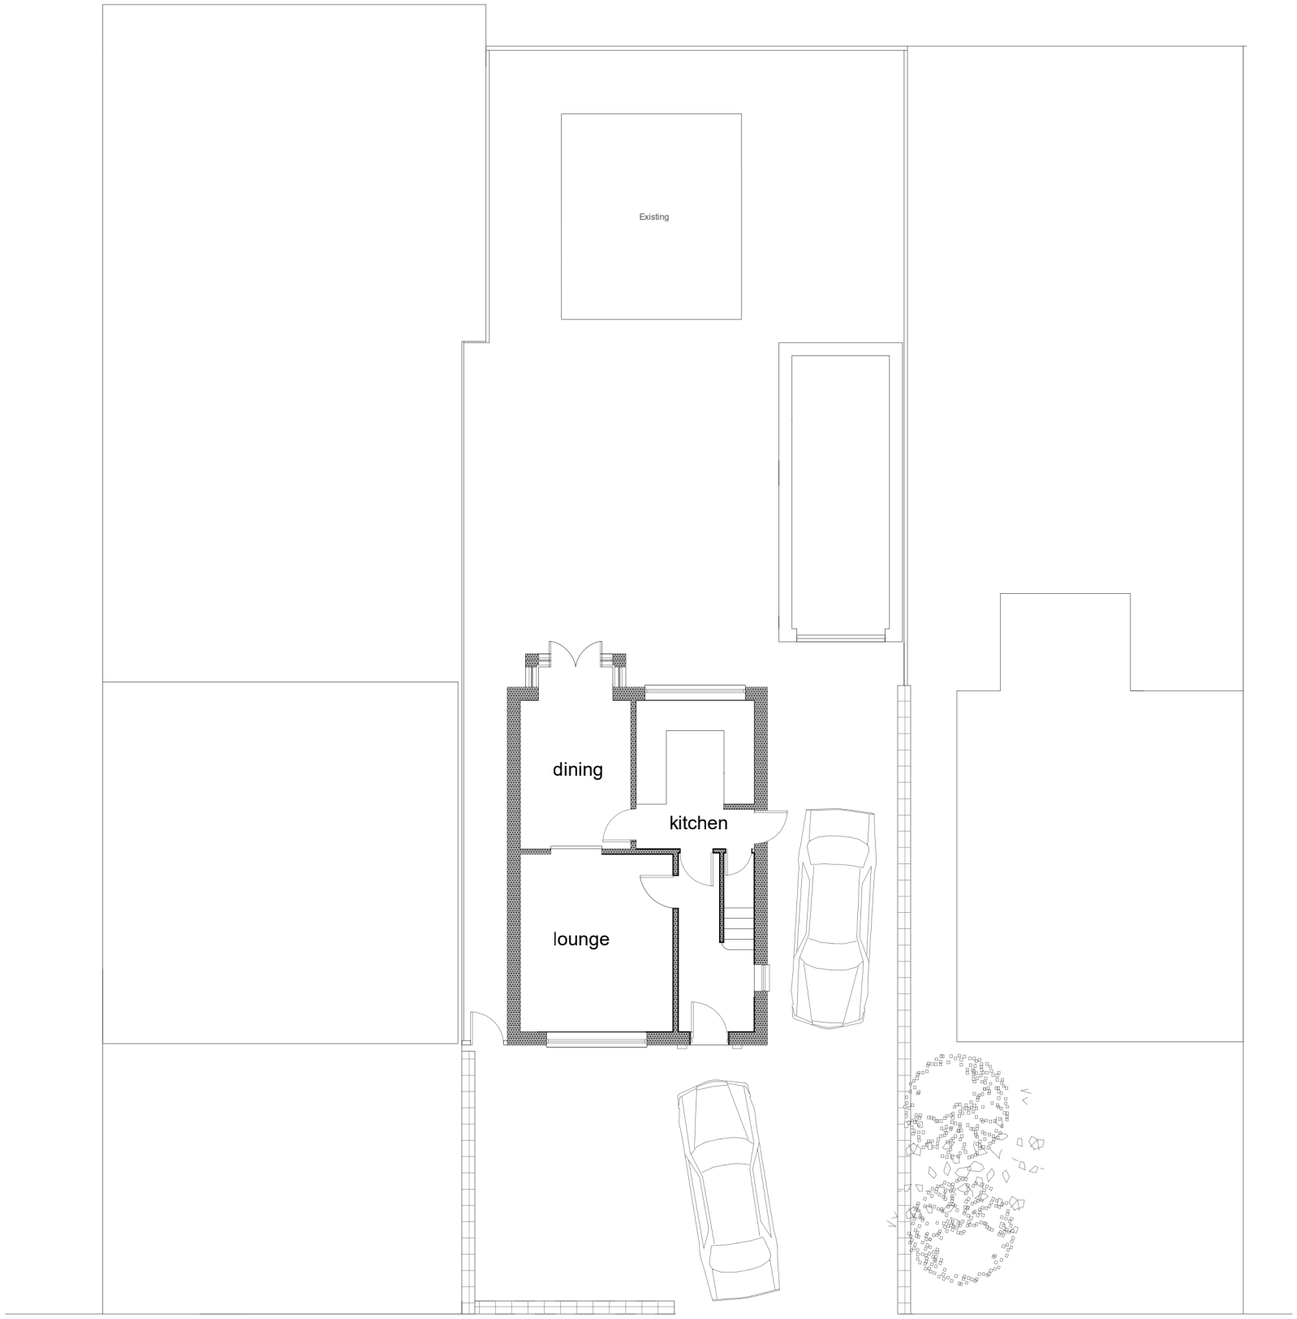


Important Notice
Do not scale off this drawing. Critical dimensions should be checked on site prior to works commencing. Dimensional conflicts should be brought to RIM Architectural Services LTD attention as soon as they become apparent. Failure to do so could render the contractors or builders liable for potential subsequent losses and impact on timescale. Copyrights reserved in this drawing and any works executed from this drawing remains the property of RIM Architectural Services LTD Further copies must not be made without the prior permissions of RIM Architectural Services LTD

Revisions		

N
W E
S

Notes :

RA
RIM Architectural services

Address : 114 Westbourne road, Huddersfield HD14LF
Mobile : 07926268759

Address
77 Mount Avenue Huddersfield
HD3 3XS

Drawing Title
Existing Site

Date

Scale 1:100@
A3 size

Drawing no.
106

Revisions