


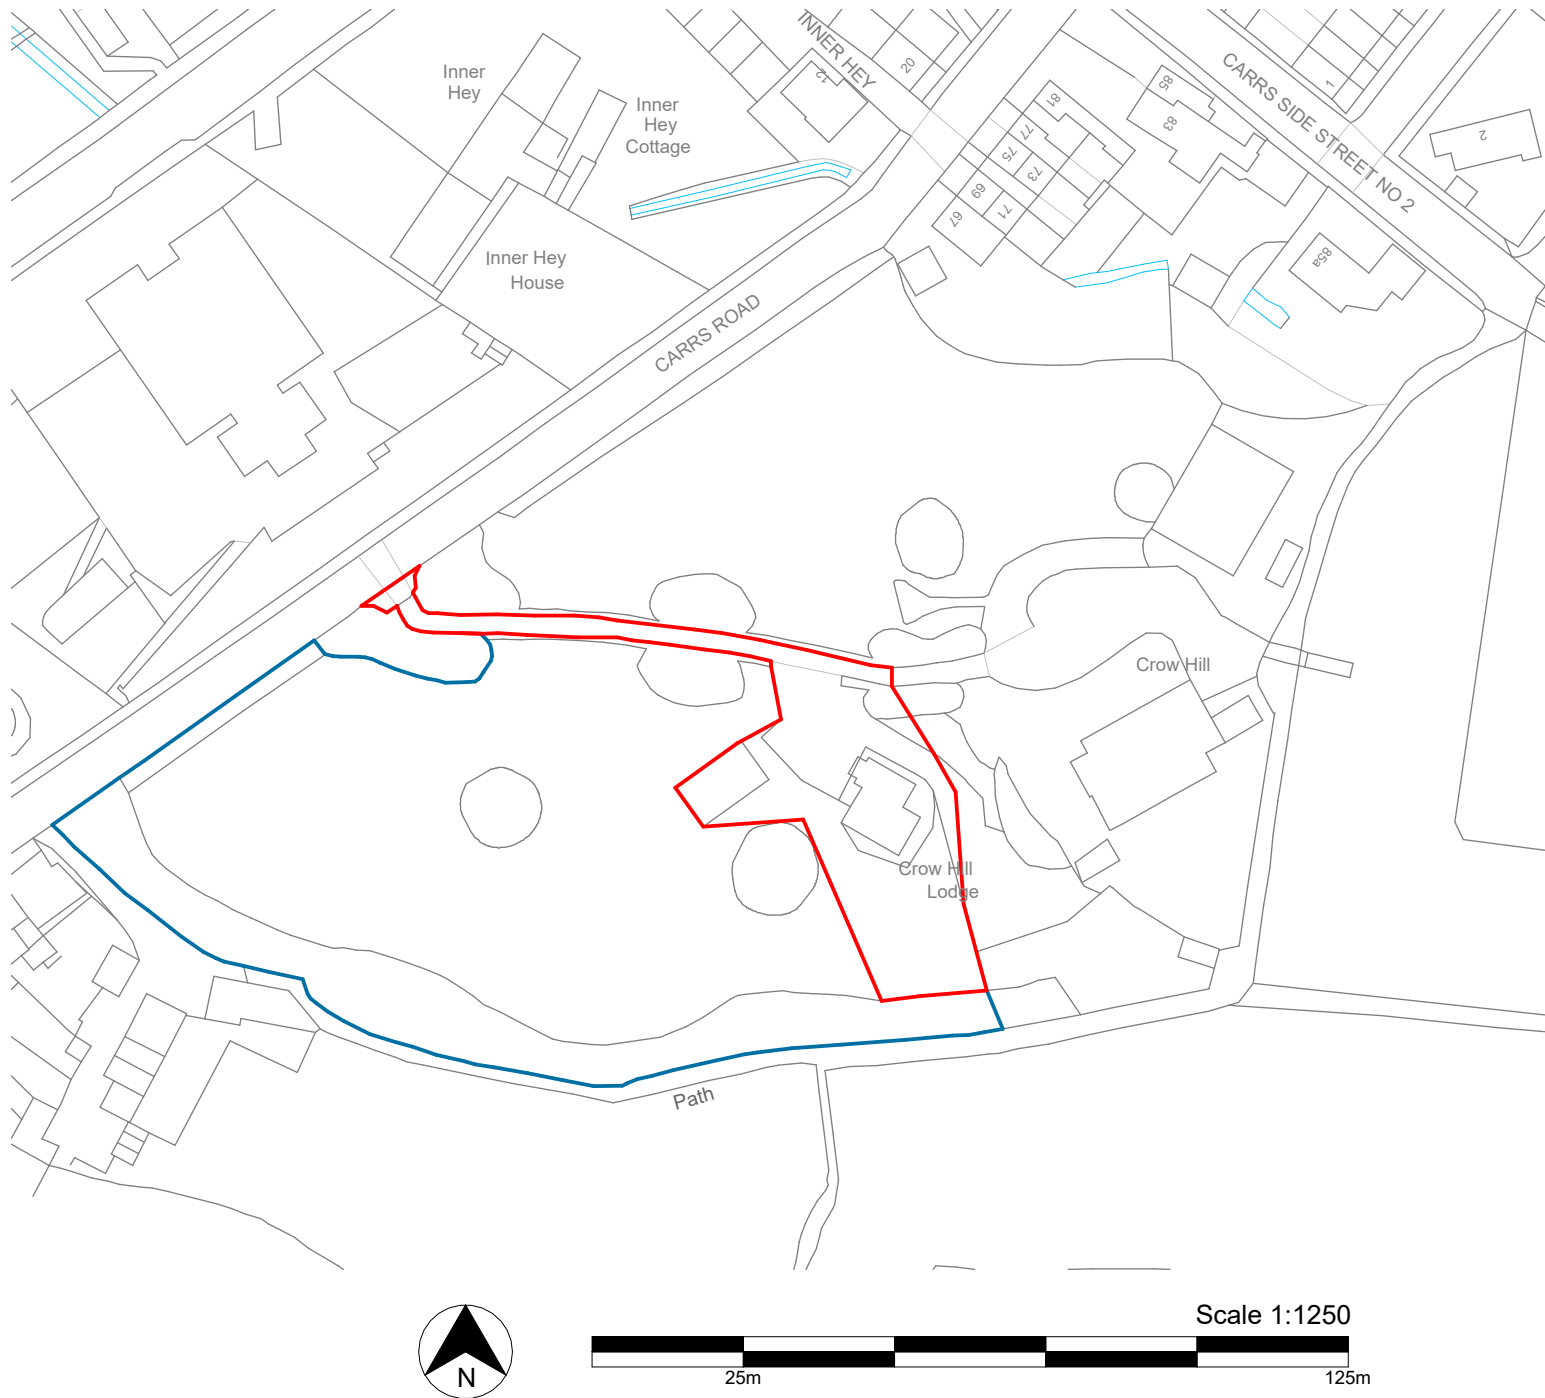

Only figured dimensions should be used.

Scaled dimensions should be checked with the Architect.

This drawing together with the design, is the property and copyright of the Architect and must not be reproduced without written permission

A	Amended as per comments	GH	JC	02.08.24
rev	description	drwn	auth	date

DO NOT SCALE OFF THIS DRAWING

ACUMEN

Designers & Architects

acumenarchitects.co.uk 01484 546 000

Headrow House, Old Leeds Road, Huddersfield, Huddersfield HD1 1SG

Client	MRS K TROUT
--------	-------------

Project	CROW HILL LODGE, CARRS ROAD, MARSDEN, HD7 6JH
---------	---

Project No	Drawing No	Rev
2920	(LOC)	A

Description	LOCATION PLAN
-------------	---------------

Scale	Date Drawn	Drawn By	Authorised By
1 : 1250@ A4	JUL 24	GH	JC

Purpose of Issue

Planning ☒ Building Regs ☐ Tender ☐ Construction ☐ Comment ☐ Info ☐