
THIS DRAWING IS COPYRIGHT, AND REMAINS THE PROPERTY OF HTC ARCHITECTS. IT MUST NOT BE REPRODUCED, USED, DISCLOSED OR TRANSMITTED TO THIRD PARTIES IN ANY FORM, IN WHOLE OR IN PART, WITHOUT PRIOR WRITTEN PERMISSION.

DO NOT SCALE!
ALL DIMENSIONS SHOULD BE CHECKED ON SITE BEFORE WORK COMMENCES

BASED ON PROMAP 3484905-3583781-720-0. SUBJECT TO RECIEPT OF TOPOGRAPHICAL SURVEY

BOUNDARY BASED ON PROMAP. SUBJECT TO RECIEPT OF TITLE DEED

DESIGN SUBJECT TO FURTHER SURVEYS AND CONSULTANT INFORMATION

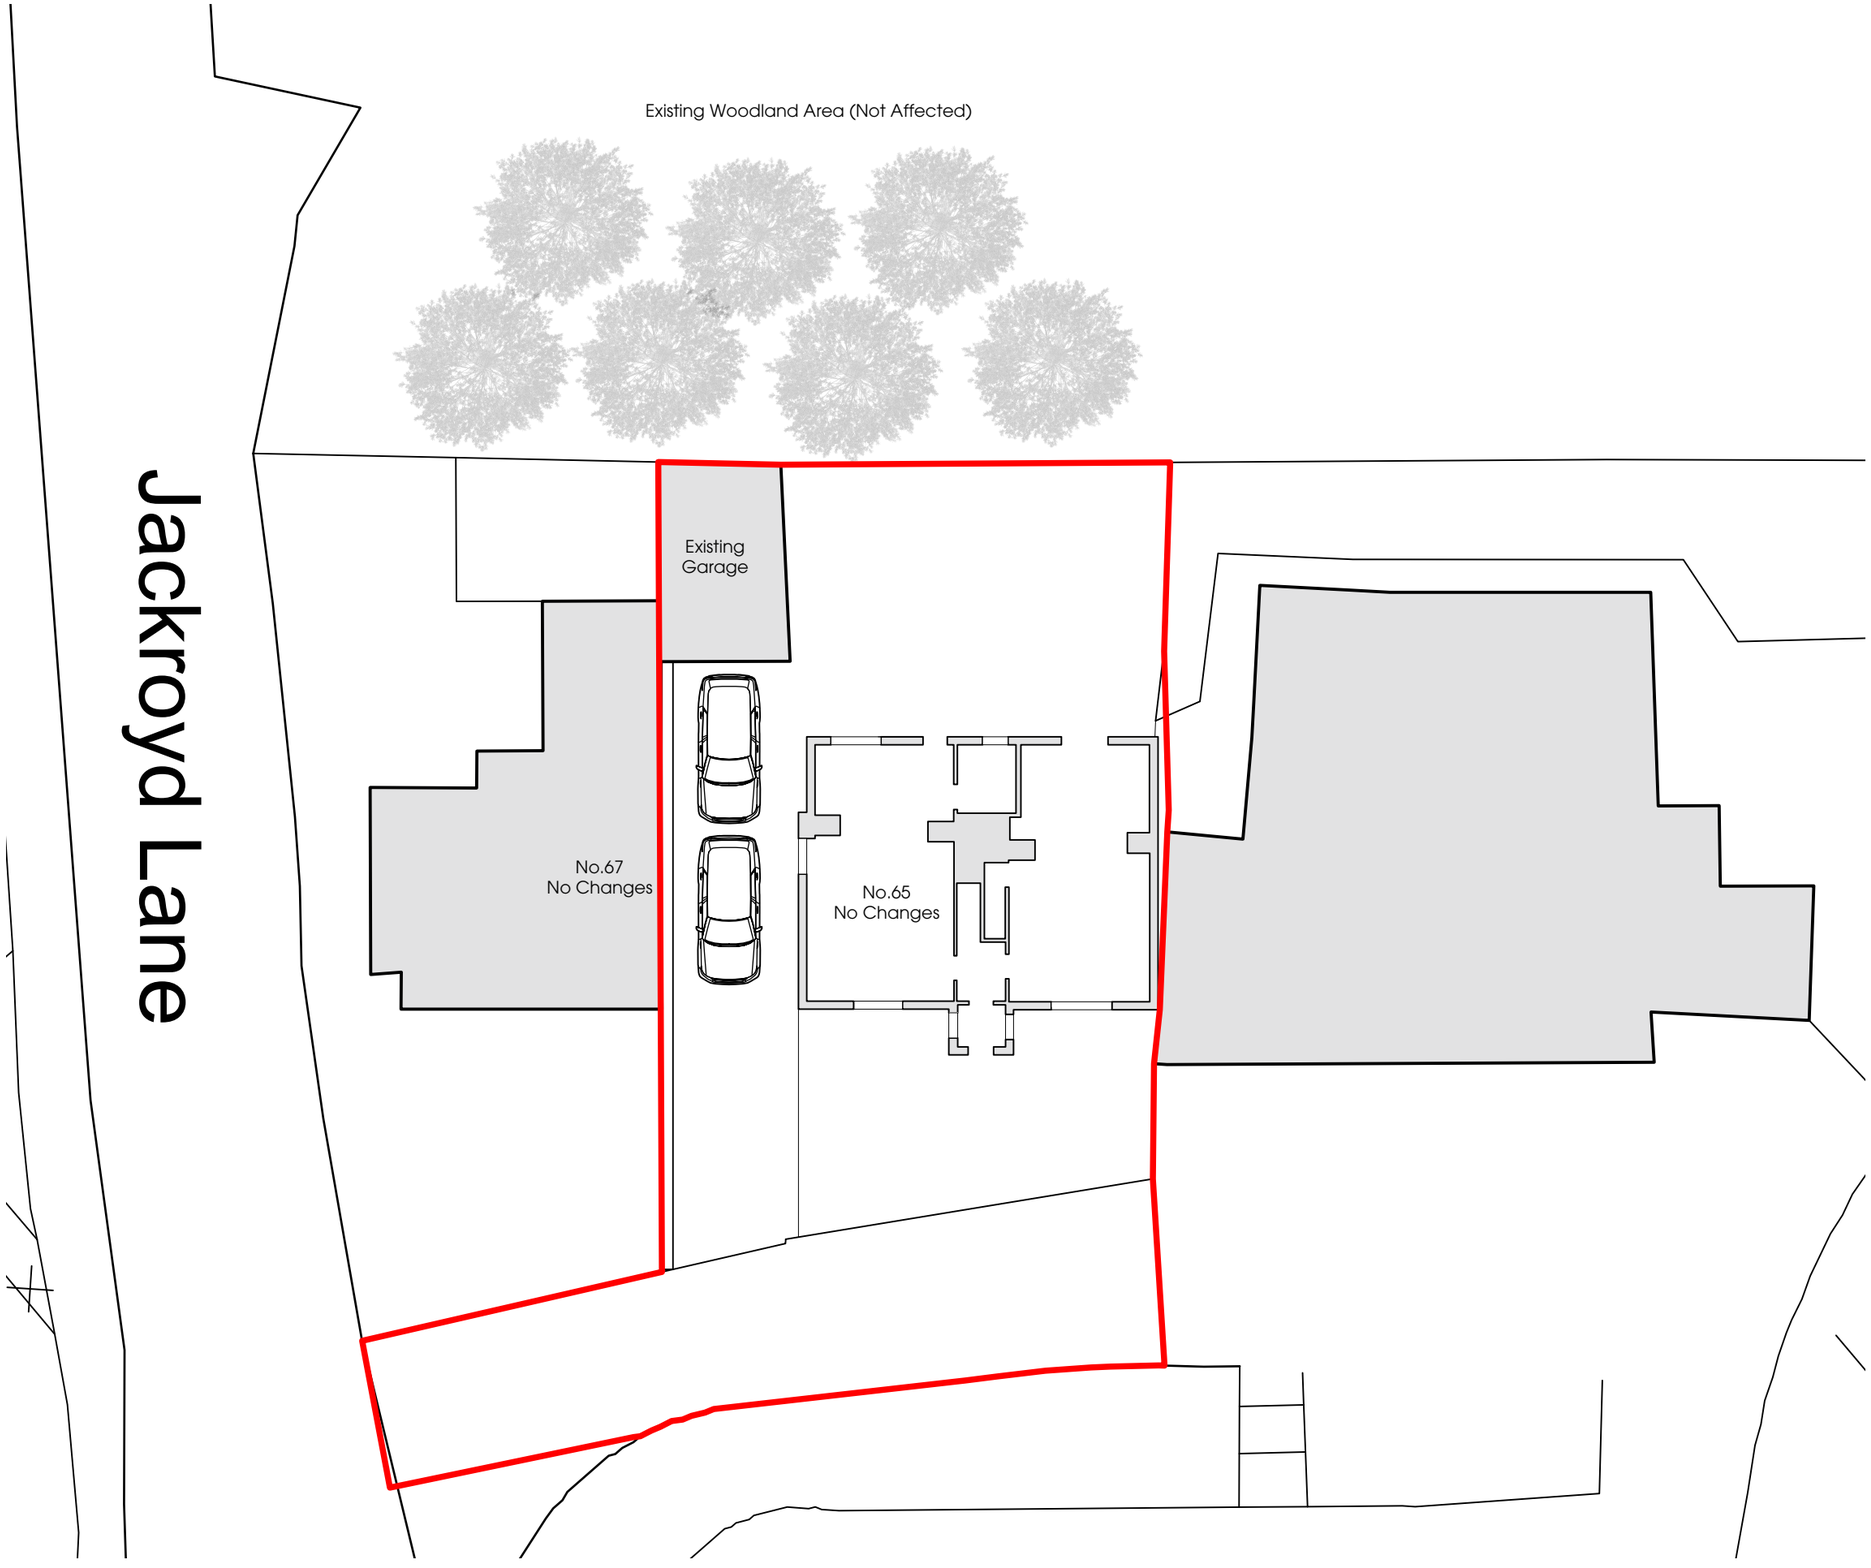

0 10 15 20 25 m

Rev.	Date	Description	Drawn

htcarchitects
York Place Studio
8 Britannia Street
Leeds
LS1 2DZ
T:(0113) 244 3457
W: www.htcarchitects.co.uk
E: info@htcarchitects.co.uk
CIAT Registered Practice
arb Architects Registration Board
RIBA Chartered Practice

client
Mr and Mrs
Mahe

project
65 Jackroyd Lane, Upper Hopton , Mirfield

drawing title
Existing Block Plan

date	May 2026				
status	Planning				
scale	1:200 @ A3				
drawn	JL	checked	MN		
job no.	4390	dwg no.	F401	rev.	