


Location Plan 1:1250

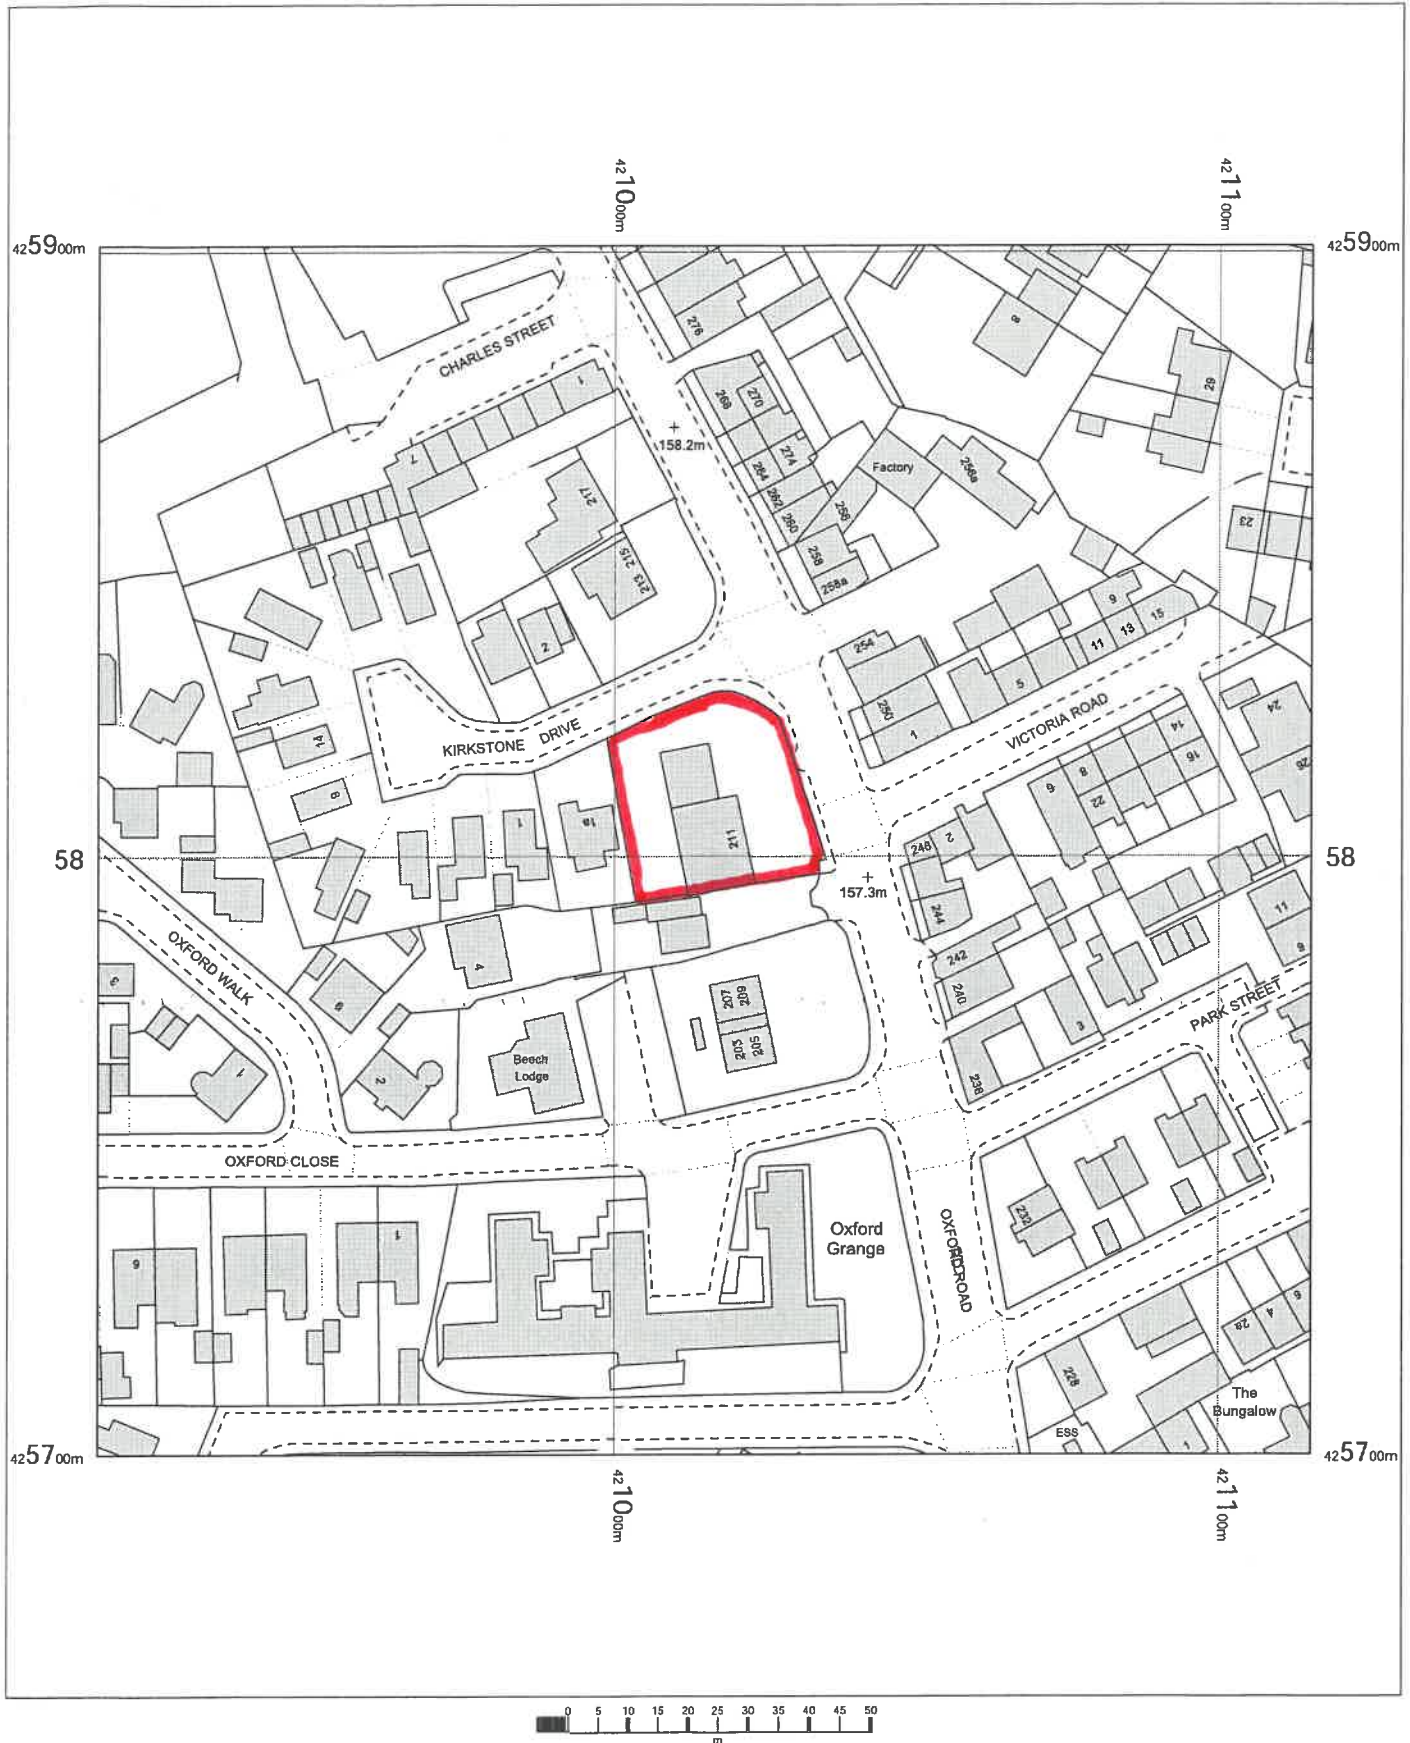

Flat 3
211 Oxford Road,
Gomersal,
Cleckheaton,
Kirklees
BD19 4RQ

OS MasterMap 1250/2500/10000 scale
Friday, September 11, 2026, ID: BW1-01296922
maps.blackwell.co.uk

1:1250 scale print at A4, Centre: 421015 E, 425801 N

©Crown Copyright Ordnance Survey. Licence no.
100041041



**BLACKWELL'S
MAPPING SERVICES**
PERSONAL & PROFESSIONAL MAPPING
www.blackwellmapping.co.uk

TEL: 0800 151 2612
maps@blackwell.co.uk