


LOCATION PLAN 1:1250

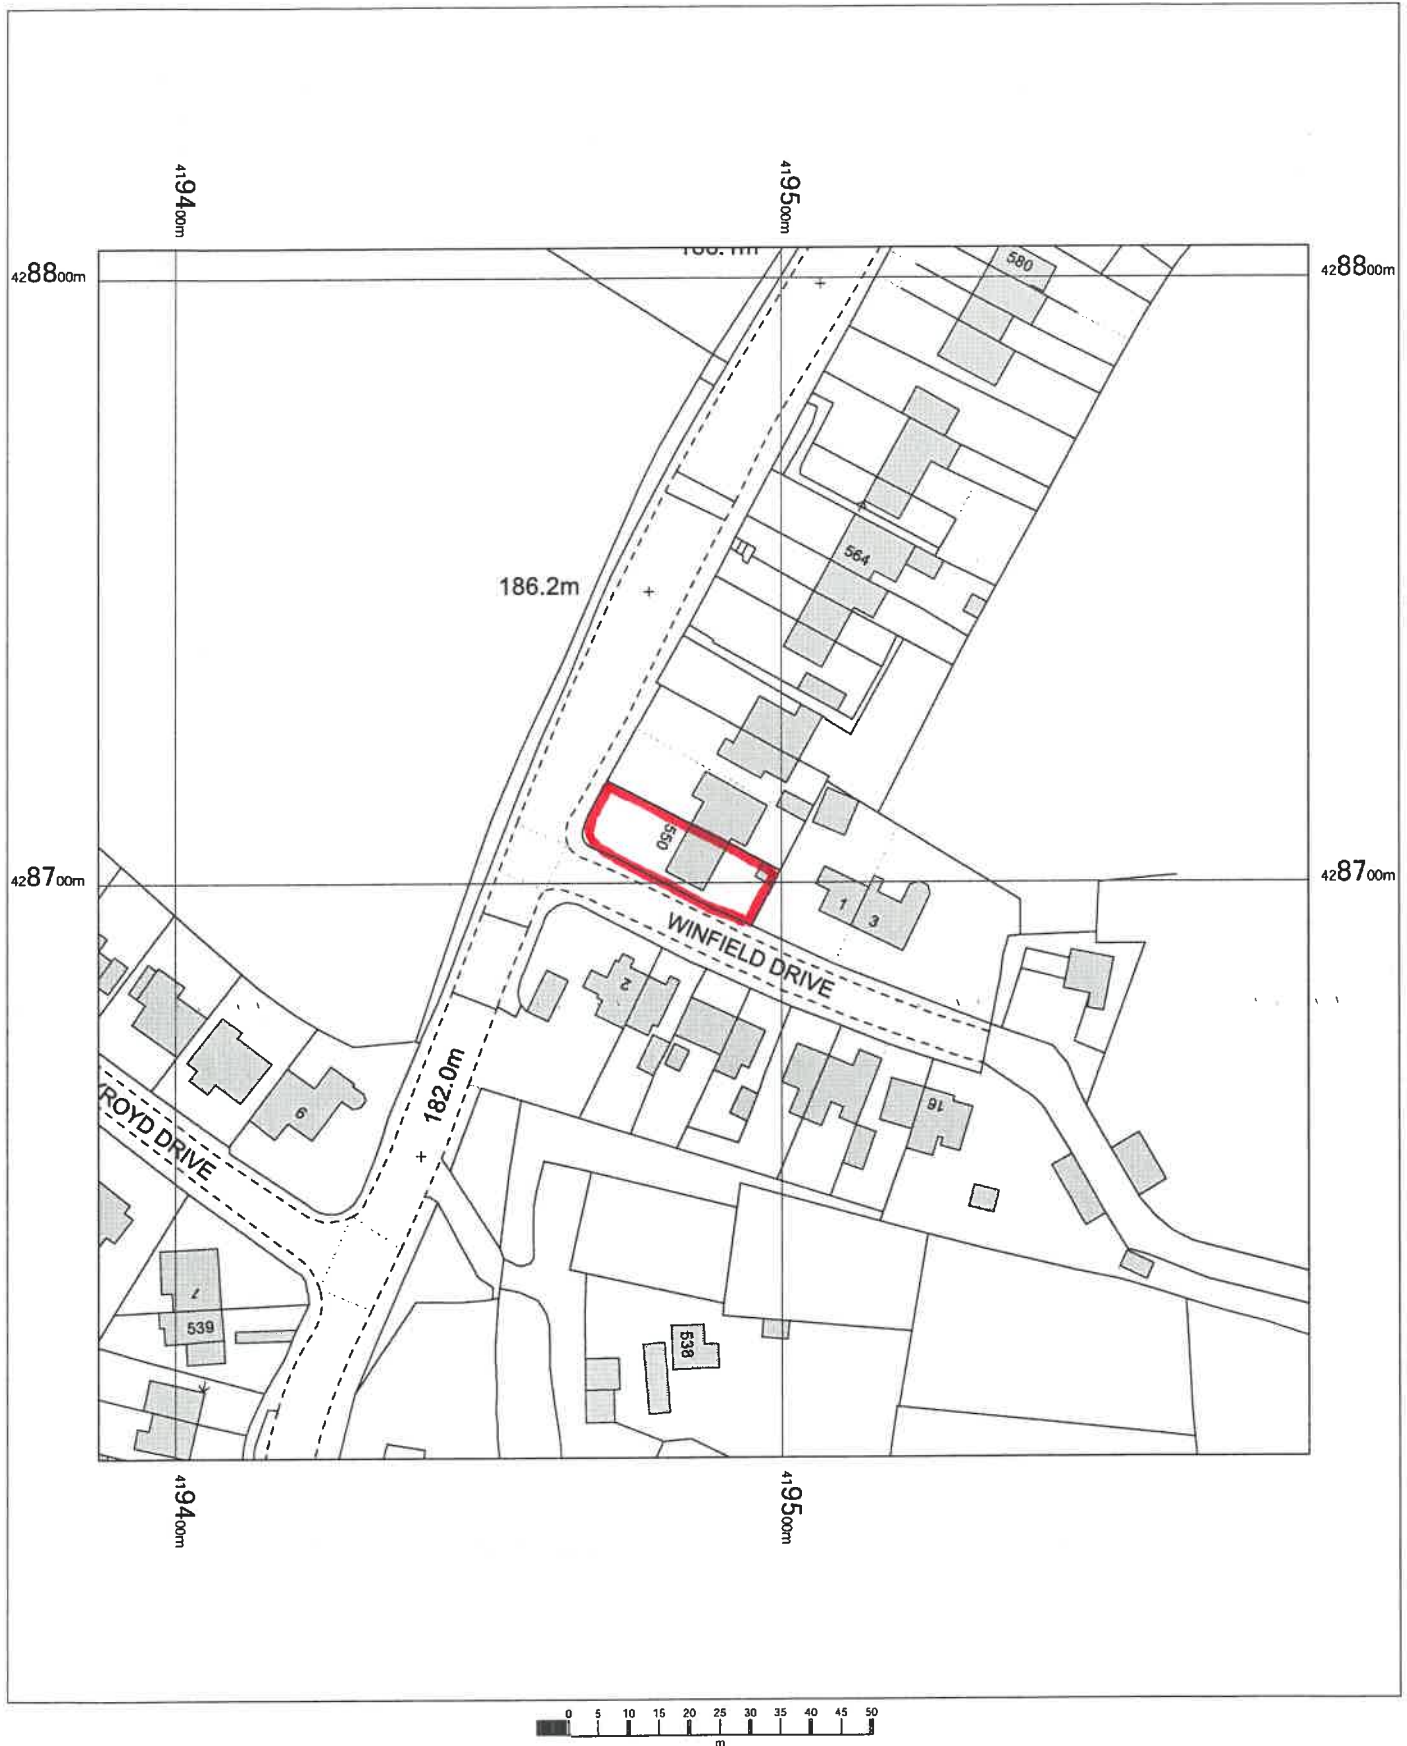


550 Hunsworth Lane,
East Bierley,
Bradford,
Kirklees
BD4 6PU

OS MasterMap 1250/2500/10000 scale
Monday, September 14, 2026, ID: BW1-01297152
maps.blackwell.co.uk

1:1250 scale print at A4, Centre: 419487 E, 428705 N

©Crown Copyright Ordnance Survey. Licence no.
100041041

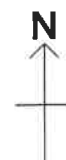

**BLACKWELL'S
MAPPING SERVICES**
PERSONAL & PROFESSIONAL MAPPING
www.blackwellmapping.co.uk

TEL: 0800 151 2612
maps@blackwell.co.uk