


Location Plan 1:1250

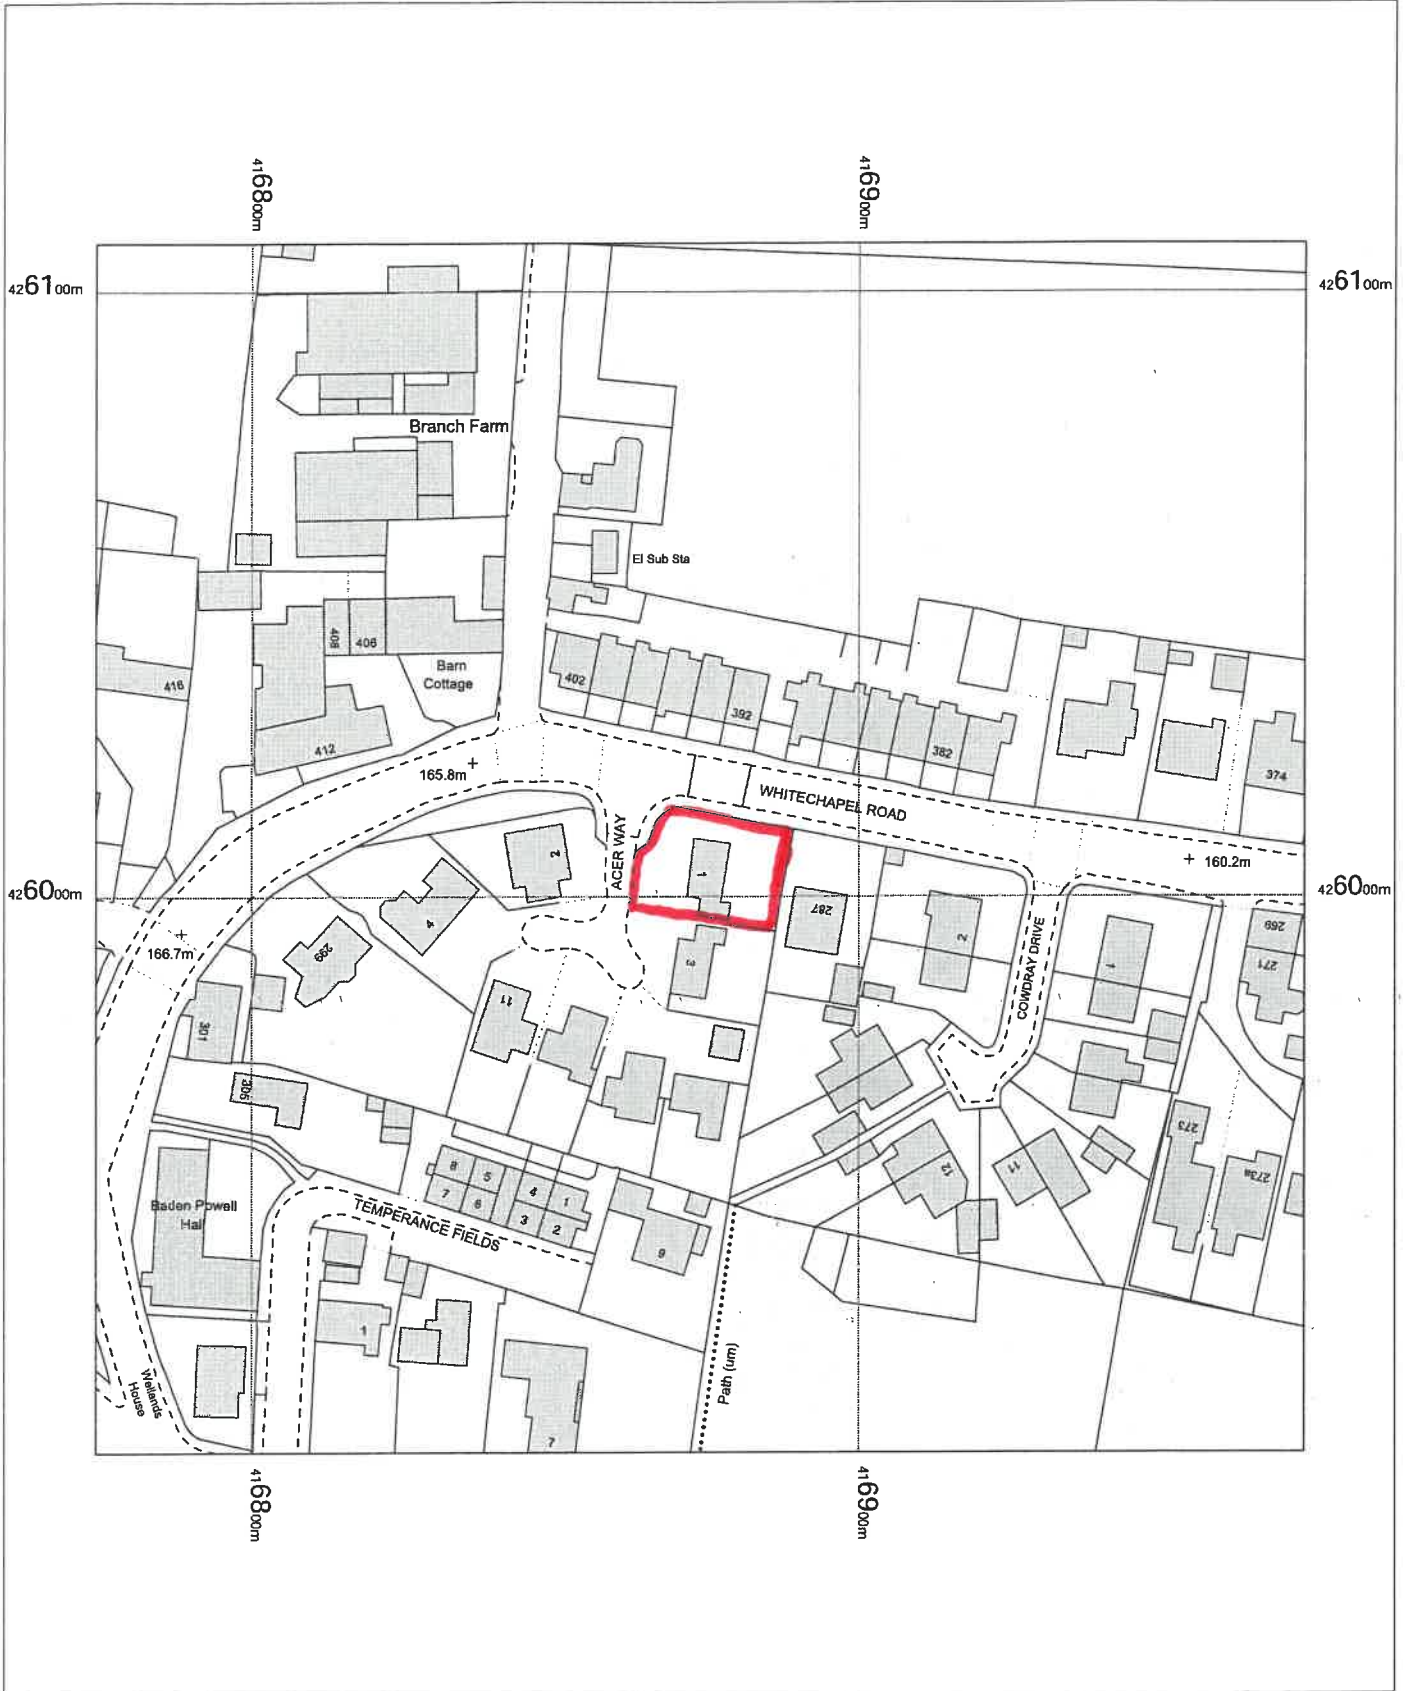


1 Acer Way,
Scholes,
Cleckheaton,
Kirklees
BD19 6JQ

OS MasterMap 1250/2500/10000 scale
Wednesday, September 16, 2026, ID: BW1-01297499
maps.blackwell.co.uk

1:1250 scale print at A4, Centre: 416874 E, 426008 N

©Crown Copyright Ordnance Survey. Licence no.
100041041

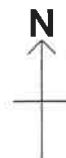

BLACKWELL'S
MAPPING SERVICES
PERSONAL & PROFESSIONAL MAPPING
www.blackwellmapping.co.uk

TEL: 0800 151 2612
maps@blackwell.co.uk