A1

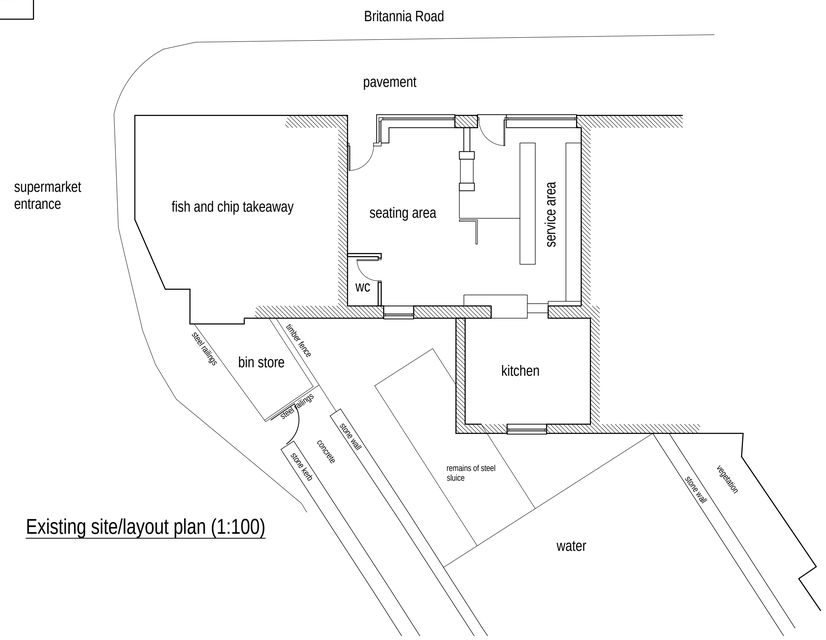

Existing site/layout plan (1:100)



Existing rear/west facing elevation (1:100)

Notes;
1. Setting out to be the responsibility of contractor.
2. Contractor to pay particular attention to gitch of roof and headroom at stairs.
3. Any discrepancies to be reported to Colne Valley Design.

0m	Scale 1:50	4m
0m	Scale 1:100	8m
0m	Scale 1:200	16m
0m	Scale 1:500	40m
0m	Scale 1:1250	100m

(When to scale of original plan bar = 8cm)

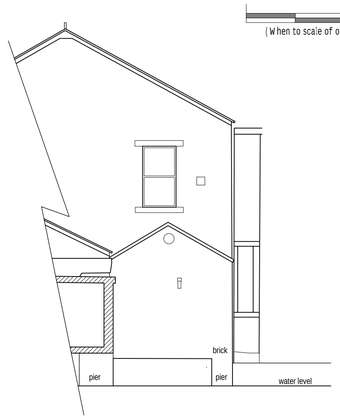

Existing sectional/north facing elevation (1:100)

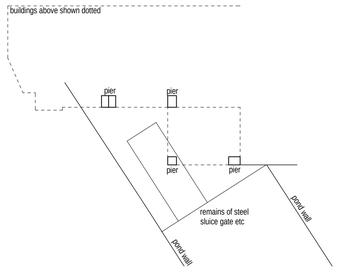

Existing plan at water level (1:200)

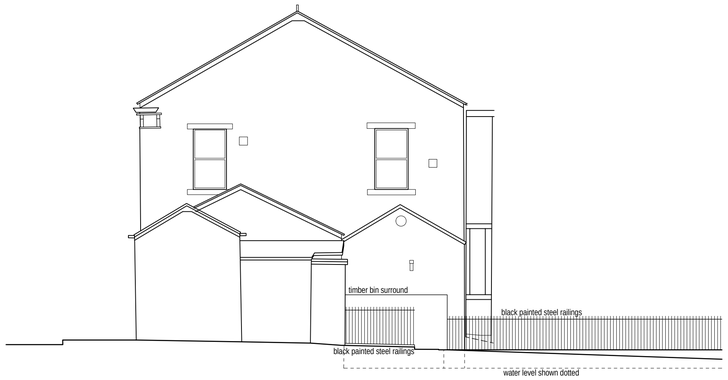

Existing side/north facing elevation (from supermarket car park) (1:100)

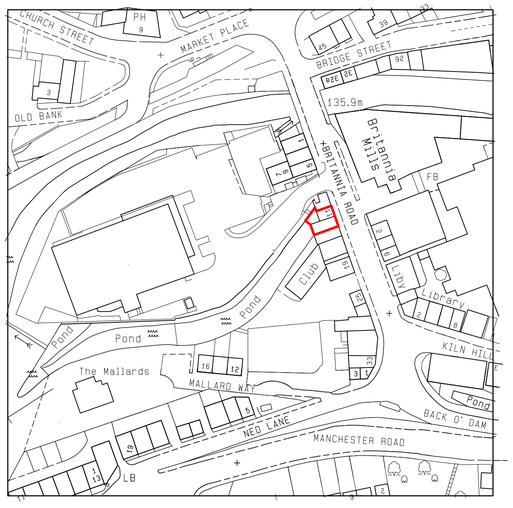

Location plan (1:1250)

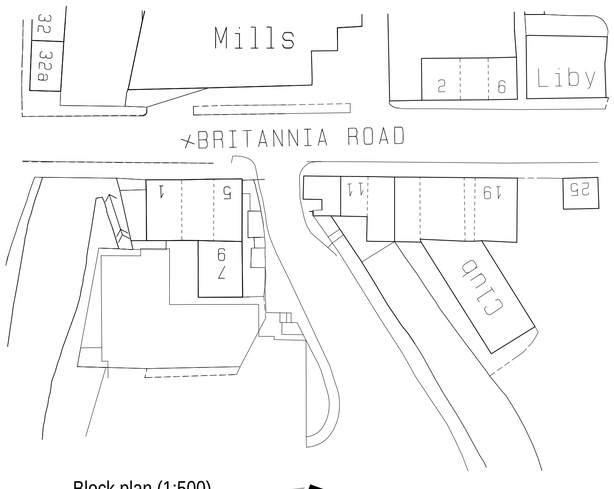

Block plan (1:500)

Colne Valley Design
8 Meadow Lane
Slaithwaite
Huddersfield HD7 5EX

Tel: 01484 842097
Mobile: 07867 803312
E-mail: mitchell@sbhomes.co.uk

Proprietor: S.A. Mitchell

Project
Proposed external seating area.

For
Ashbys Deli Cafe.

Address
Britannia Road
Slaithwaite
HD7 5HF.

Title
Existing layouts and elevations.

Job No.	Drawing number	Date
26 J 10.	01.	Feb 2026.