A1




Proposed rear/west facing elevation (1:100)




Proposed sectional/north facing elevation (1:100)

Notes;
1. Setting out to be the responsibility of contractor.
2. Contractor to pay particular attention to pitch of roof and headroom at stairs.
3. Any discrepancies to be reported to Colne Valley Design.
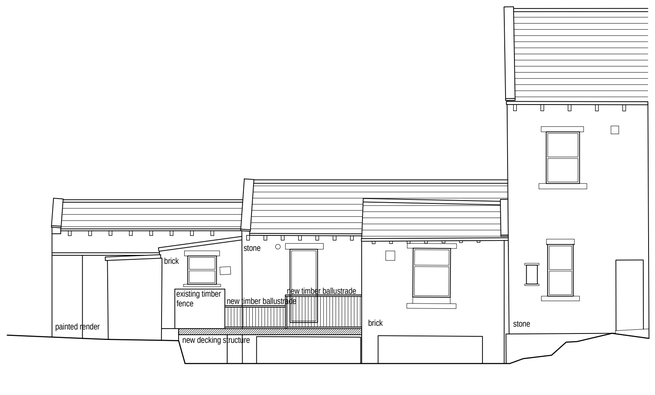
| | | |
|---|---|---|
| 0m | Scale 1:50 | 4m |
| 0m | Scale 1:100 | 8m |
| 0m | Scale 1:200 | 16m |
| 0m | Scale 1:500 | 40m |
| 0m | Scale 1:1250 | 100m |

(When to scale of original plan bar = 8cm)

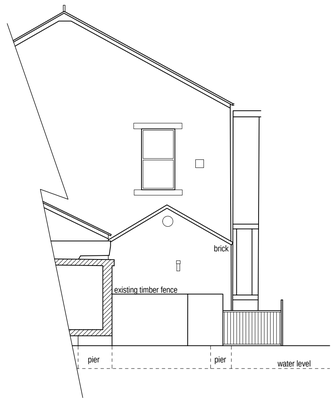


Plan of proposed support structure (1:100)




Typical fixing of steel to structure (1:10)

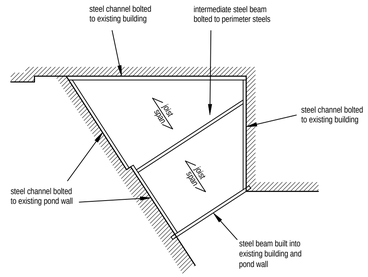


Proposed site/layout plan (1:100)

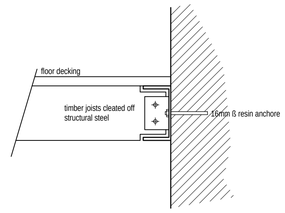


Block plan (1:500)

Colne Valley Design
8 Meadow Lane
Slaithwaite
Huddersfield HD7 5EX

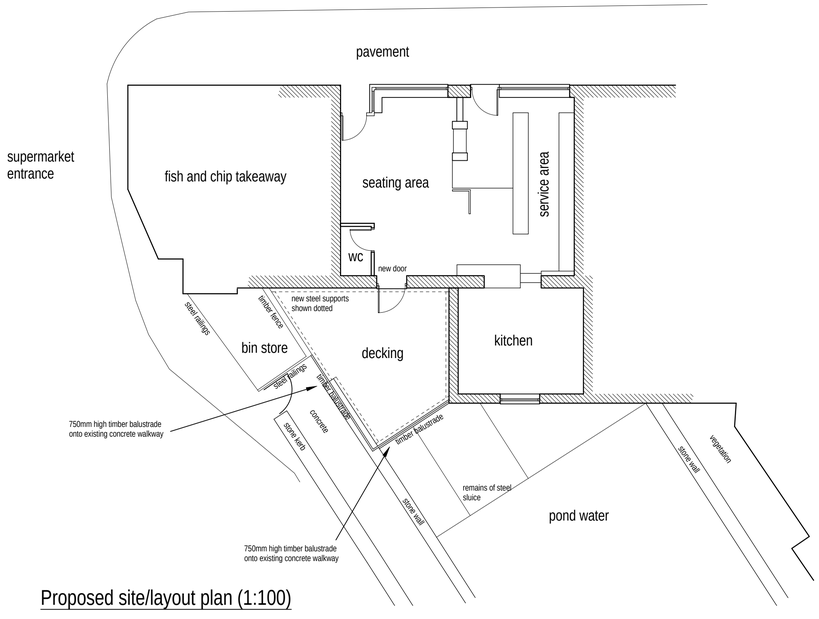Tel: 01484 842097
Mobile: 07867 803312
E-mail: mitchell@sbhomes.co.uk

*Proprietor: S.A. Mitchell*

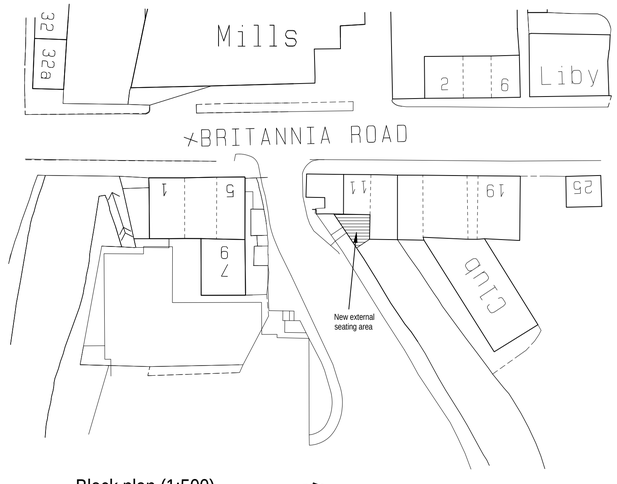Project
Proposed external seating area.

For
Ashbys Deli Cafe.

Address
Britannia Road
Slaithwaite
HD7 5HF.

Title
Proposed layouts and elevations.

| Job No. | Drawing number | Date |
|---|---|---|
| 26 J 10. | 02. | Feb 2026. |