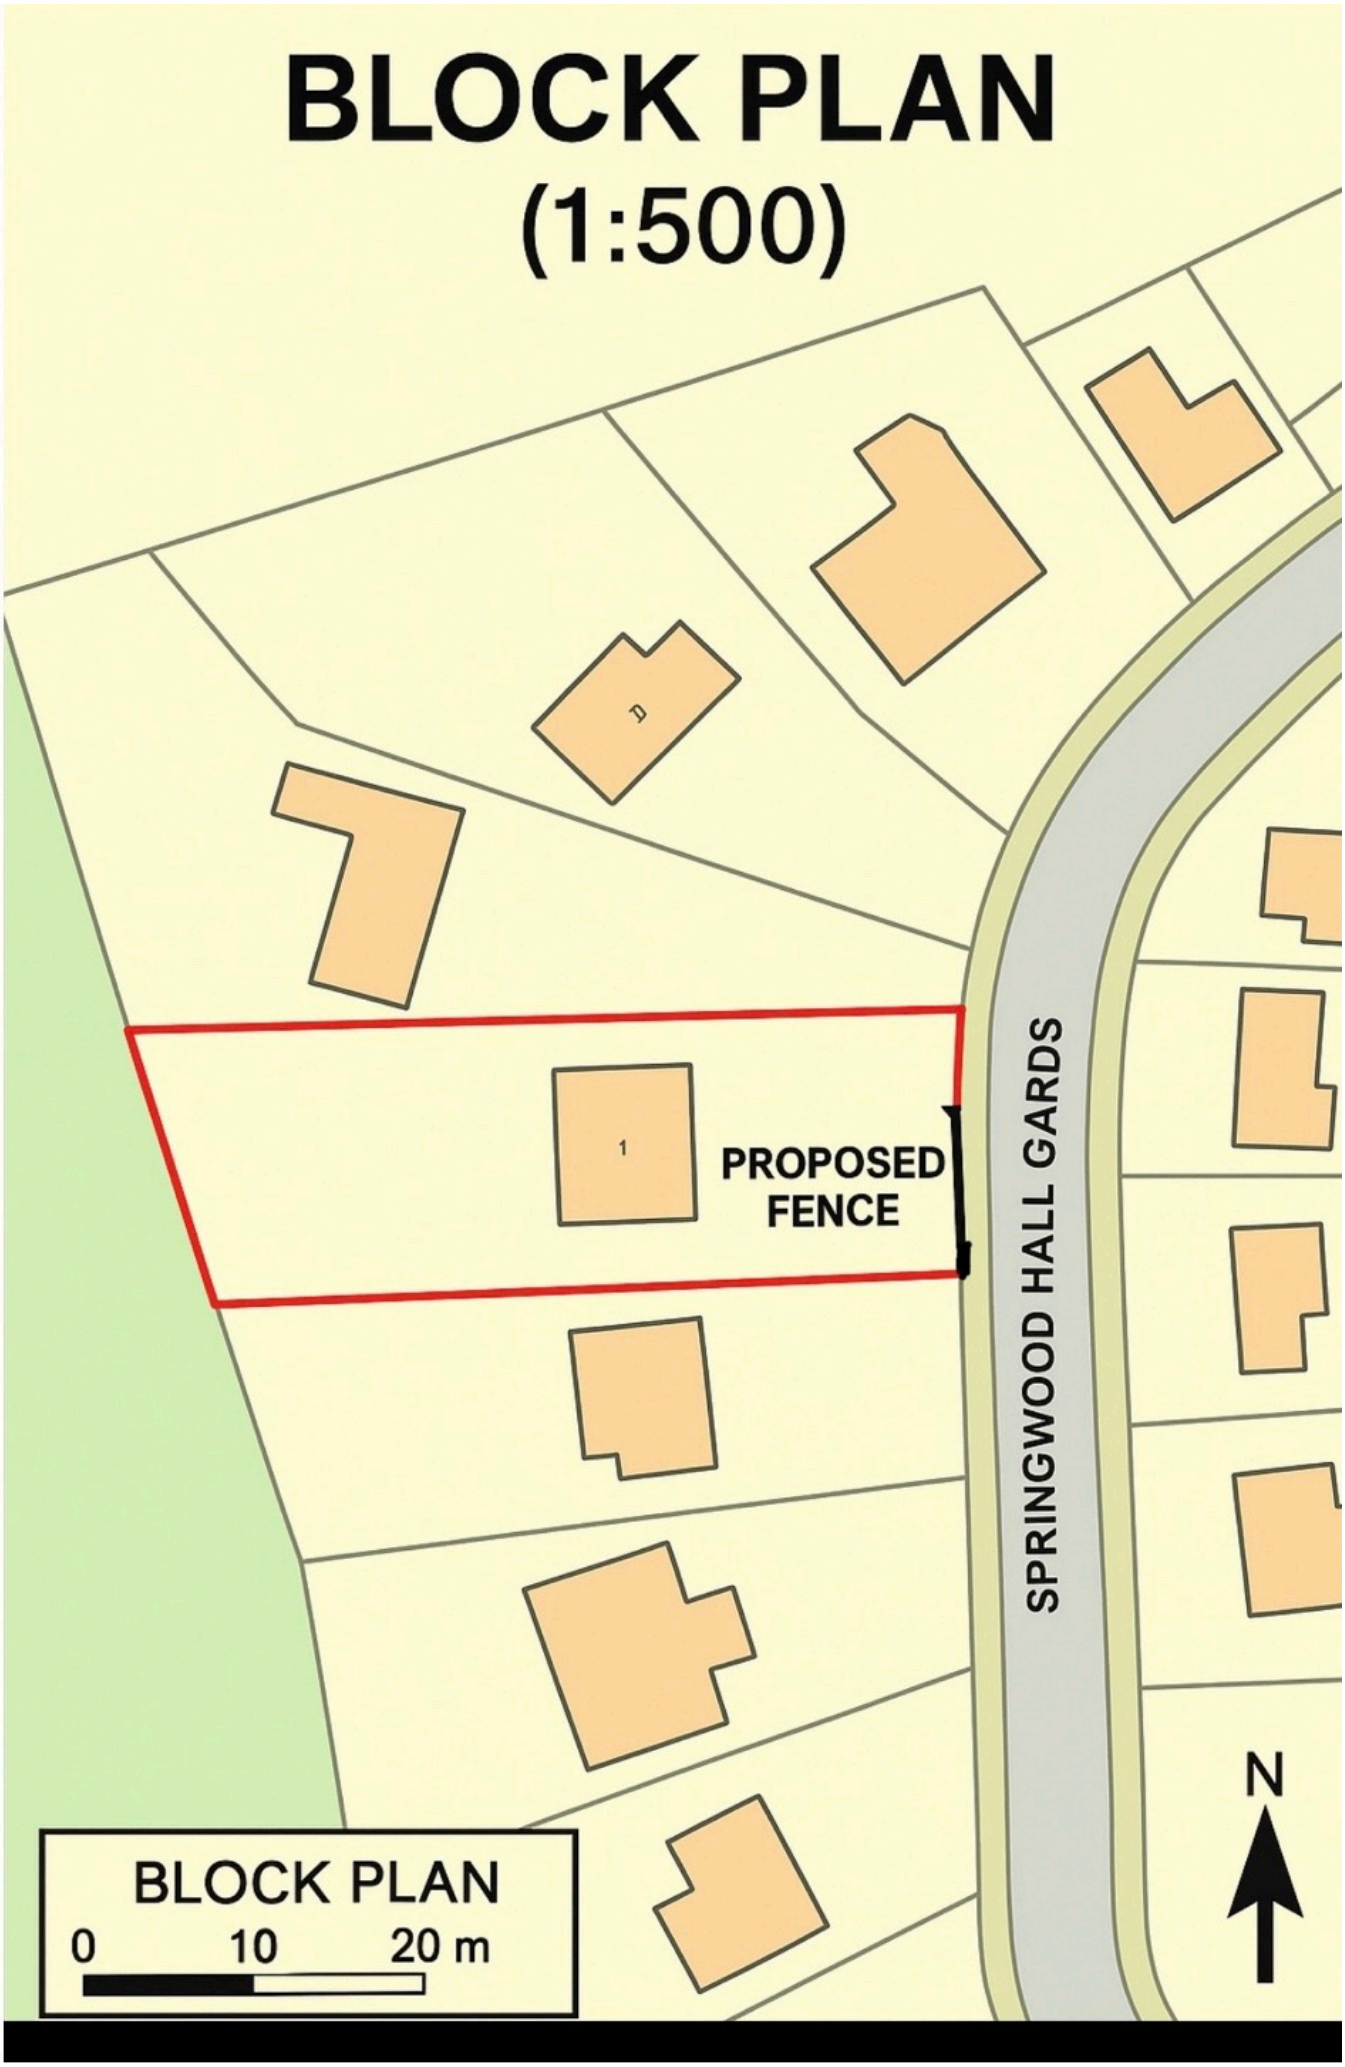

BLOCK PLAN
(1:500)
1
PROPOSED
FENCE
SPRINGWOOD HALL GARDS
N
BLOCK PLAN
0
10
20 m