




ELEVATION A

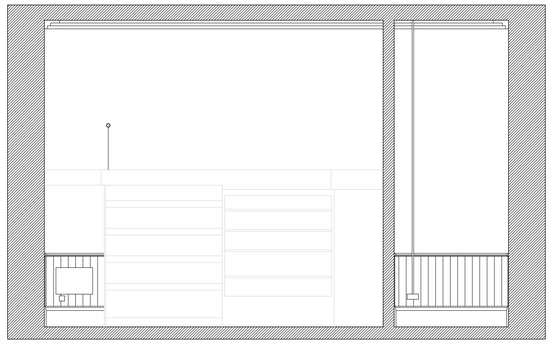


ELEVATION B

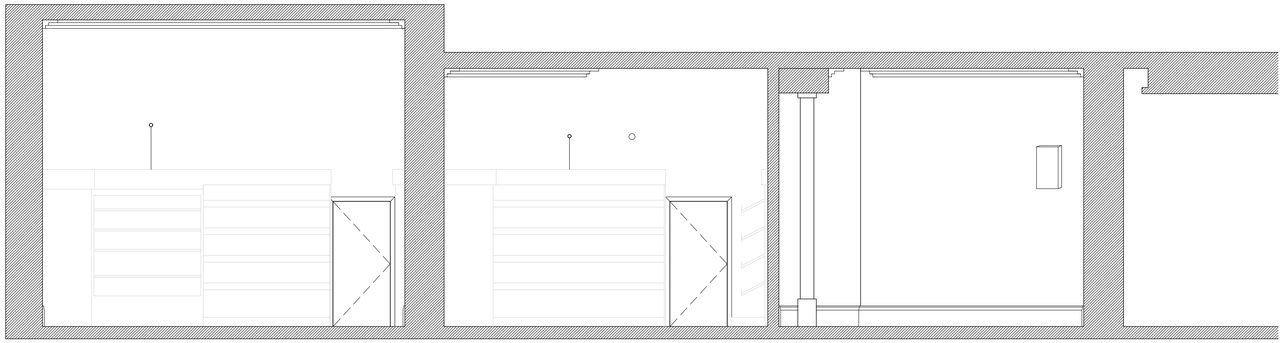


ELEVATION C

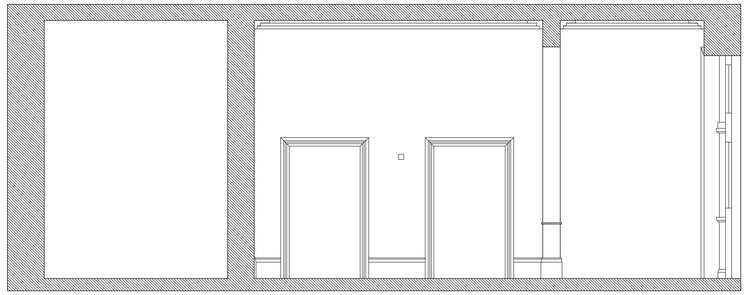


ELEVATION D

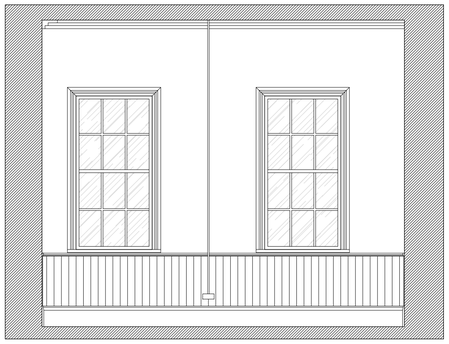


ELEVATION E

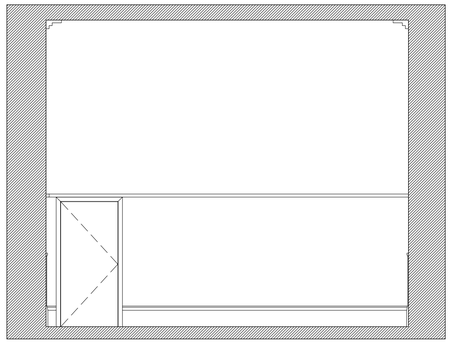


ELEVATION F

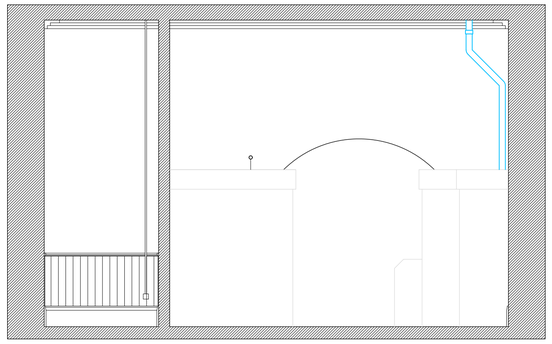


ELEVATION G

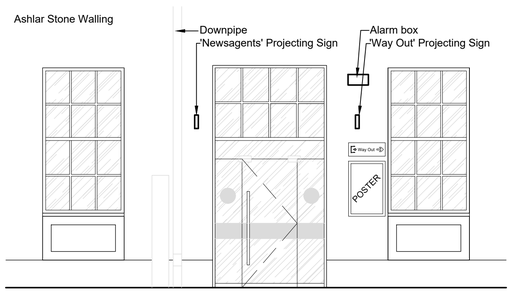


ELEVATION H - EXTERNAL, FACING PLATFORM

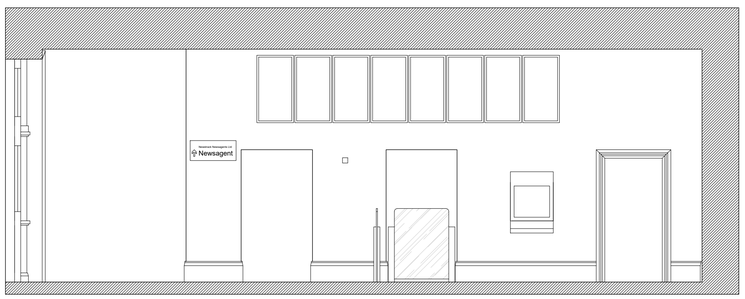

ELEVATION J - ENTRANCE FROM STATION

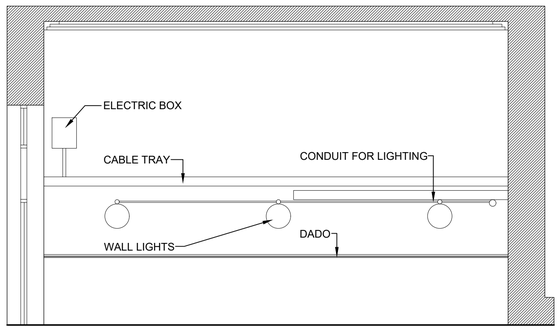

ELEVATION K - COVERED WALKWAY WALL

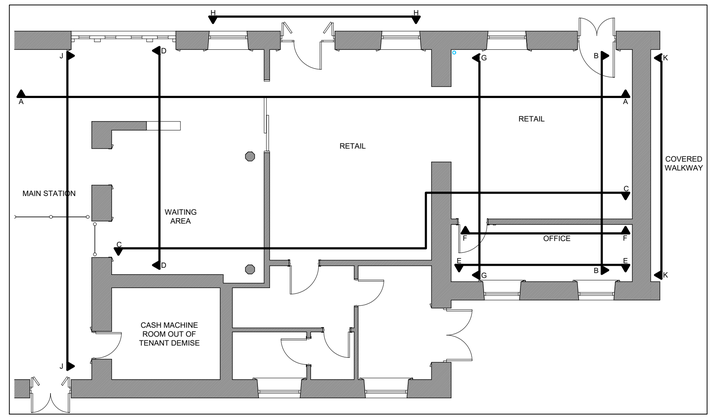

ELEVATIONS REFERENCE PLAN
Scale 1:50

EXISTING ELEVATIONS
Scale 1:50

NOTES

THE CONTRACTOR IS RESPONSIBLE FOR CHECKING ALL DIMENSIONS AND NOTIFYING ALL DISCREPANCIES TO THE DESIGNER.

USE FIGURED DIMENSIONS IN PREFERENCE TO SCALED DIMENSIONS.

ALL WORK TO BE IN ACCORDANCE WITH CURRENT BUILDING REGULATIONS.

COPYRIGHT OF THIS DRAWING IS RESERVED BY G.I.A. LIMITED, AND IS ISSUED ON THE CONDITION THAT IT IS NOT COPIED, REPRODUCED OR DISCLOSED TO ANY THIRD PARTY EITHER WHOLLY OR IN PART WITHOUT THE CONSENT IN WRITING OF G.I.A. LIMITED.

0 1 2 3 4 5m
SCALE BAR 1:50

ISSUED FOR COMMENT

REV	DESCRIPTION	DATE
A	Amended for planning purposes	16.09.26 SS

AMENDMENTS

CLIENT
CATERLEISURE SERVICES LIMITED

JOB
HUDDERSFIELD STATION PROPOSED COSTA HYBRID

DRAWING
EXISTING ELEVATIONS

GIA LTD, 3 Foxoak Park, Common Road, Dunnington, York, YO19 5RZ.
t 01904 481 480 f 01904 486 730 e design@gia.co.uk w www.gia.co.uk
INCORPORATED IN ENGLAND REG. NO. 2784136

JOB NO. 3079
DRAWING NO. 3.0A
SCALE 1:50@A1
DRAWN BY VL
DATE AUG 26'