
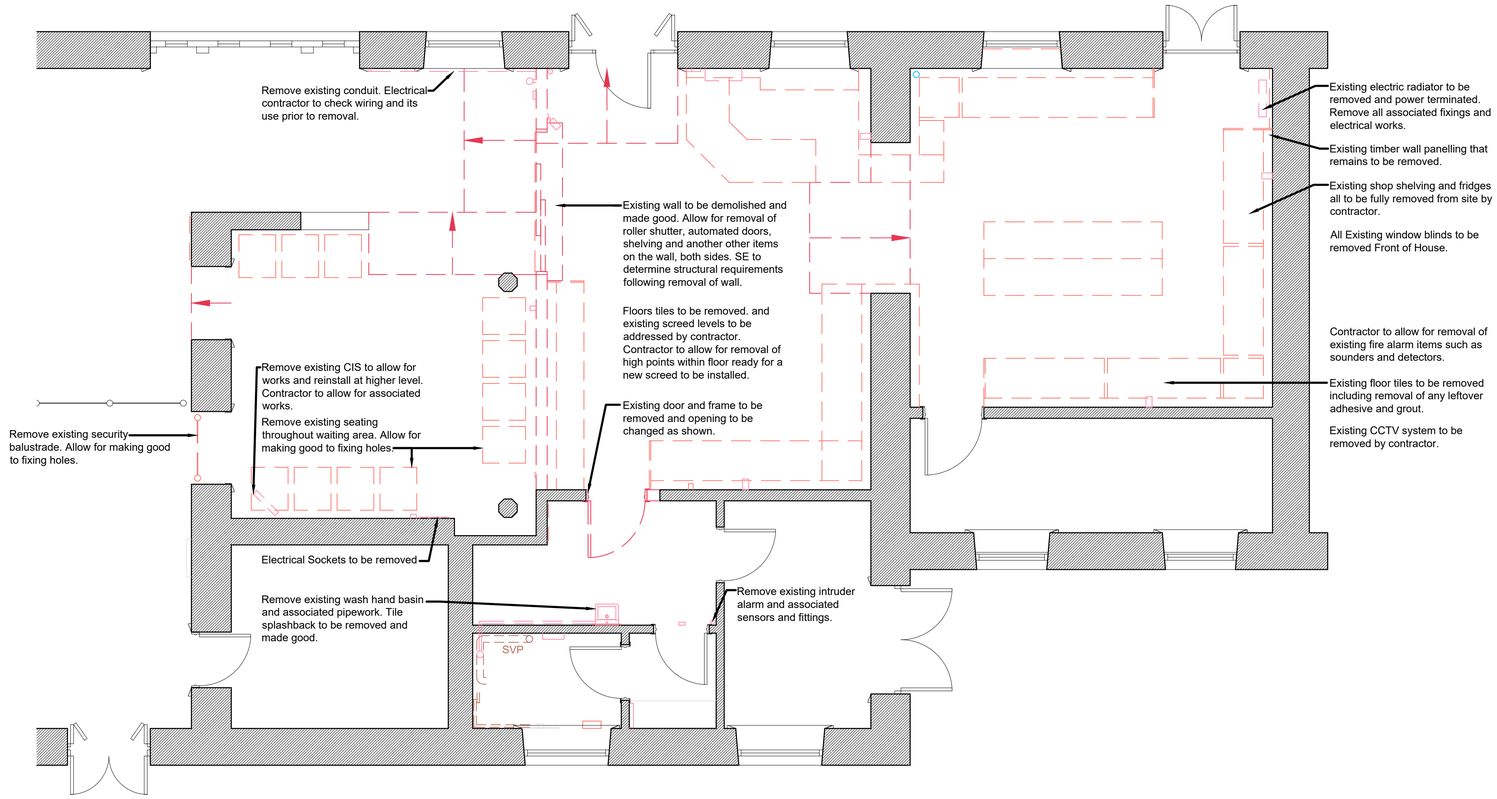


PROPOSED DEMOLITION WORKS
Scale 1:50

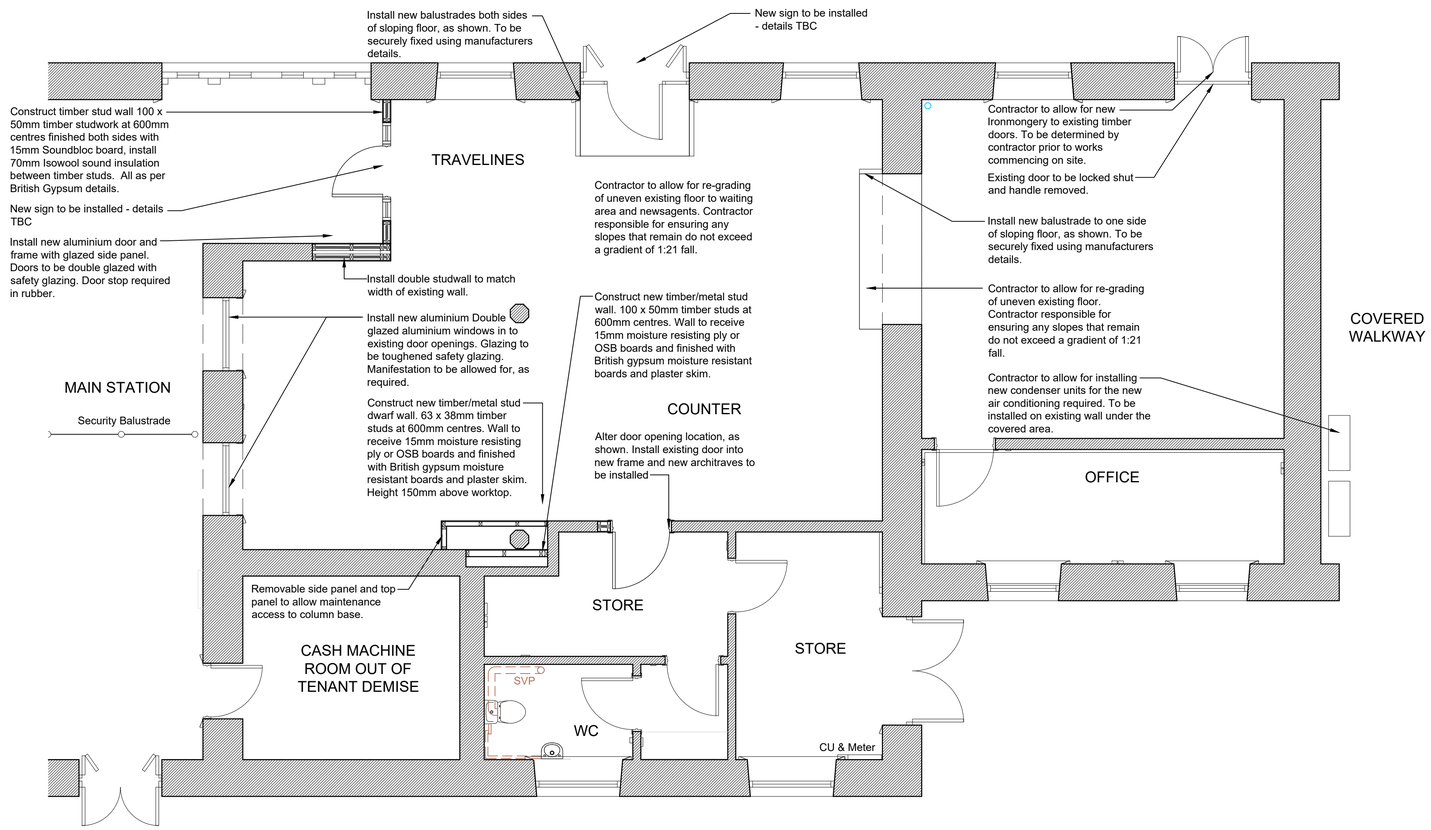

PROPOSED BUILDERS WORKS
Scale 1:50

NOTES

THE CONTRACTOR IS RESPONSIBLE FOR CHECKING ALL DIMENSIONS AND NOTIFYING ALL DISCREPANCIES TO THE DESIGNER.

USE FIGURED DIMENSIONS IN PREFERENCE TO SCALED DIMENSIONS.

ALL WORK TO BE IN ACCORDANCE WITH CURRENT BUILDING REGULATIONS.

COPYRIGHT OF THIS DRAWING IS RESERVED BY G.I.A. LIMITED, AND IS ISSUED ON THE CONDITION THAT IT IS NOT COPIED, REPRODUCED OR DISCLOSED TO ANY THIRD PARTY EITHER WHOLLY OR IN PART WITHOUT THE CONSENT IN WRITING OF G.I.A. LIMITED.

0 1 2 3 4 5m
SCALE BAR 1:50

ISSUED FOR COMMENT

REV	DESCRIPTION	DATE
B	Planning Amendments	10.11.26 SS
A	Amended for planning purposes	16.09.26 SS

AMENDMENTS

CLIENT
CATERLEISURE SERVICES LIMITED

JOB
HUDDERSFIELD STATION PROPOSED COSTA HYBRID

DRAWING
PROPOSED BUILDERS WORKS & DEMOLITIONS

GIA LTD. 3 Froxak Park, Common Road, Dunnington, York, YO19 5RZ.
t 01904 481 480 f 01904 486 730 e design@gia.co.uk w www.gia.co.uk
INCORPORATED IN ENGLAND REG. NO. 2784136

JOB NO.	DRAWING NO.
3079	7.0B

SCALE
1:50@A1

DRAWN BY	DATE
VL	AUG 26'