
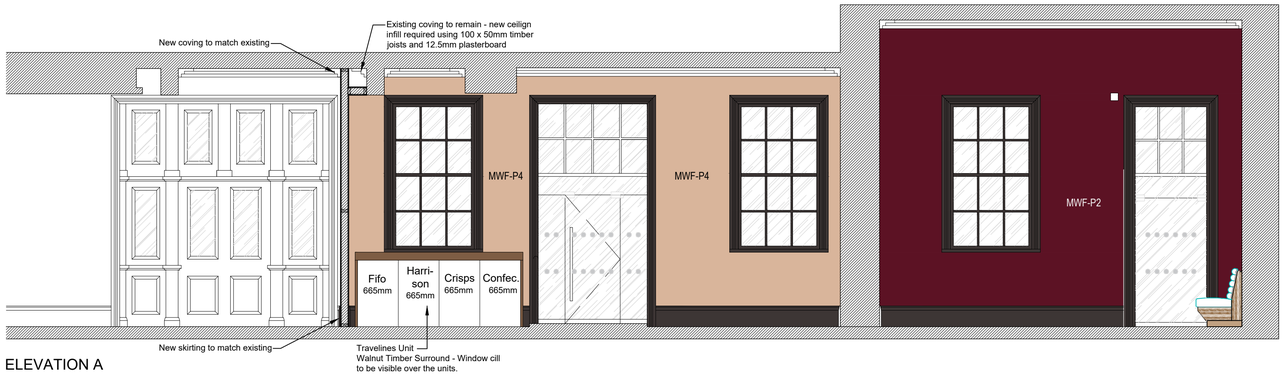


ELEVATION A

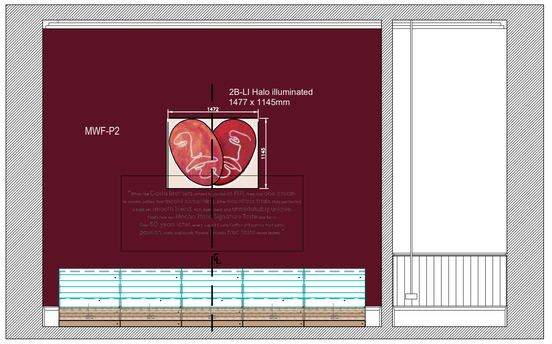

ELEVATION B

NOTES


THE CONTRACTOR IS RESPONSIBLE FOR CHECKING ALL DIMENSIONS AND NOTIFYING ALL DISCREPANCIES TO THE DESIGNER.

USE FIGURED DIMENSIONS IN PREFERENCE TO SCALED DIMENSIONS.


ALL WORK TO BE IN ACCORDANCE WITH CURRENT BUILDING REGULATIONS.

COPYRIGHT OF THIS DRAWING IS RESERVED BY G.I.A. LIMITED, AND IS ISSUED ON THE CONDITION THAT IT IS NOT COPIED, REPRODUCED OR DISCLOSED TO ANY THIRD PARTY EITHER WHOLLY OR IN PART WITHOUT THE CONSENT IN WRITING OF G.I.A. LIMITED.

WALL FINISH COLOUR REFERENCES		
MWF-P2 DEEP RED	DULUX SCUFFSHIELD MATT 52RR 06/105	
MWF-P4 LATTE	DULUX SCUFFSHIELD MATT 08YY 72/077	

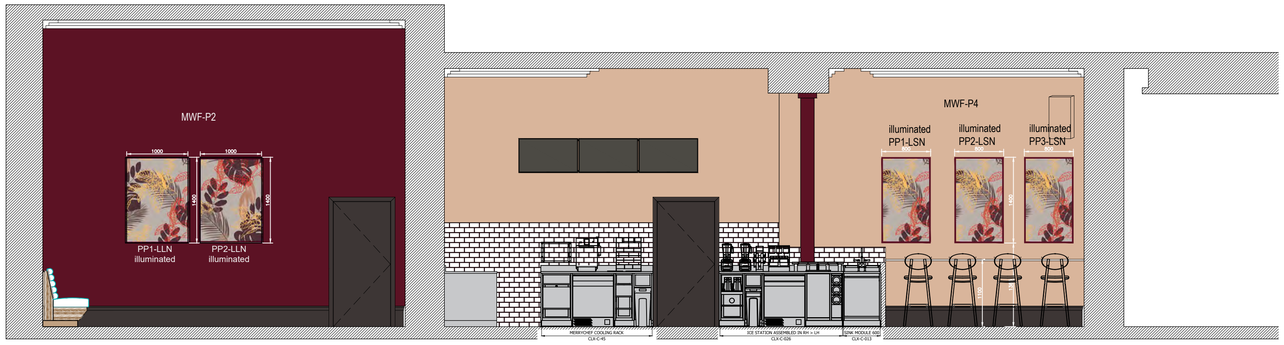

ELEVATION C

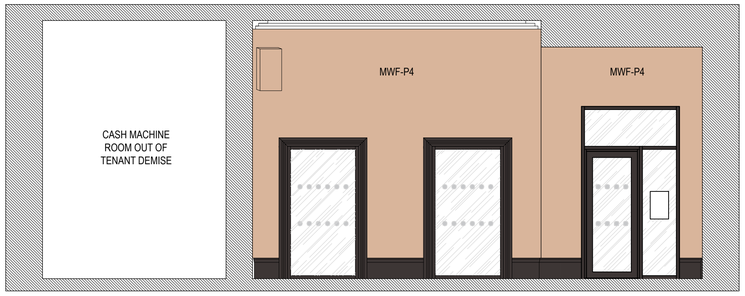

ELEVATION D


0 1 2 3 4 5m

SCALE BAR 1:50


ISSUED FOR COMMENT

REV	DESCRIPTION	DATE
B	Planning Amendments	10.11.26 SS
A	Amended for planning purposes	16.09.26 SS


AMENDMENTS

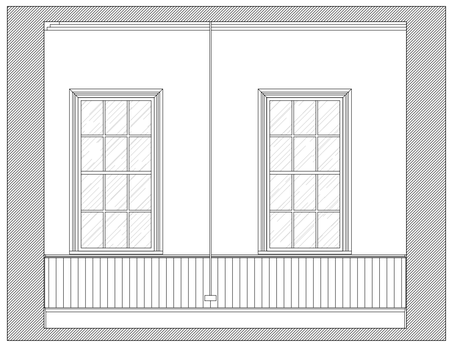


ELEVATION E

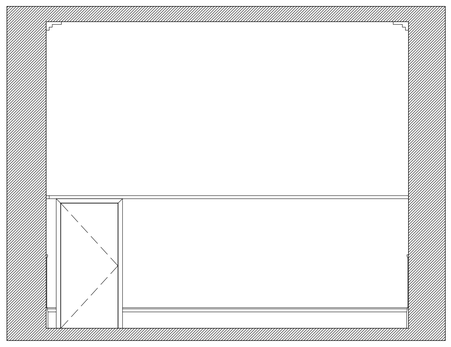


ELEVATION F

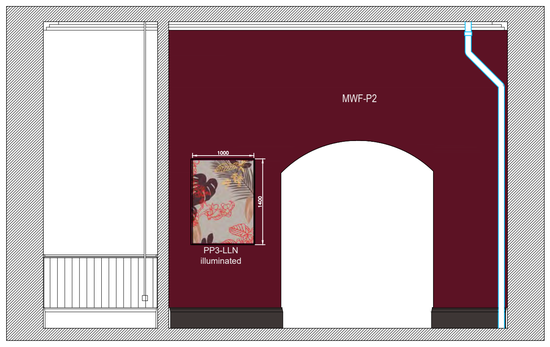


ELEVATION G

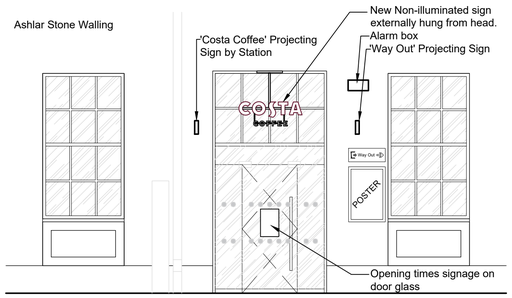


ELEVATION H - EXTERNAL, FACING PLATFORM

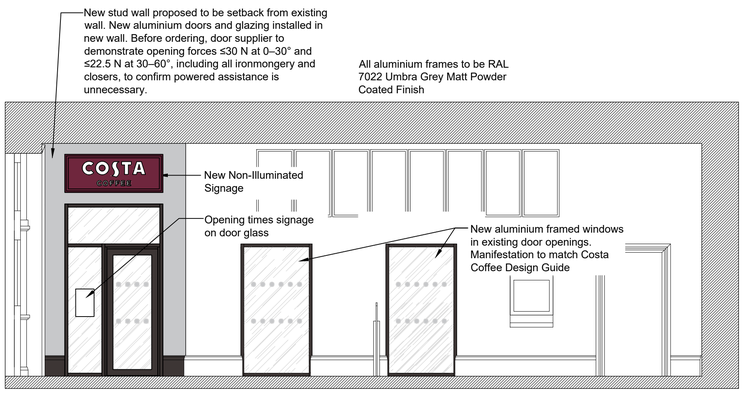

ELEVATION J - ENTRANCE FROM STATION

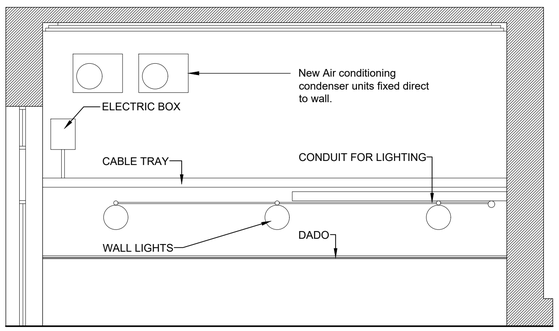

ELEVATION K - COVERED WALKWAY WALL

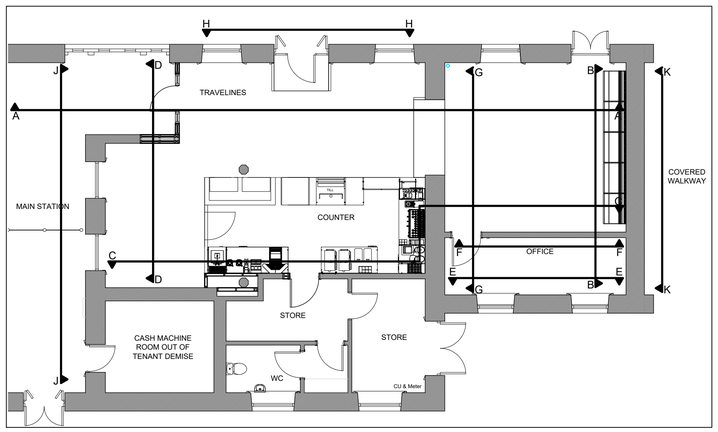

ELEVATIONS REFERENCE PLAN
Scale 1:50

PROPOSED ELEVATIONS
Scale 1:50

CLIENT
CATERLEISURE SERVICES LIMITED

JOB
HUDDERSFIELD STATION PROPOSED COSTA HYBRID

DRAWING
PROPOSED ELEVATIONS

GIA LTD, 3 Foxoak Park, Common Road, Dunnington, York, YO19 5RZ.
t 01904 481 480 f 01904 486 730 e design@gia.co.uk w www.gia.co.uk
INCORPORATED IN ENGLAND REG. NO. 2784136

JOB NO.	DRAWING NO.
3079	11.0B
SCALE	
1:50@A1	
DRAWN BY	DATE
VL	AUG 26'