
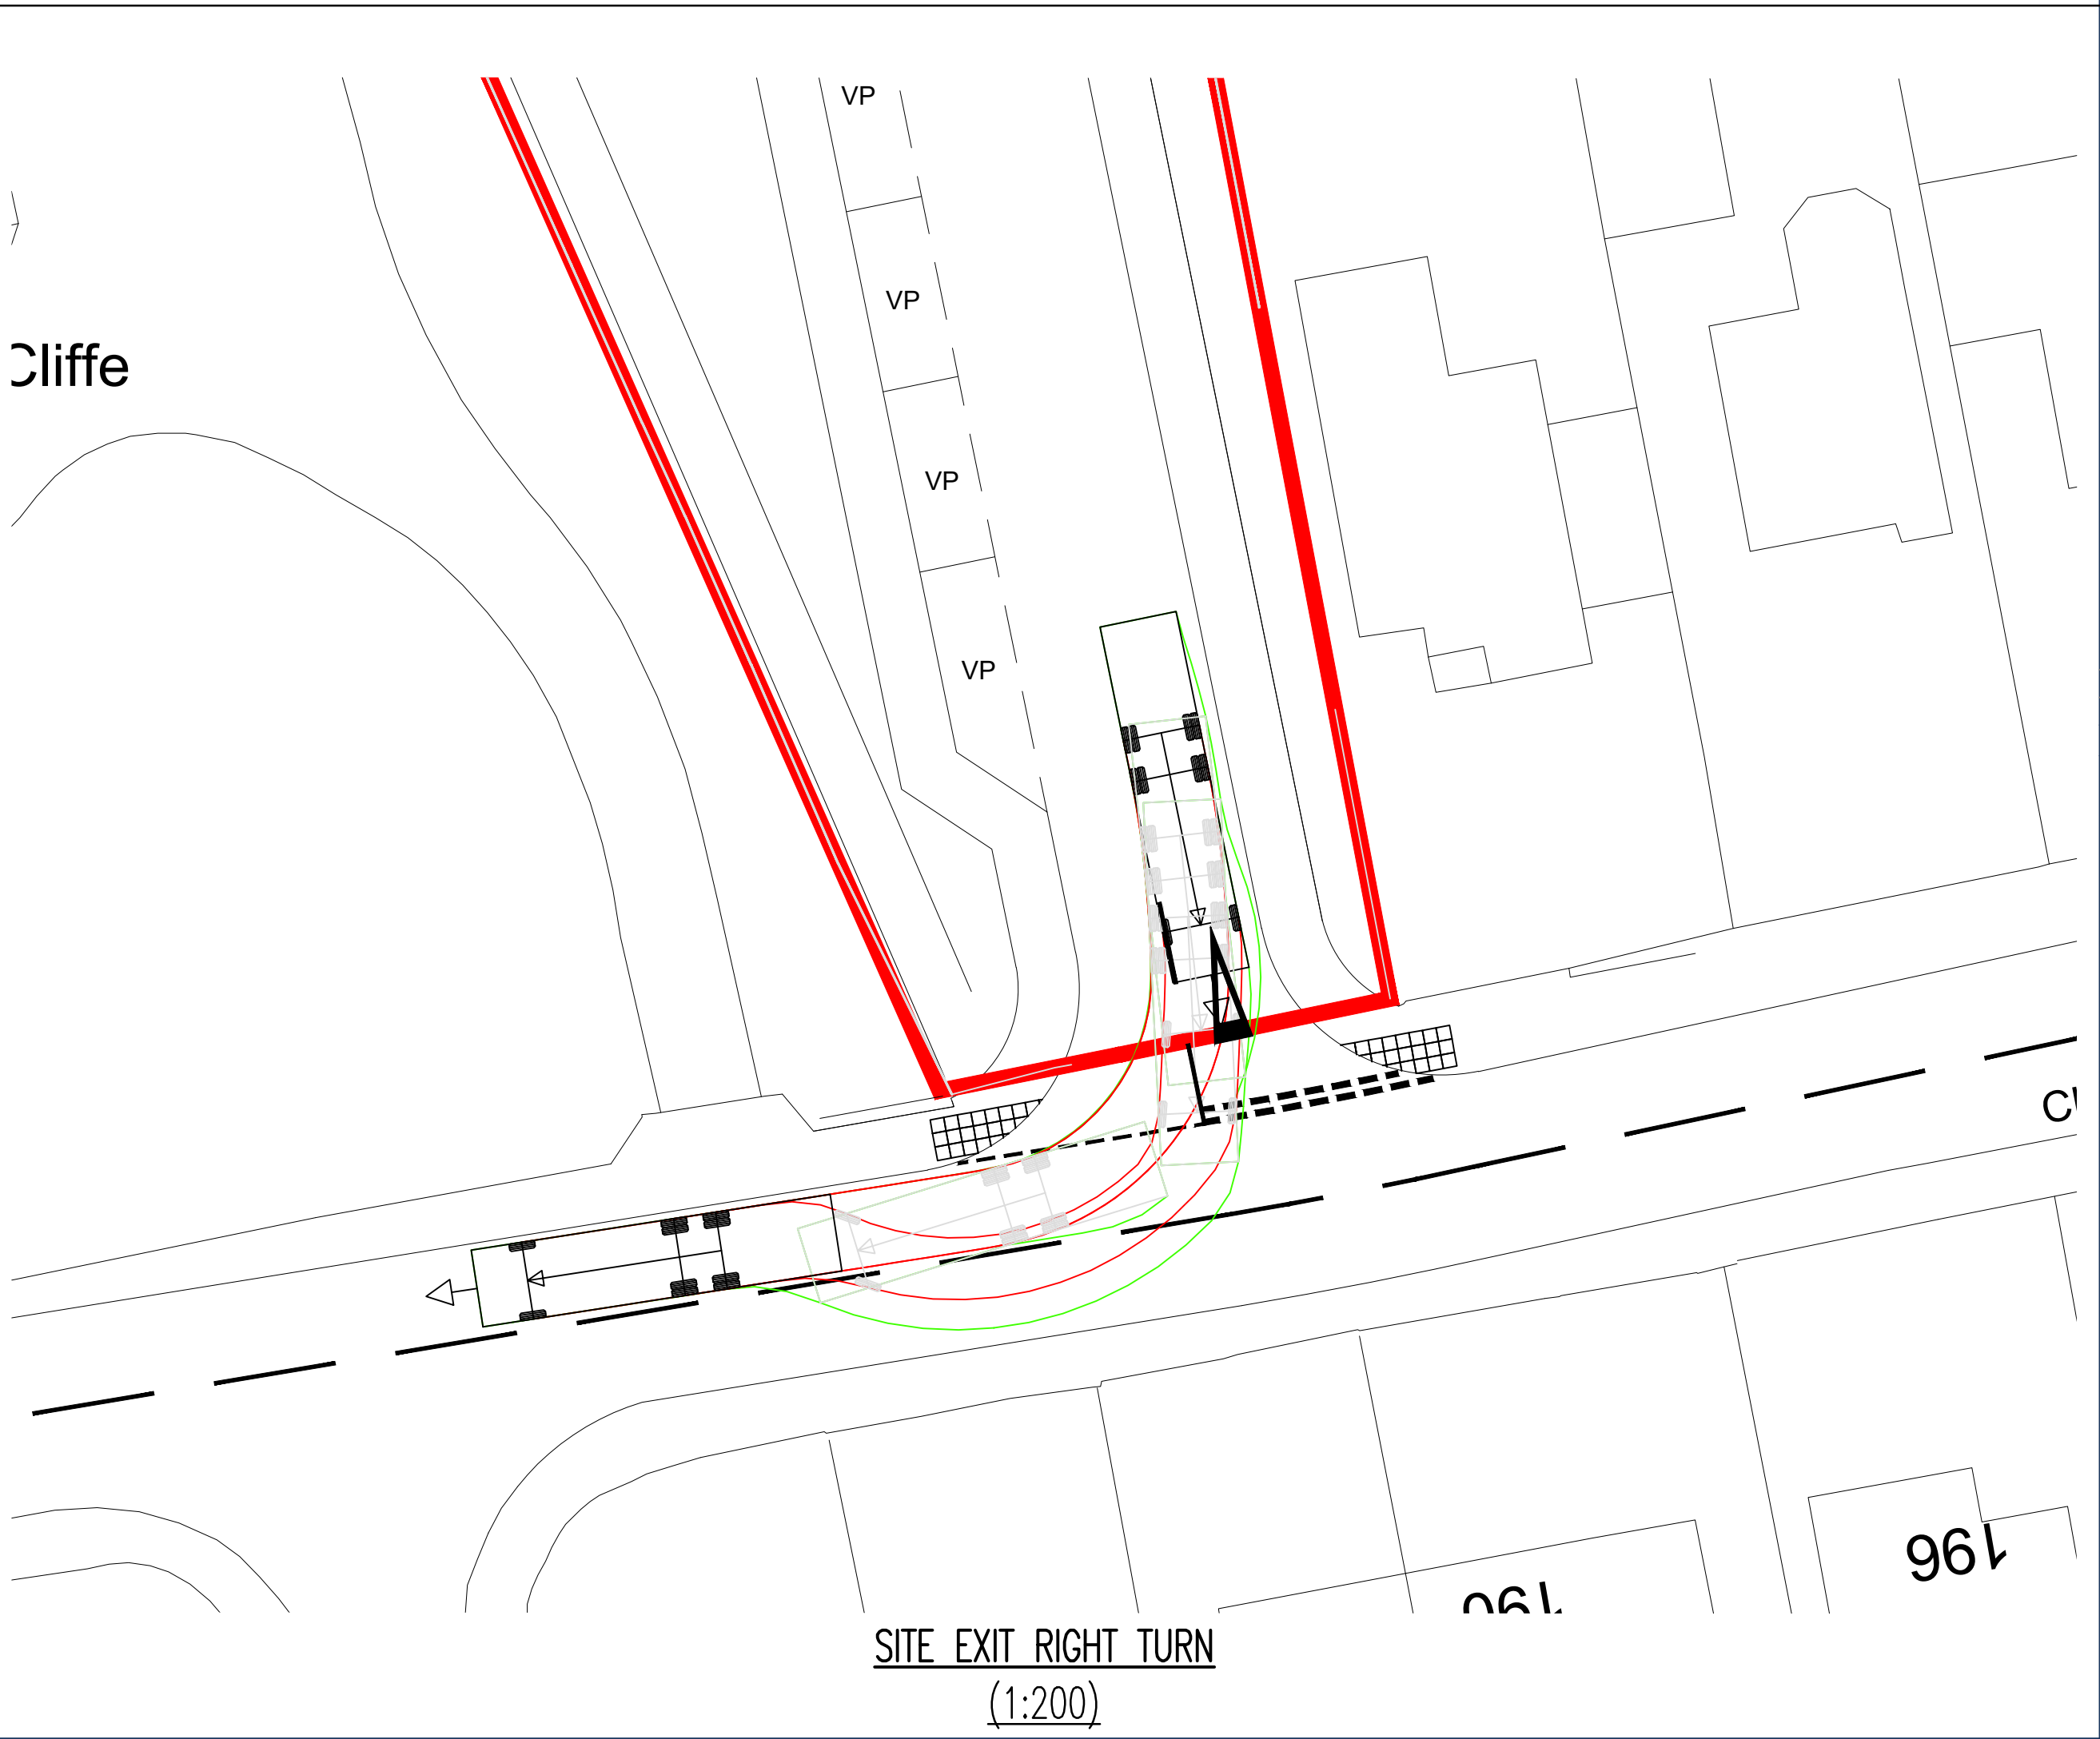
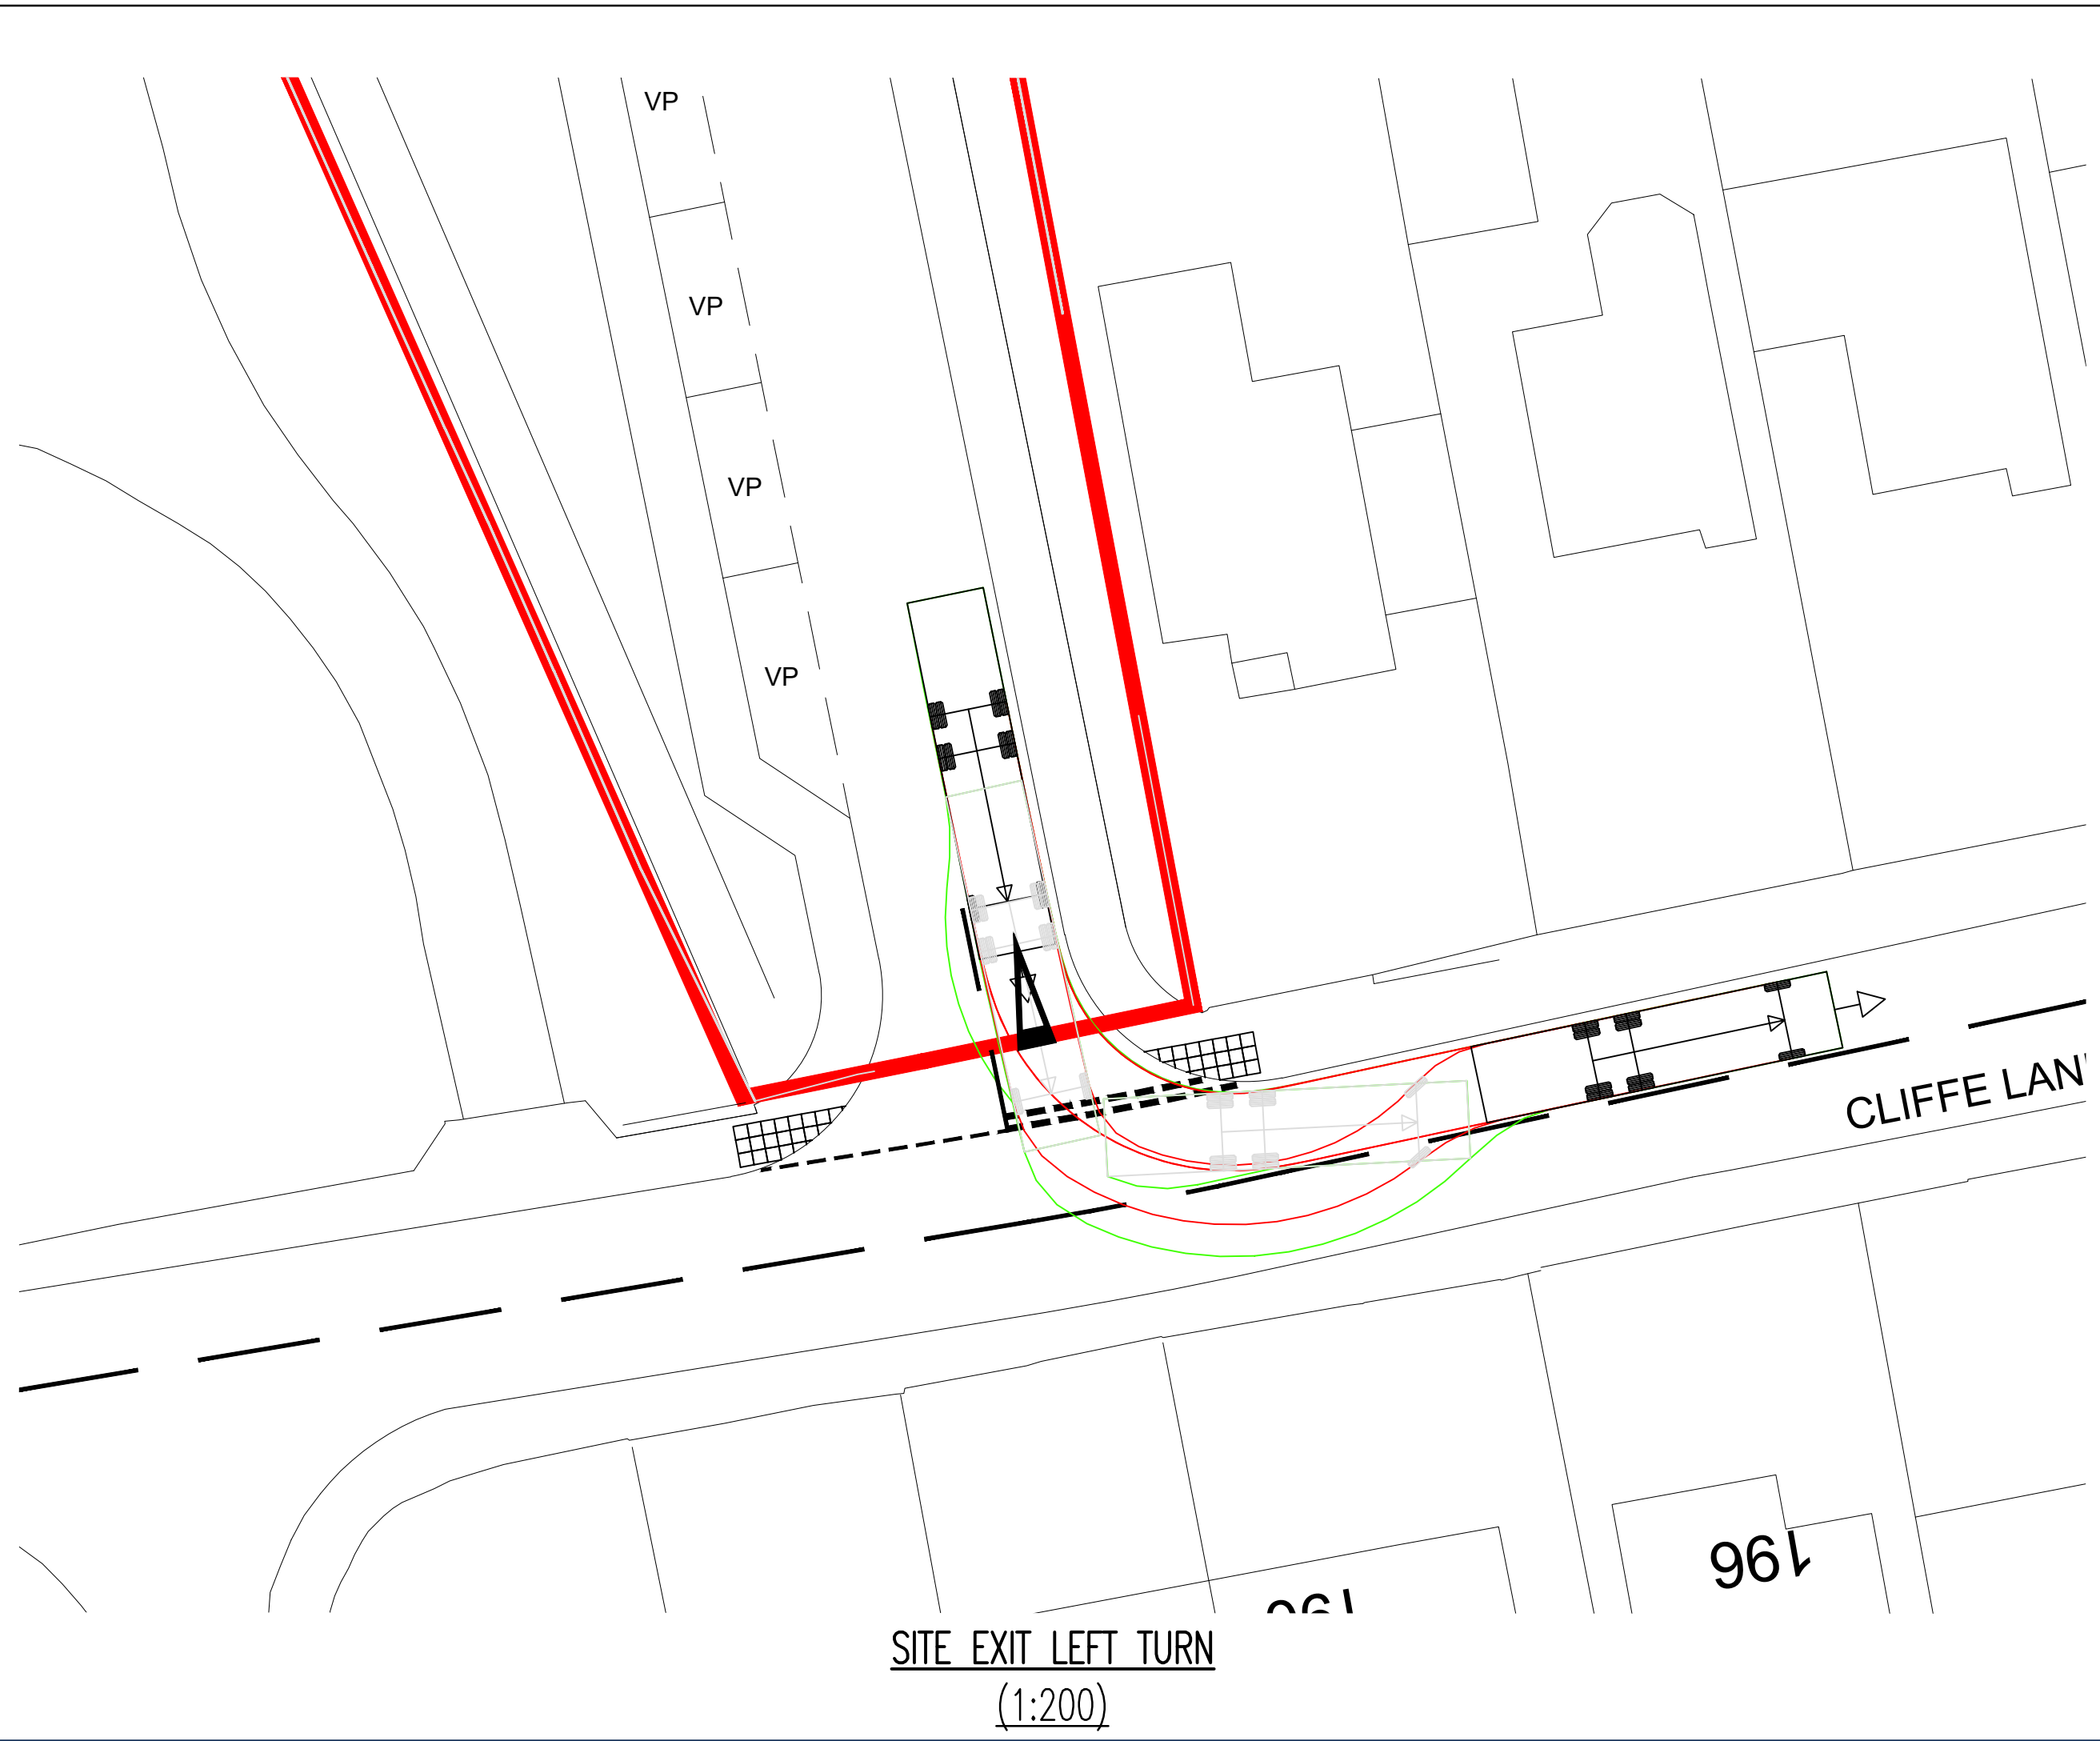
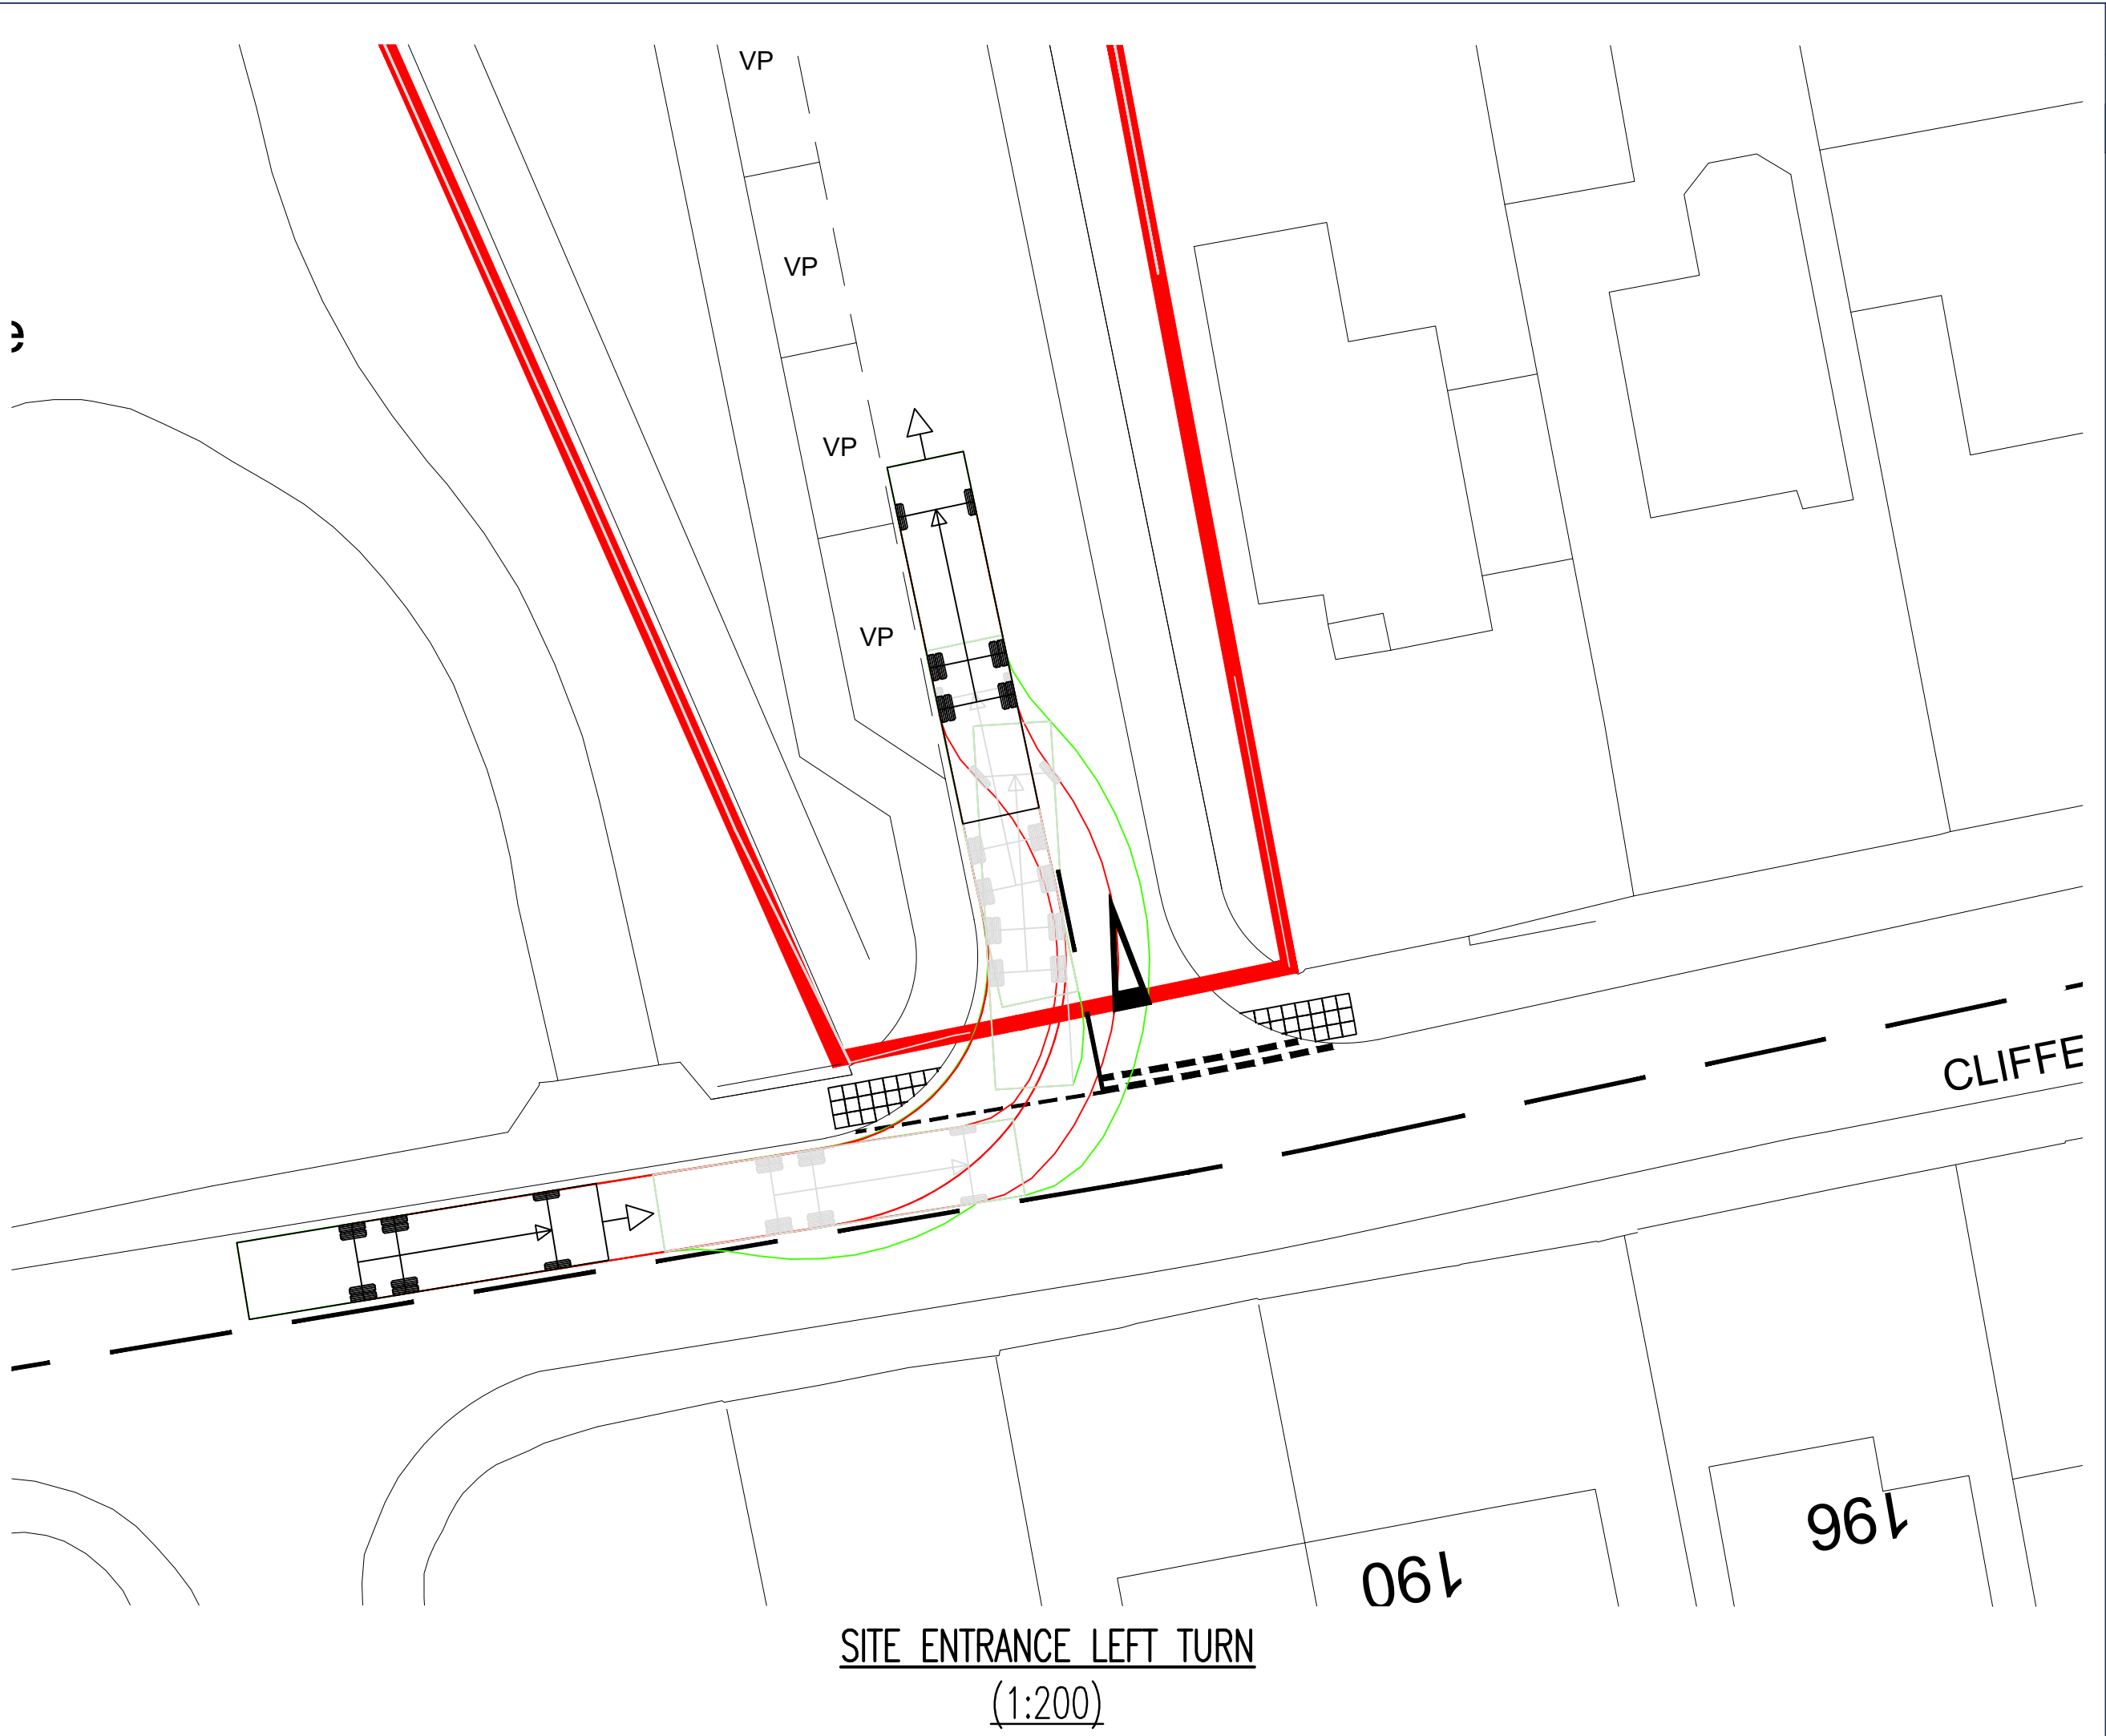


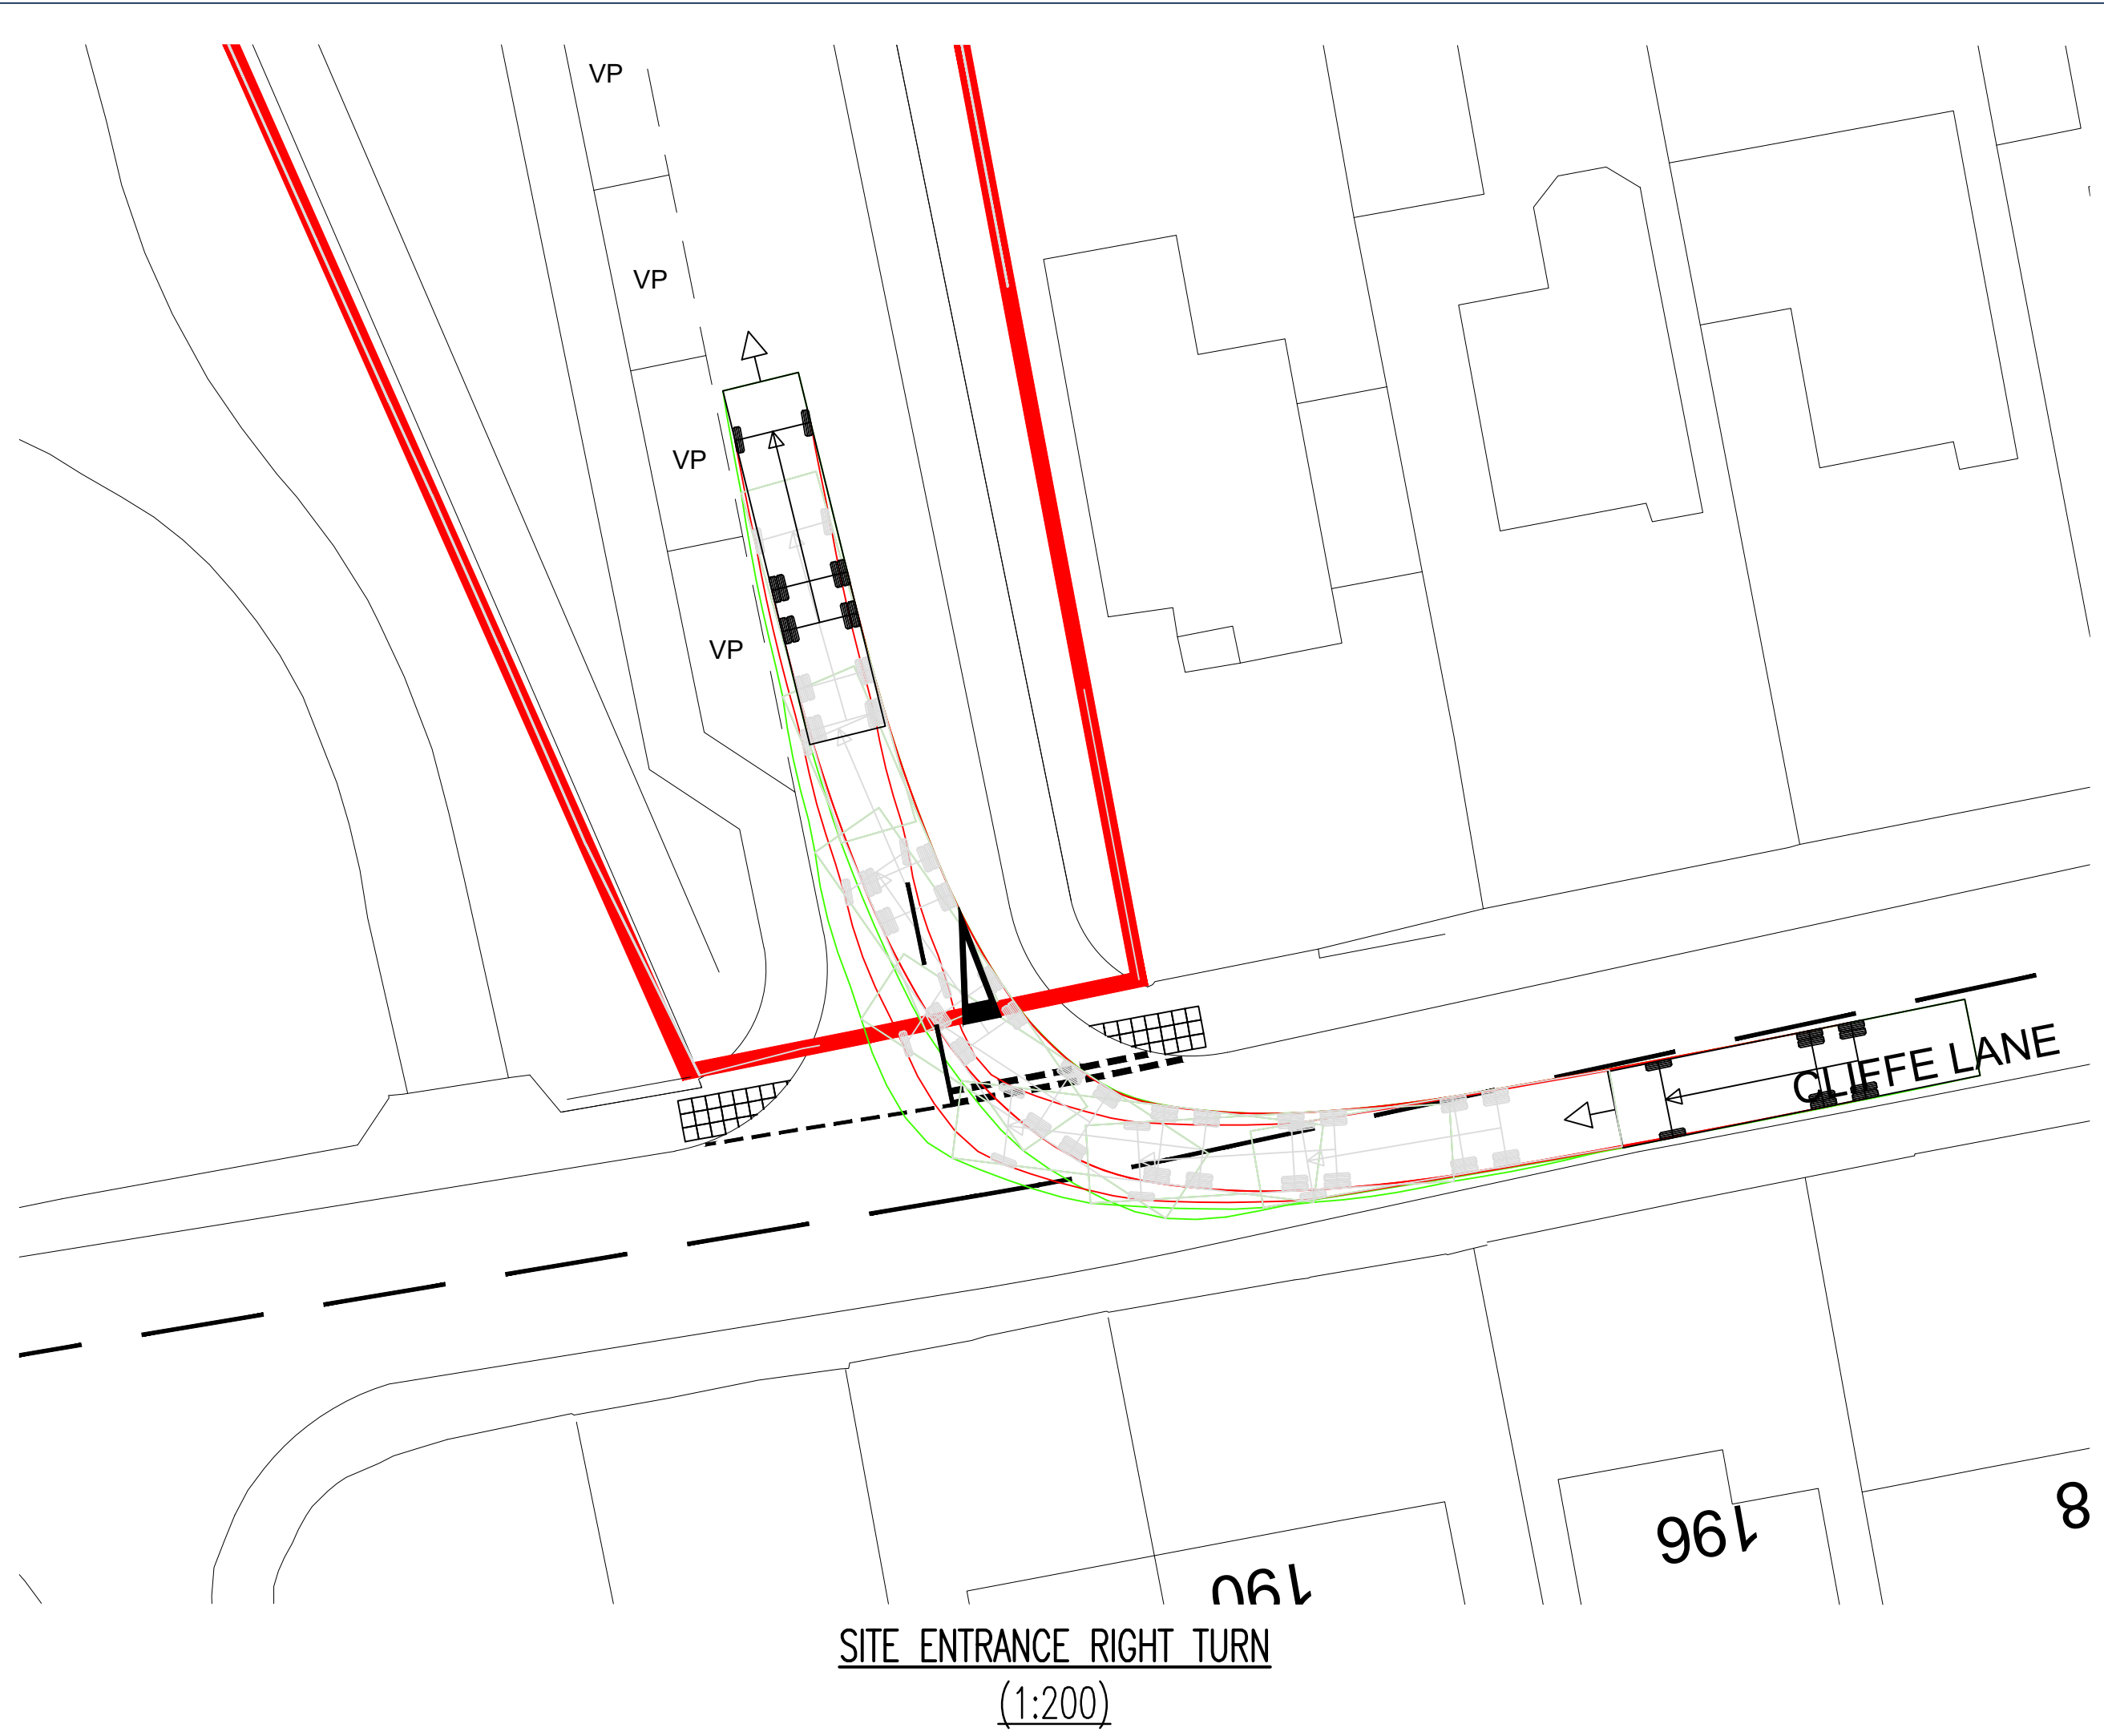

N O T E S

SUBJECT TO THE APPROVAL OF ALL RELEVANT AUTHORITIES

DO NOT SCALE ORIGINAL DRAWING SIZE A1

KEY

11.850

2.530

1.665

5.014

1.385

3.786

Vehicle name

Kirklees Refuse Vehicle

Overall length (m)

11.850

Overall width (m)

2.530

Maximum track width (m)

2.530

Wall to wall radius (m)

11.035

A	RB	27.08.26	Entrance Layout Updated	RB
/	RB	12.08.26	Issued for approval.	RB
Rev	By	Date	Description	Chk

CONSULTING ENGINEERS LTD

Wakefield T: 01924 792312 Leeds T: 01138 194842

W: www.oecconsult.co.uk E: info@oecconsult.co.uk

Client

KEEPMOAT HOMES WEST YORKSHIRE

Project

GOMERSAL

Title

VEHICLE SWEEP PATH ANALYSIS

Scale	Drawn	Checked	Date
1:200	RB	RB	AUG.26

Drawing Status

APPROVAL

Job No.	Drawing No.	Revision
104.019	21	A