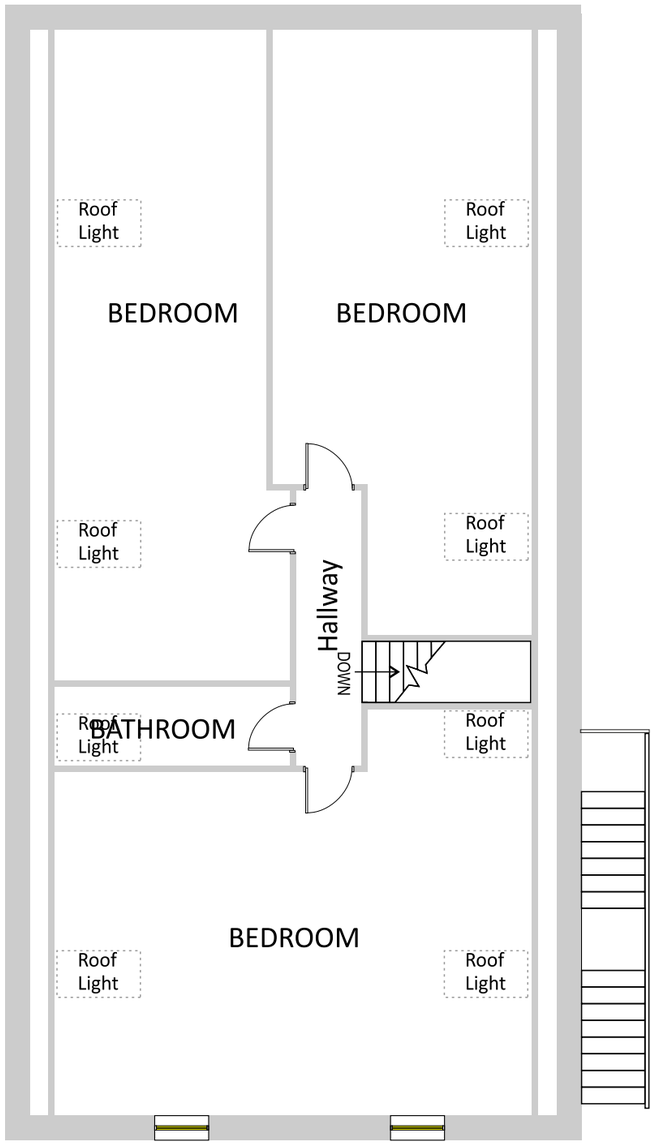

Existing Second Floor Plan Scale 1:100

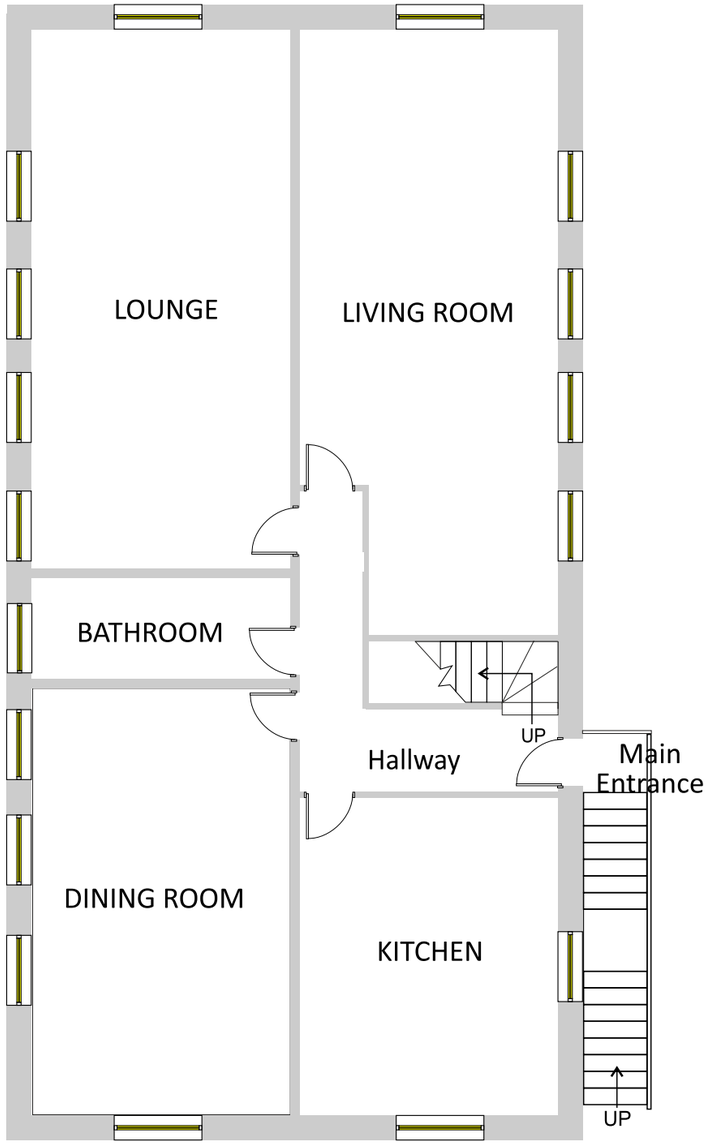

Existing First Floor Plan Scale 1:100

AlamPlans.
Tel: 0788 989 7159
Email: AlamPlans@outlook.com
Web: AlamPlans.com

PROJECT: Subdivision and Conversion of Existing Residential Accommodation to Form 6 Self-Contained Flats
Address: Tower Works, 3 York Ave, Fartown, Huddersfield, HD2 2QR

DRAWING TITLE: EXISTING PLANS

Status: PLANNING

Scale: 1:100@A3

Date Drawn: 22/09/2025

Drawing Ref: HD22QR3TW-v2