Designbyma Architectural
Tel: 01484 506181 / 0788 989 7159
Email: designbyma@hotmail.com Web: designbyma.com

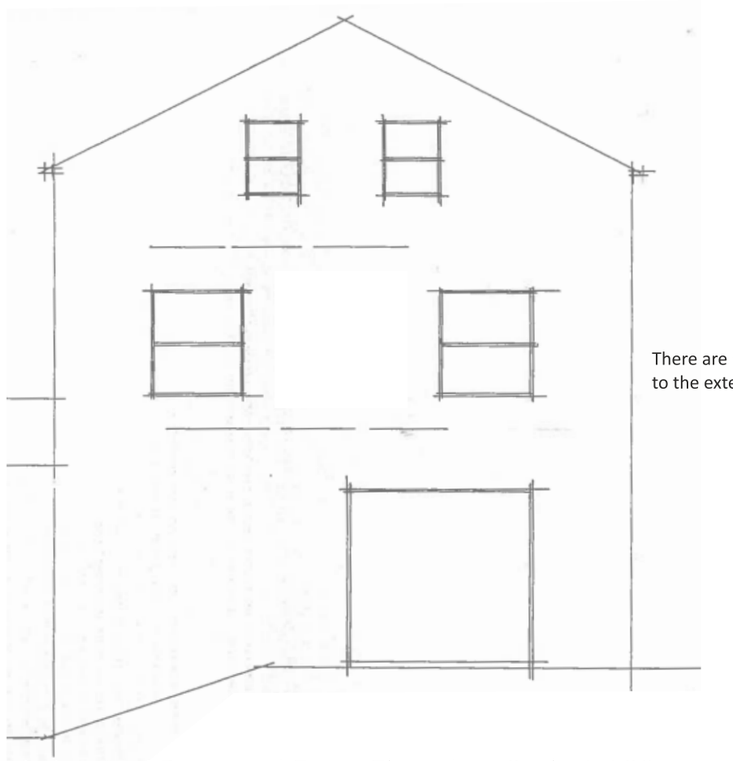

There are no proposed changes to the exterior of the building

Existing And Proposed Front Elevation Scale 1:100

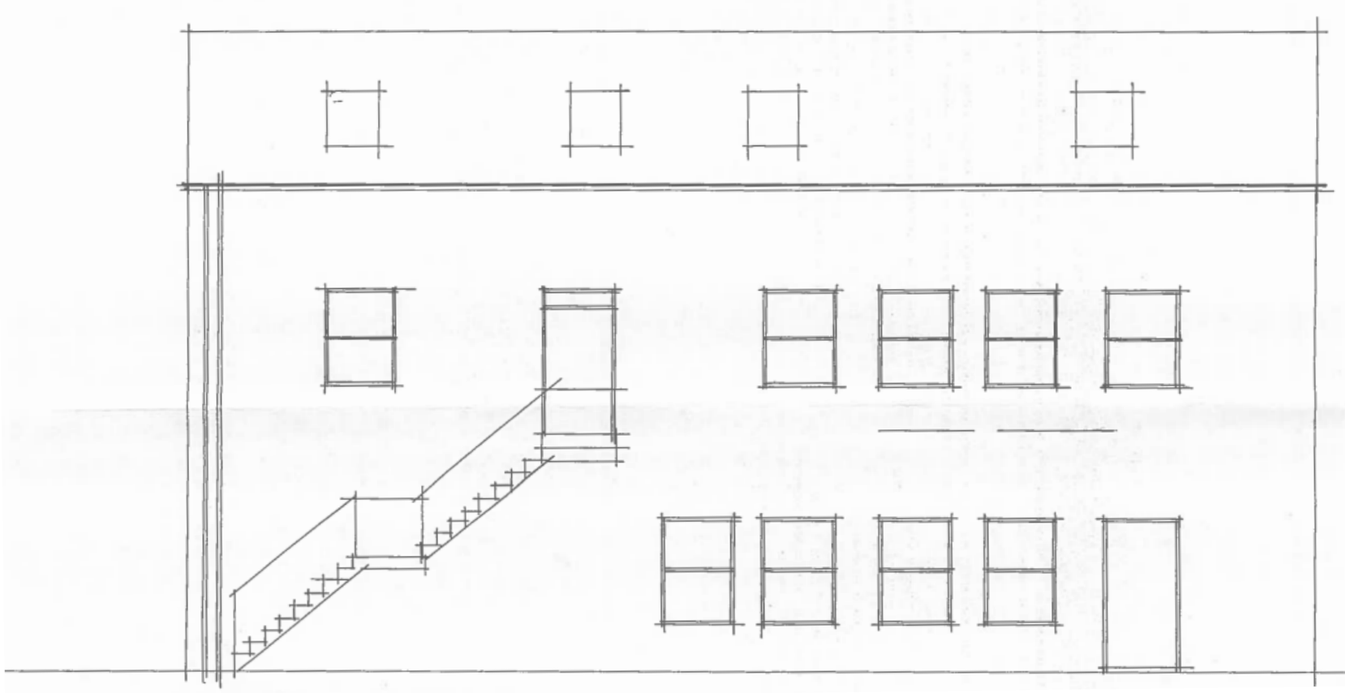

There are no proposed changes to the exterior of the building

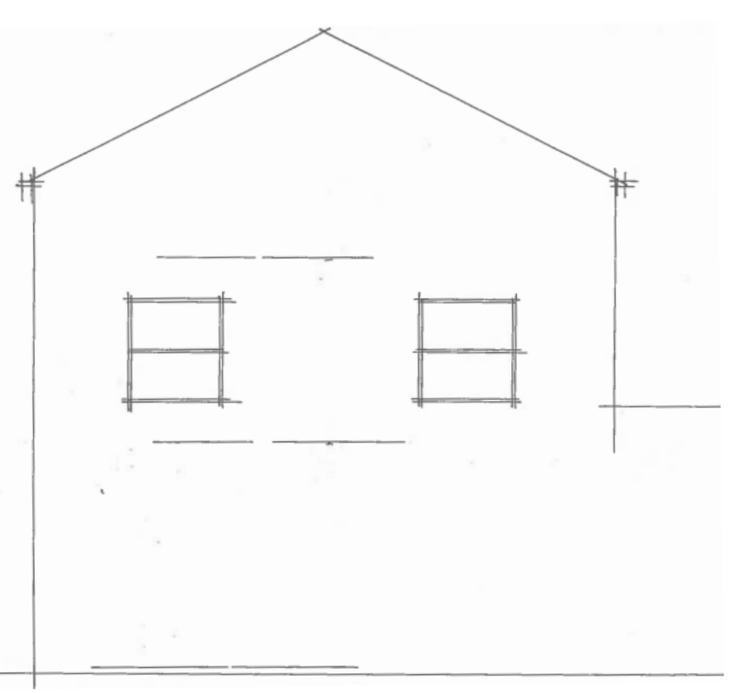

Existing And Proposed Side Elevation Scale 1:100

Existing And Proposed Rear Elevation Scale 1:100

PROJECT: Subdivision and Conversion of Existing Residential Address: Accommodation to Form 6 Self-Contained Flats Tower Works, 3 York Ave, Fartown, Huddersfield, HD1 2QR	DRAWING TITLE: EXT & PROP ELEVATIONS	Status: PLANNING	Scale: 1:100@A3	Date Drawn: 05/06/2026	Drawing Ref: HD22QR3TW-v2 Page 3 of 4