Designbyma Architectural
Tel: 01484 506181 / 0788 989 7159
Email: designbyma@hotmail.com Web: designbyma.com

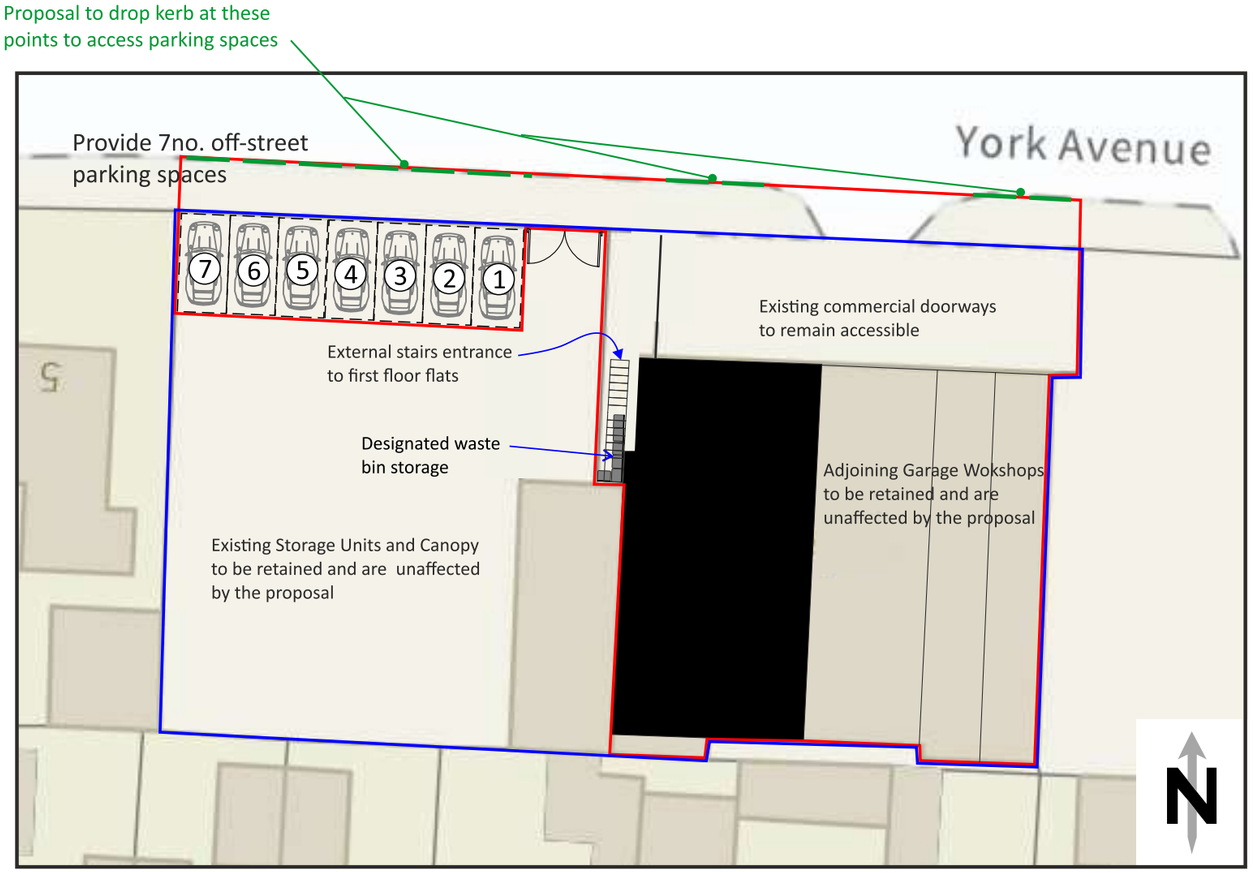

Proposed Site Plan Scale 1:300

PROJECT: Subdivision and Conversion of Existing Residential Address: Accommodation to Form 6 Self-Contained Flats Tower Works, 3 York Ave, Fartown, Huddersfield, HD2 2QR	DRAWING TITLE: SITE PLAN	Status: PLANNING	Scale: 1:300@A3	Date Drawn: 16/11/2026	Drawing Ref: HD22QR3TW-v3 Page 4 of 4