
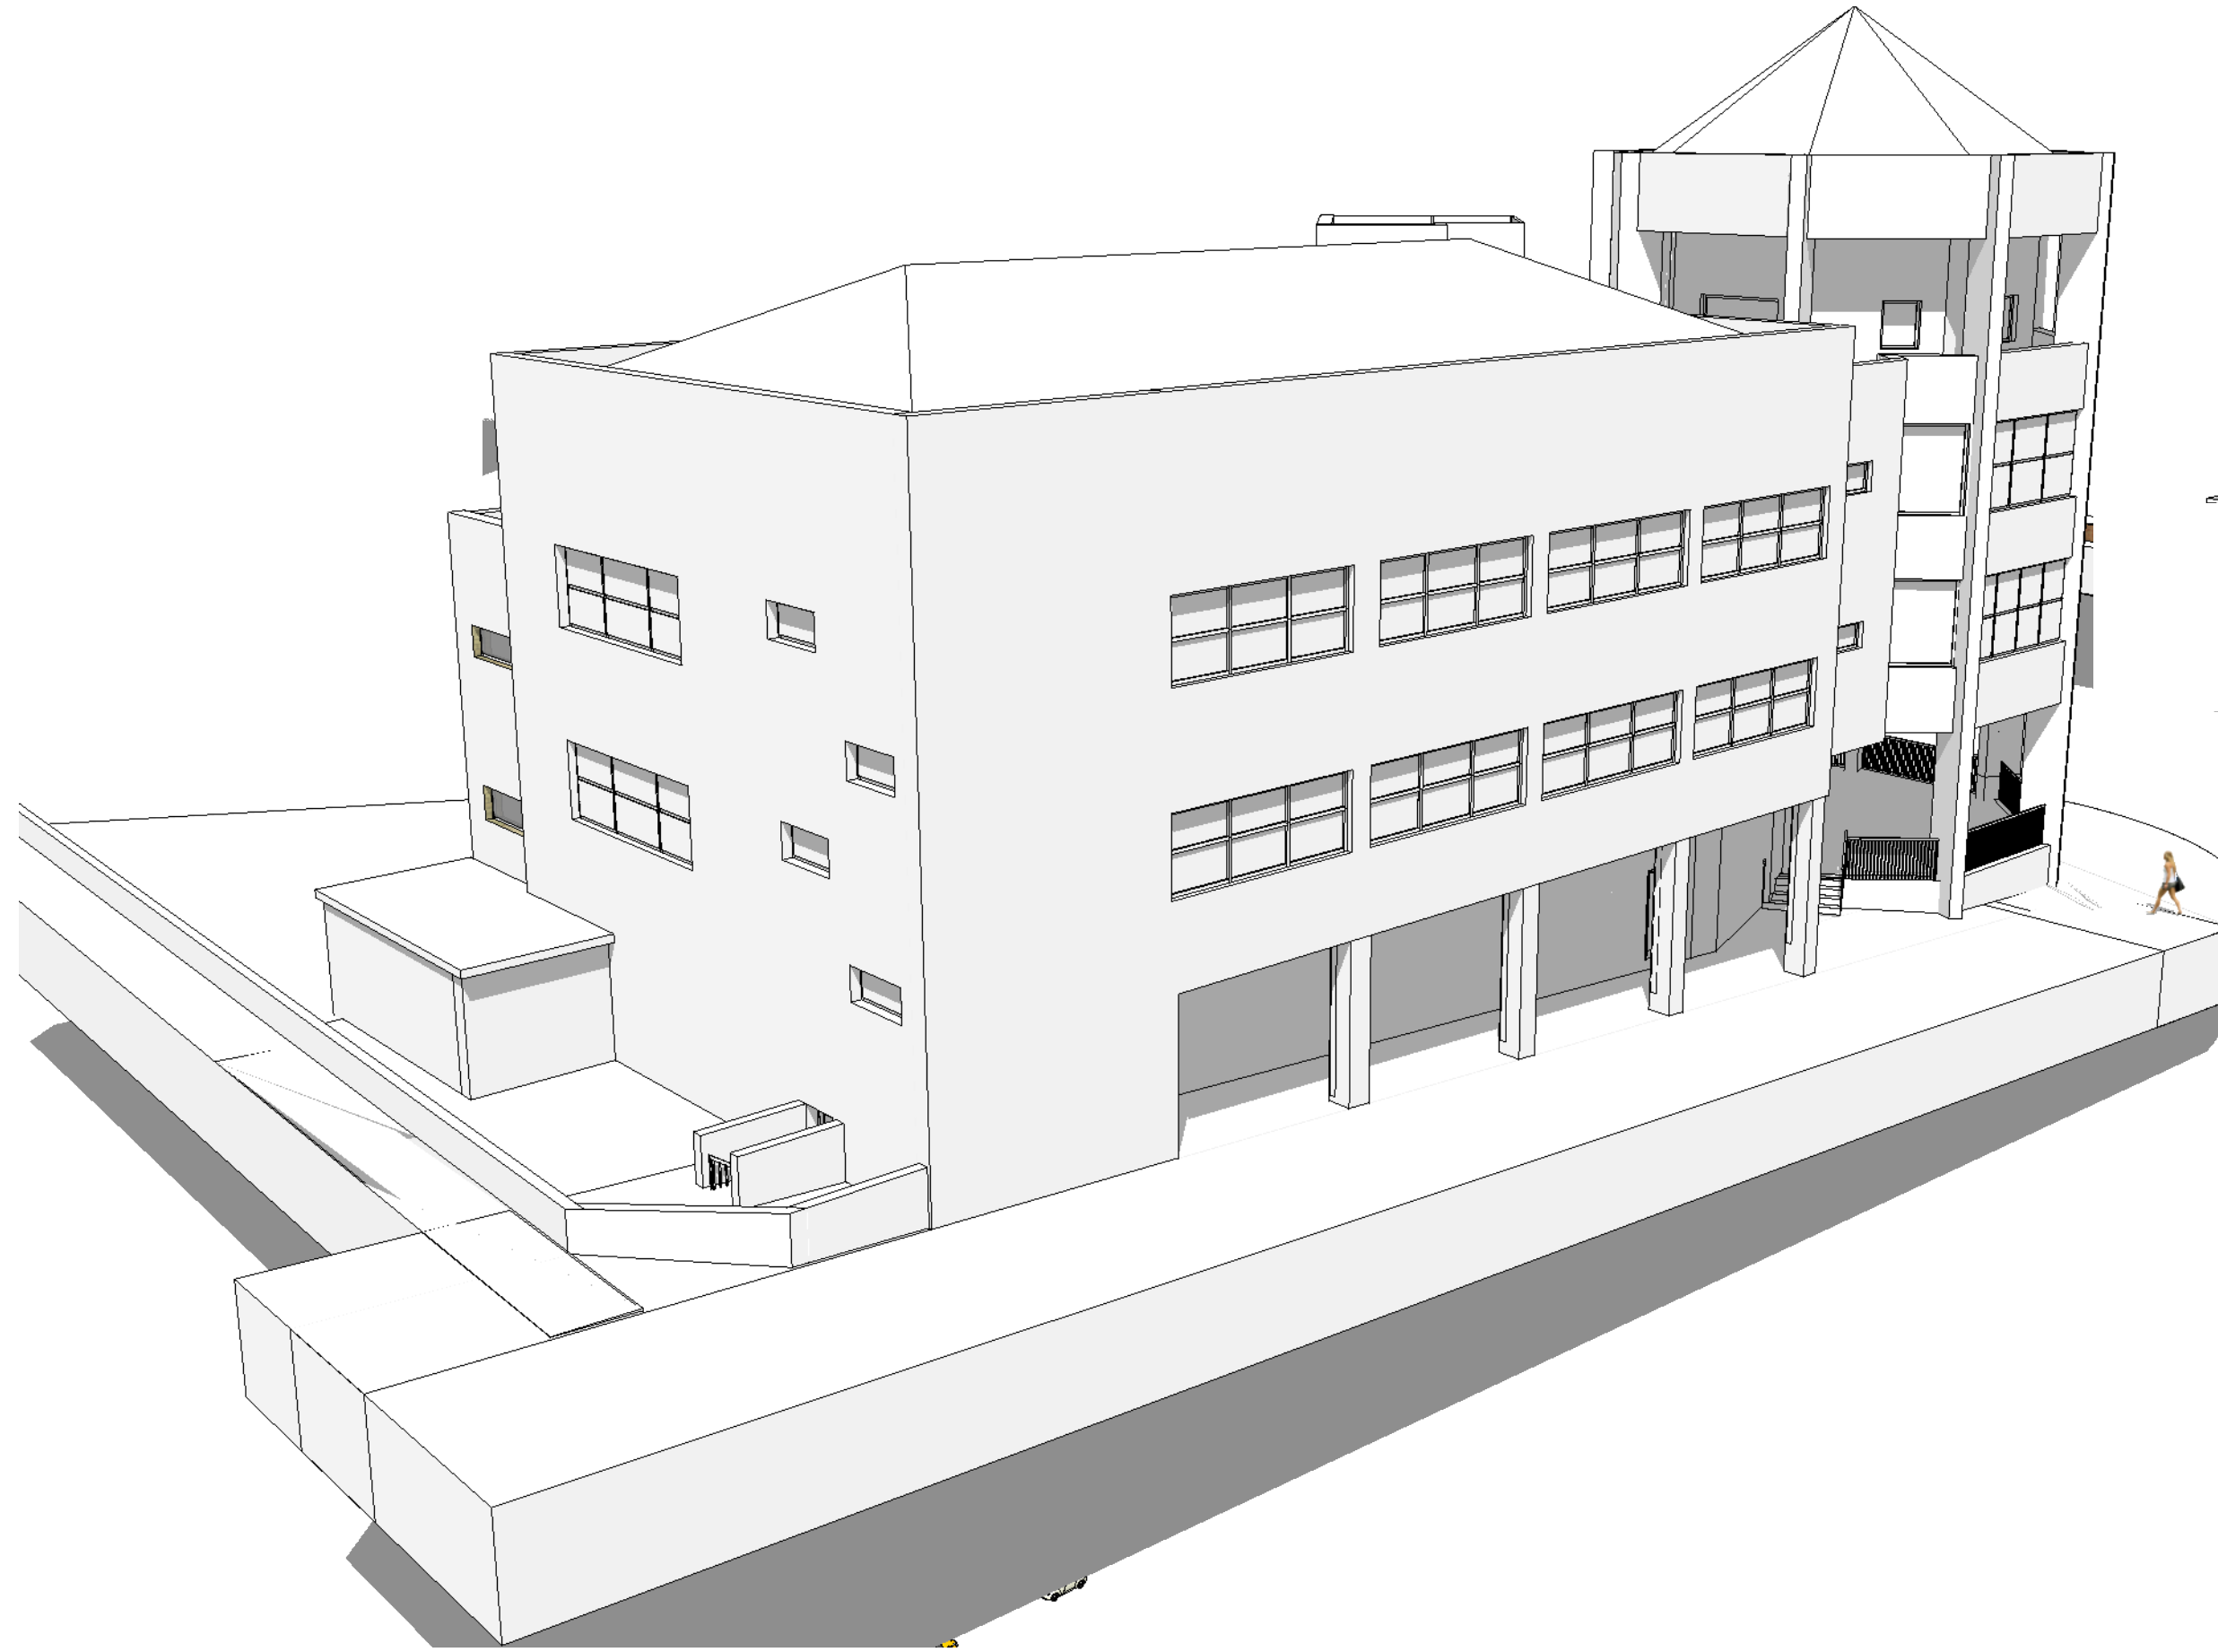
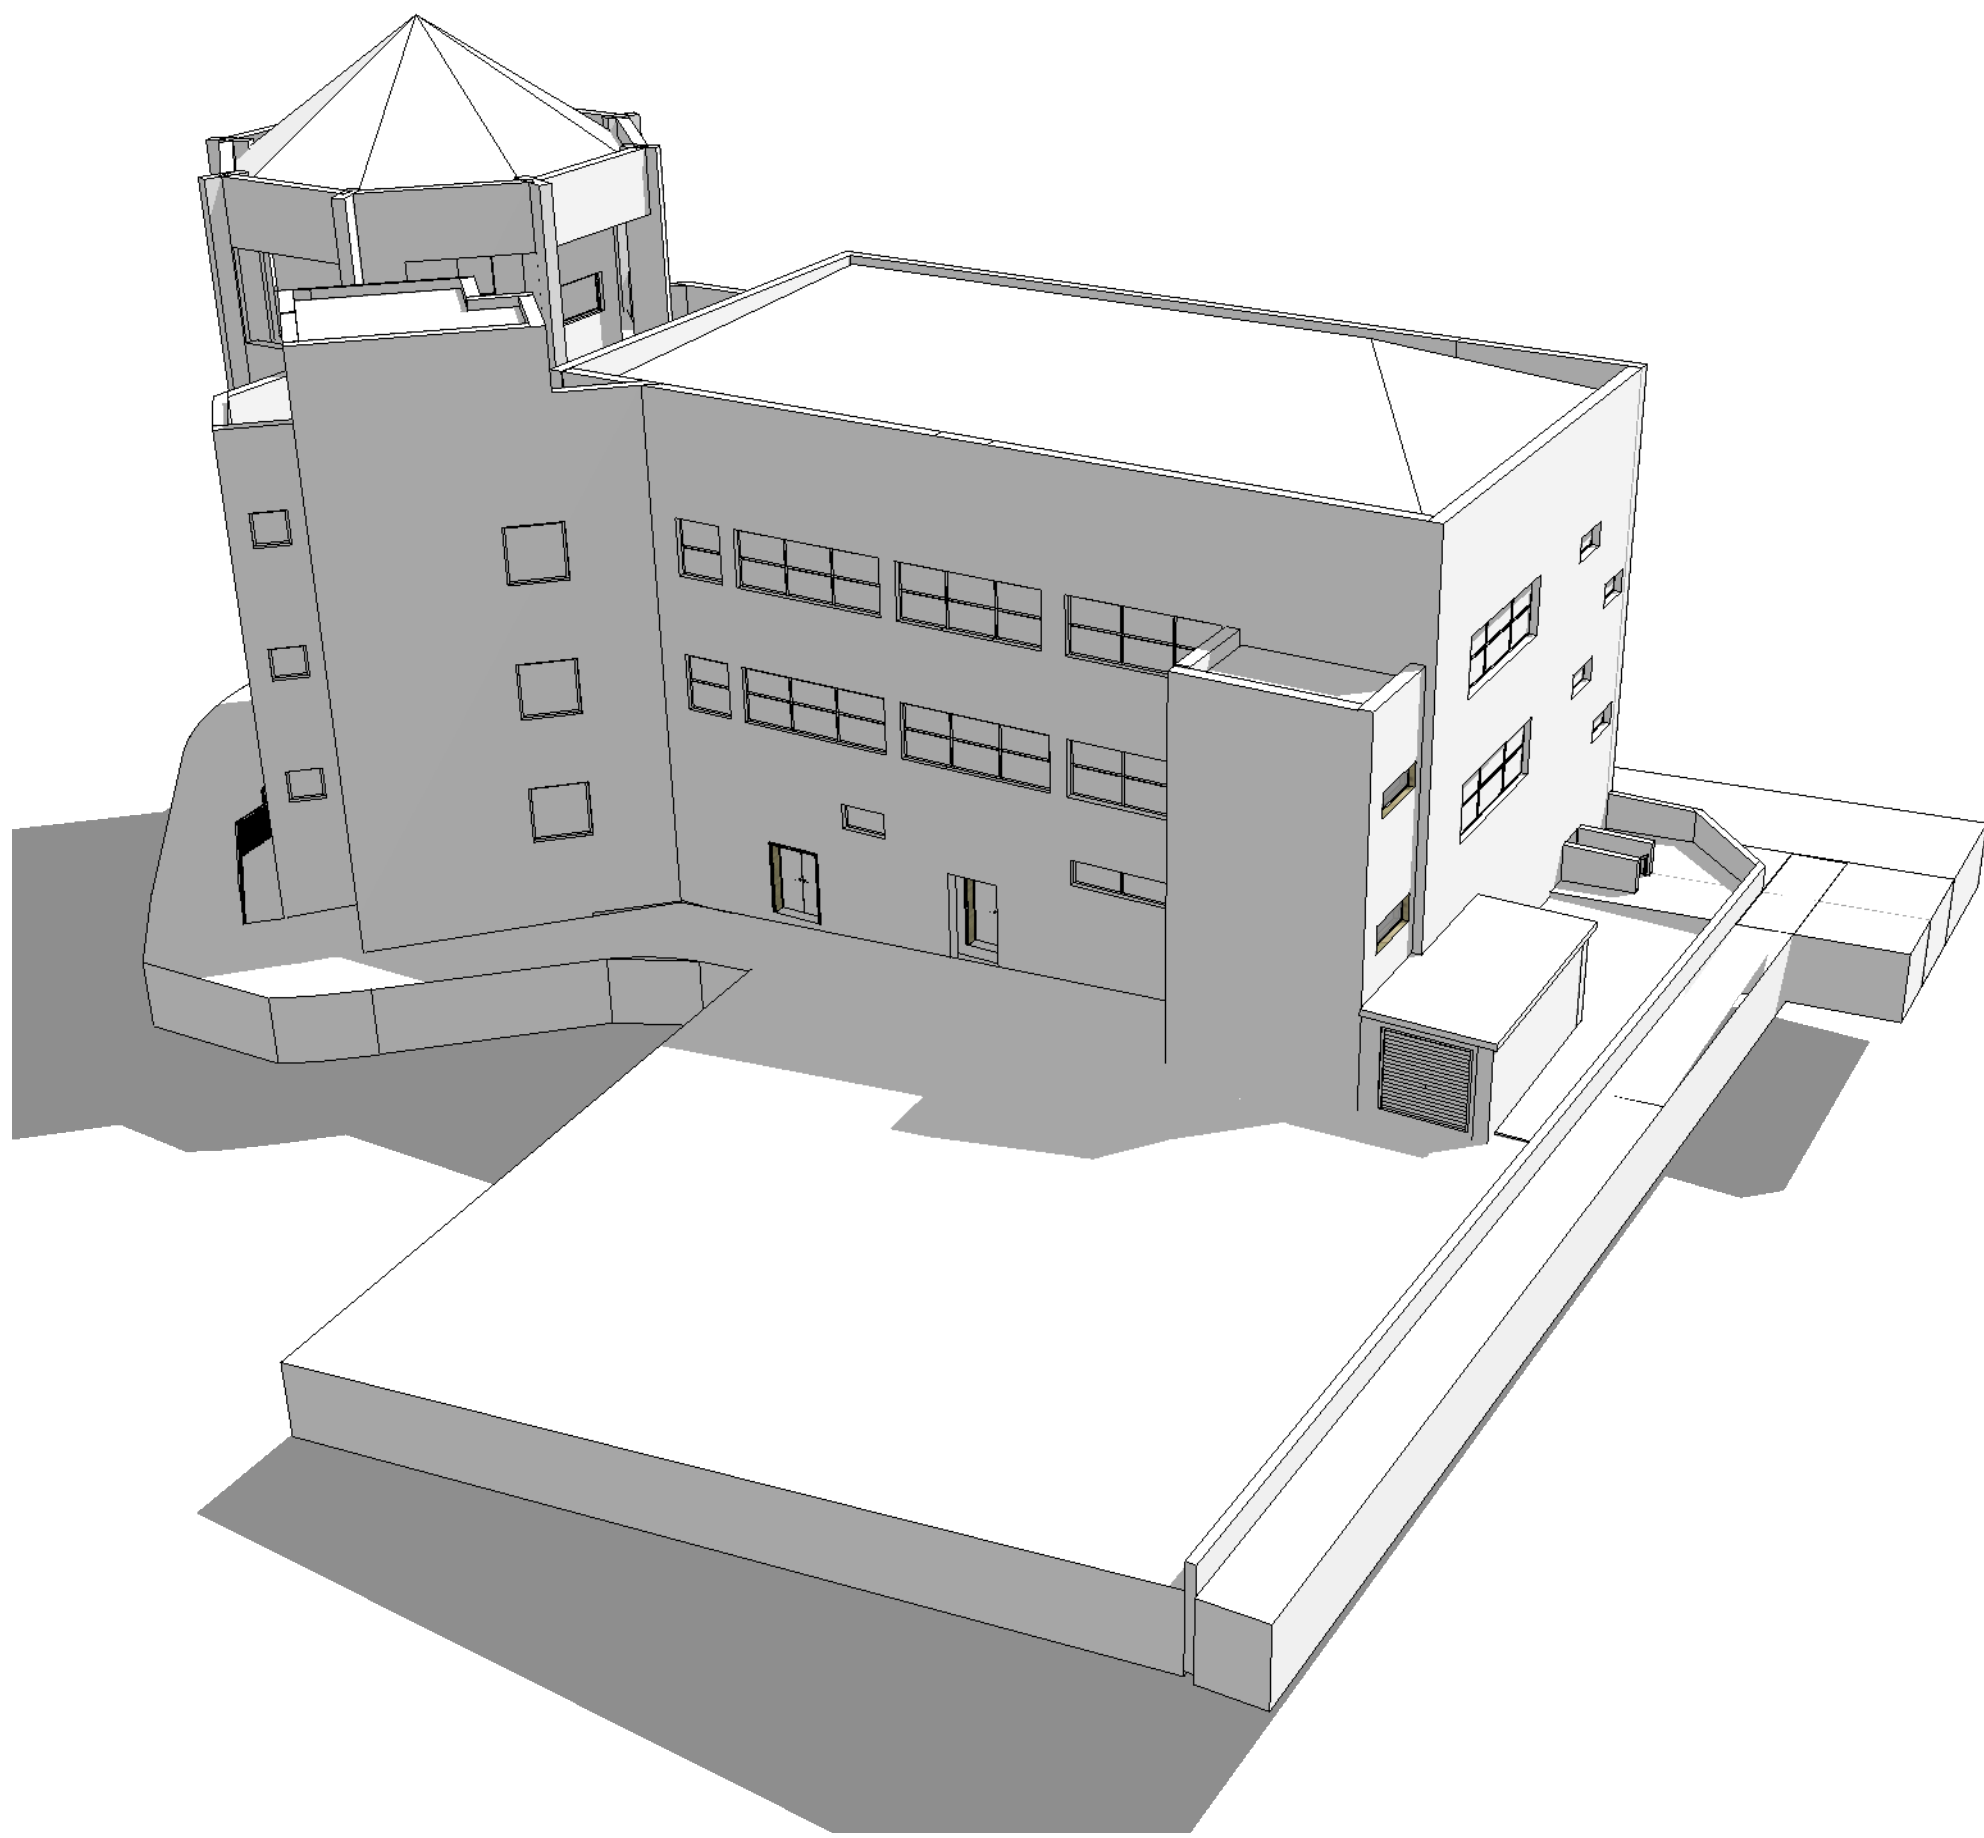
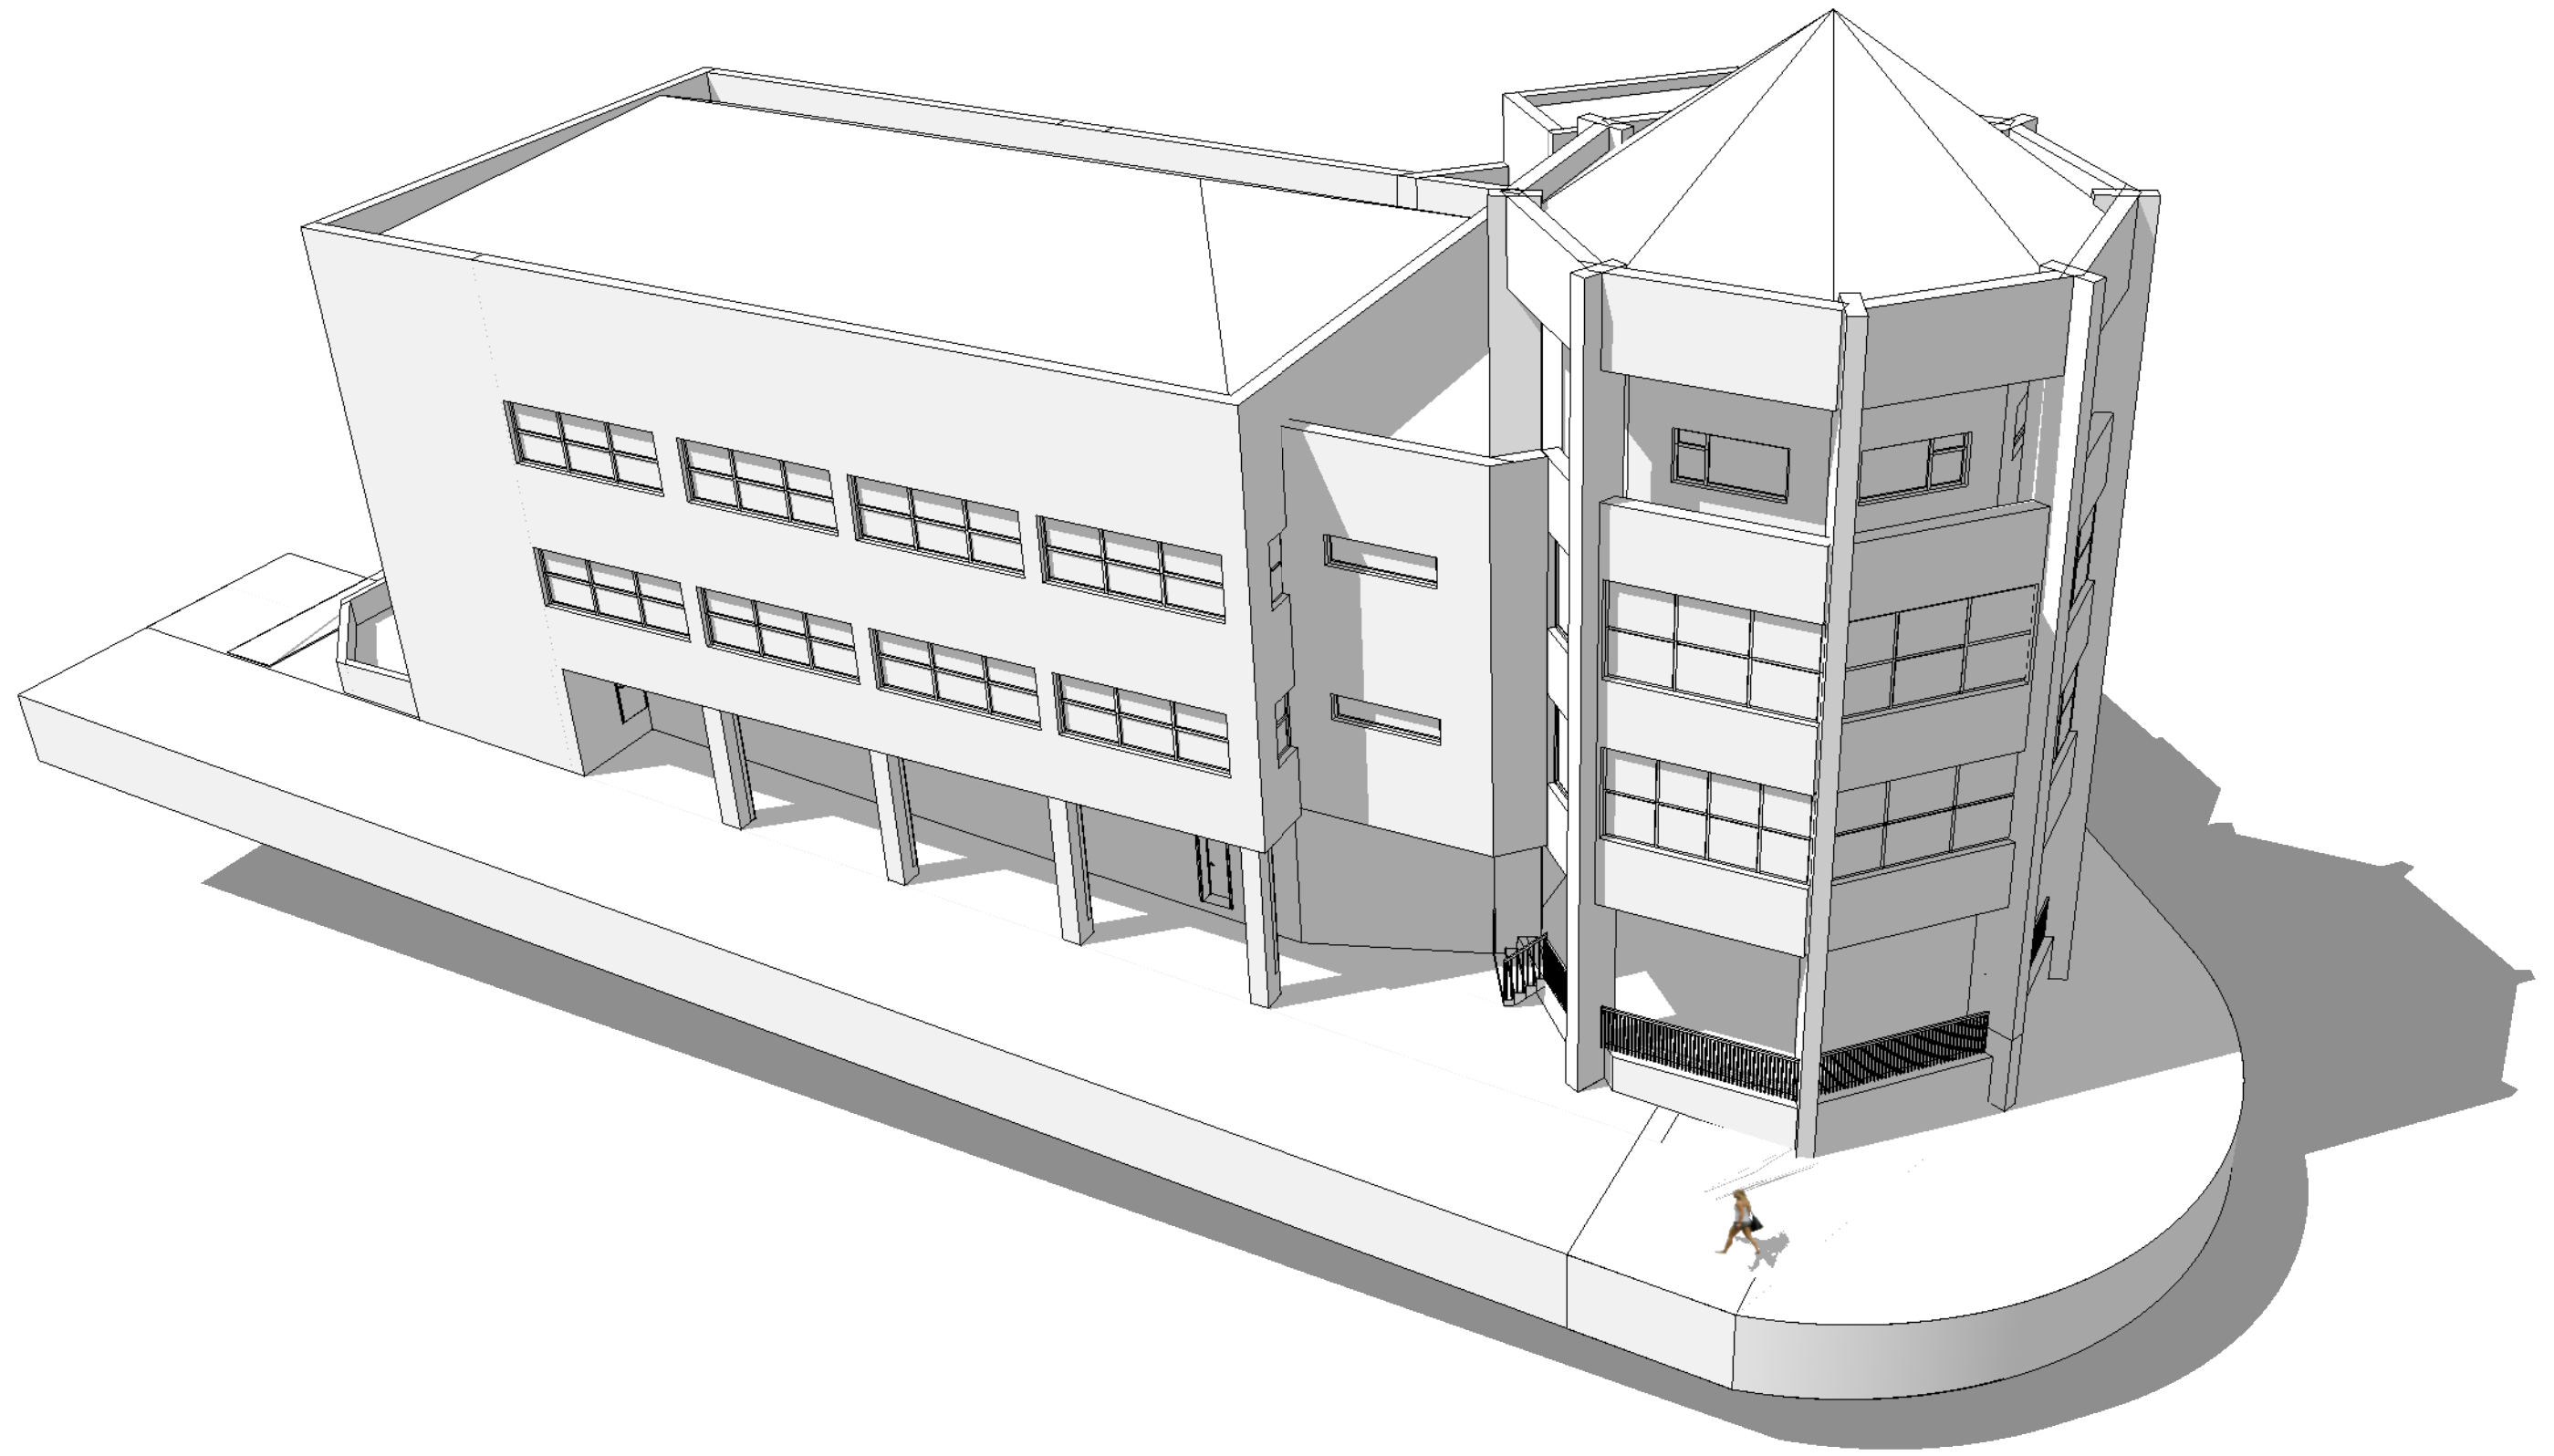


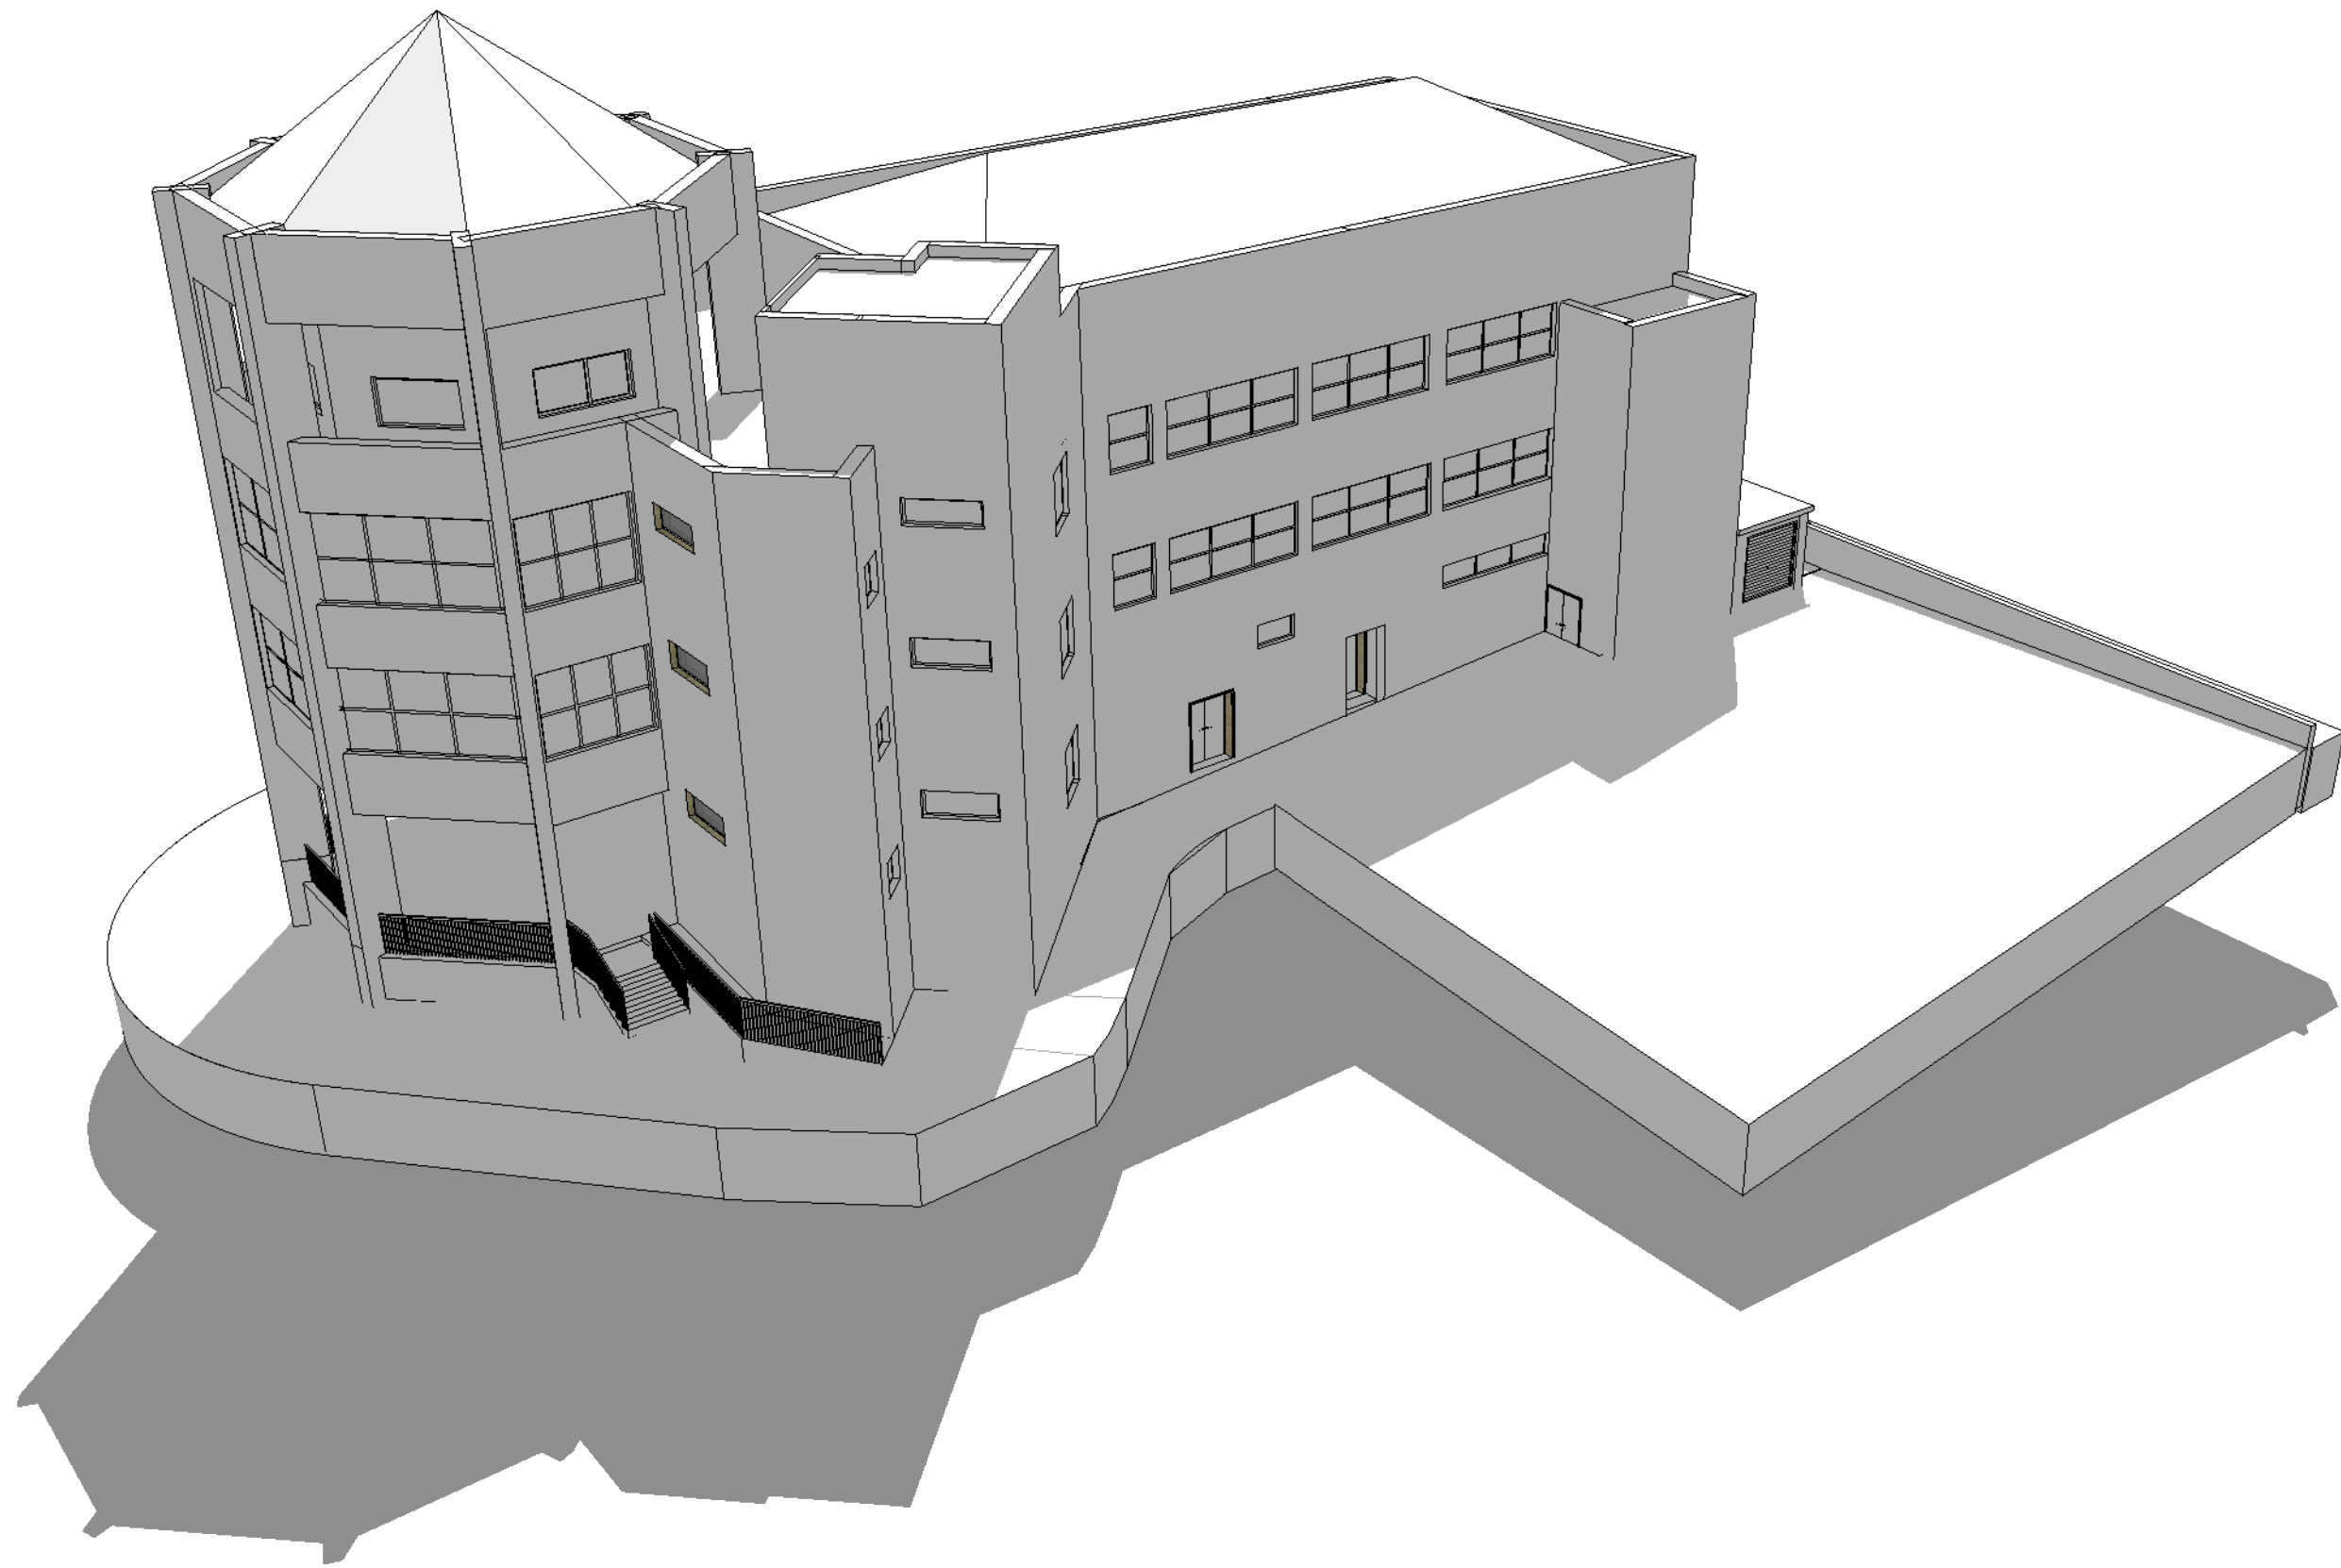

 **Jade3 Architecture Ltd**
Jade3 Architecture Ltd, Studio 114, Westbourne Road, Huddersfield HD1 4LF
Telephone : 01535 740097 www.jade3architecture.co.uk

**Former st Patrick catholic club
no2, Trinity Street,
Huddersfield
HD1 4DA**

Project No. 2025 Enquiry 61	Project Title existing 3D views
--	---

Drawn By MC	Reviewed By MC	Scale n/a @A1 size	Date 23-6-2026
-----------------------	--------------------------	------------------------------	--------------------------

Drawn No. 200	Reviewed Title	Revision
------------------	----------------	----------

Important Notice
Do not scale off this drawing. Critical dimensions should be checked on site prior to works commencing. Dimensional conflicts should be brought to the company's attention as soon as they become apparent. Failure to do so could render the contractor liable for subsequent losses. Copyright in this drawing and any work executed from this drawing remains the property of Jade3 Architecture Ltd.

© Copyright Jade3 Architecture Ltd.